




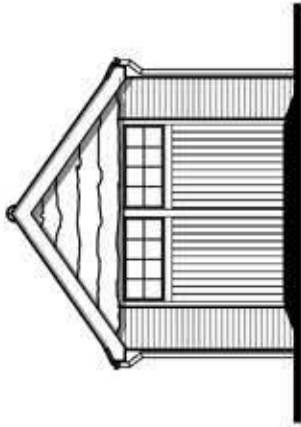


Front Elevation

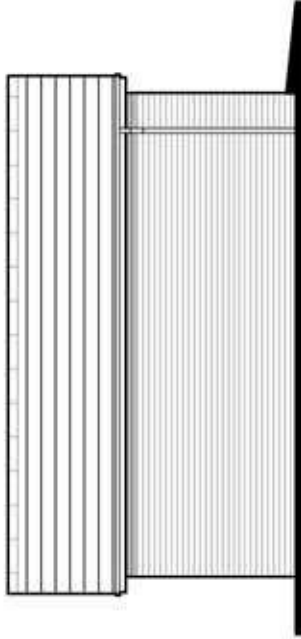


Side Elevation

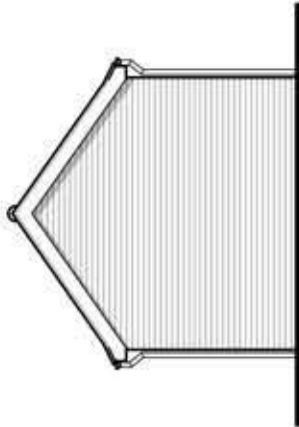

Rear Elevation

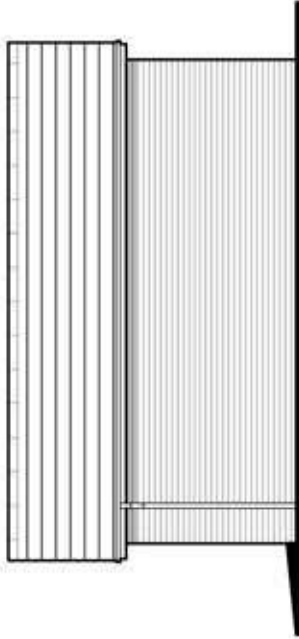

Side Elevation

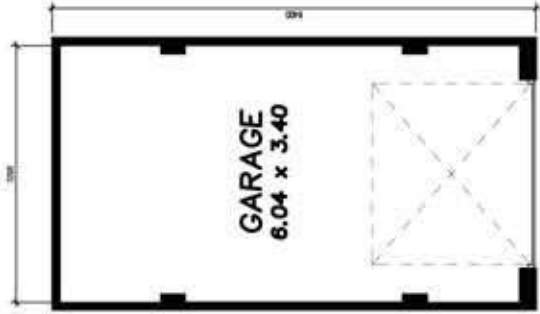

Ground Floor

Job No.	Dwg No.	Rev.
A924	39	~



Single Garage

Heritage Collection
"2017 Edition"

EF Series Brick
20.7sqft 222m²

Drawing scale 1:100 @ A3

