





First Floor




Ground Floor


Job No.	Dwg No.	Rev.
Ag24	33	~

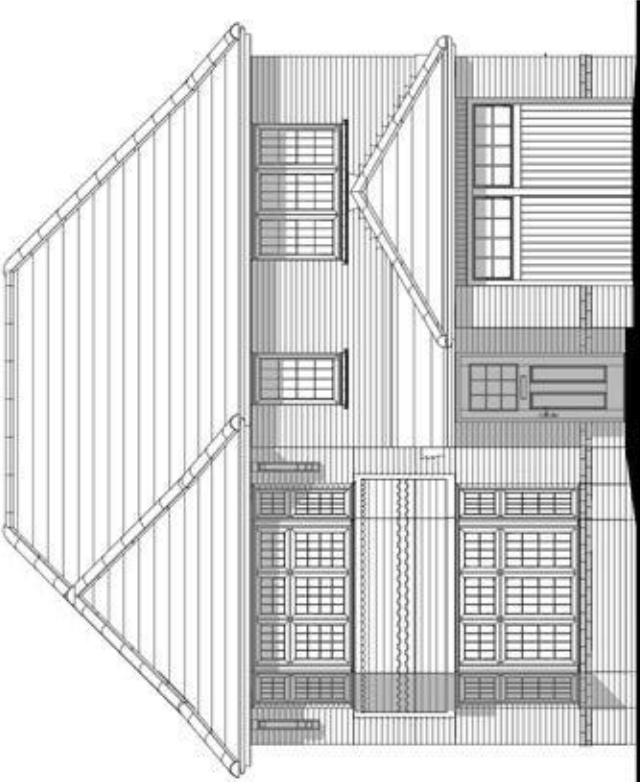 


Front Elevation

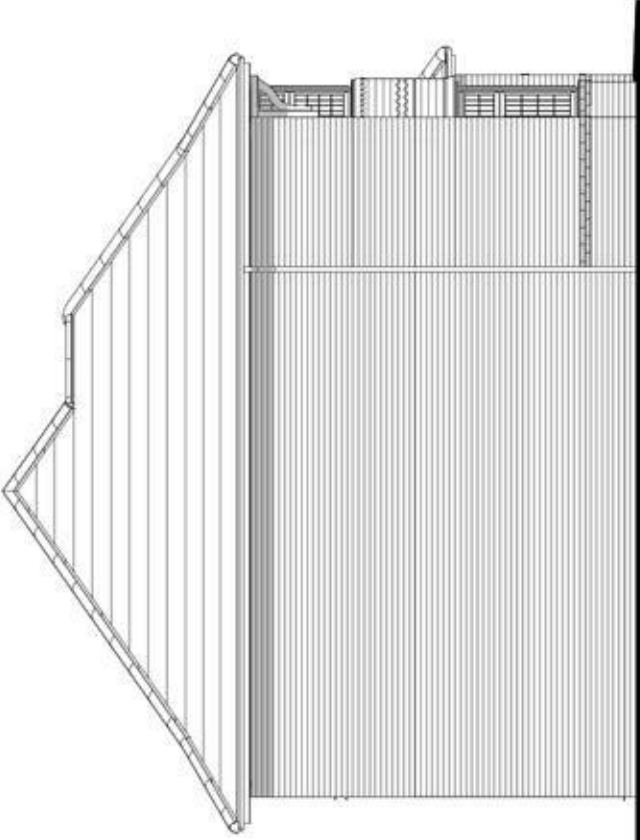

Side Elevation

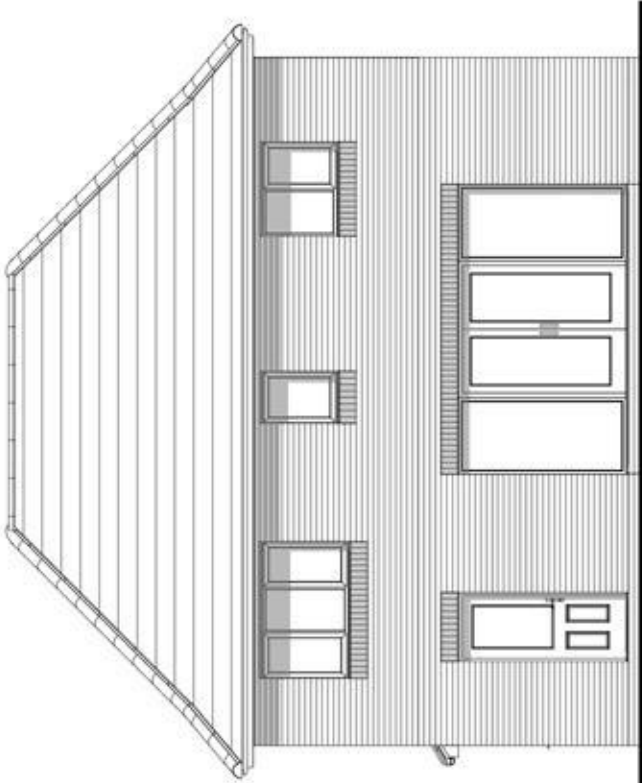

Rear Elevation

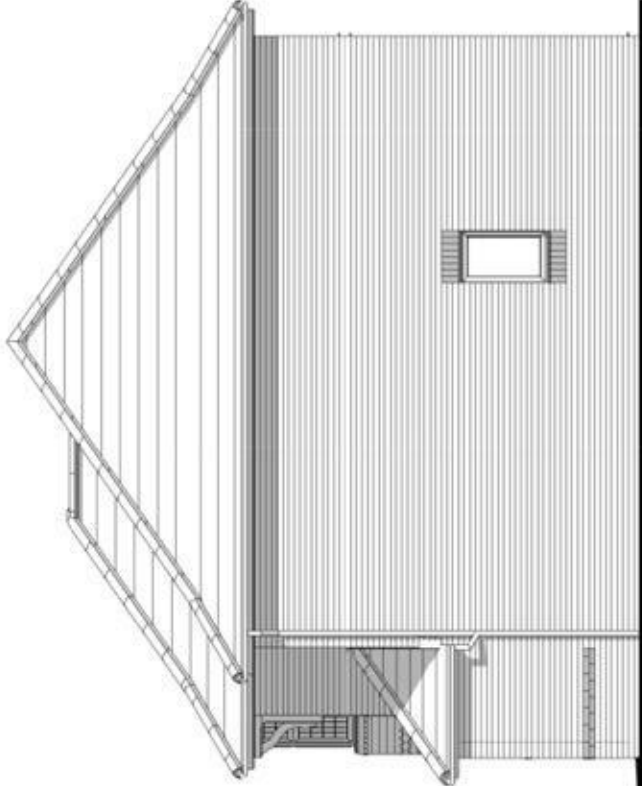

Side Elevation

Oxford Lifestyle

Heritage Collection
F Series

1318 ft² 122.44 m²
Elevation Code: B1
Date: Apr 2021
EF_OXFOQ_DM.5
Drawing scale 1:100 @ A3

