




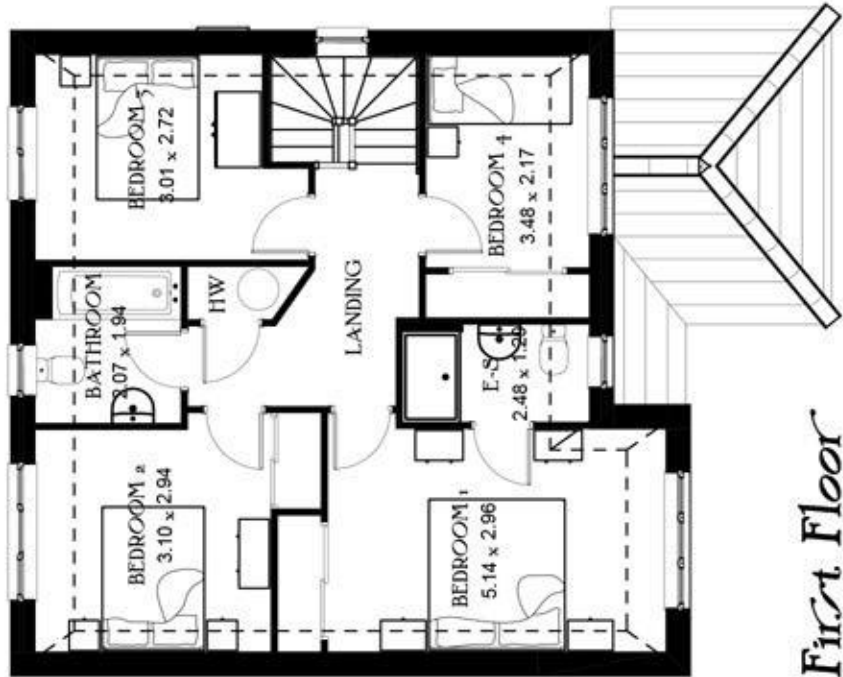


First Floor

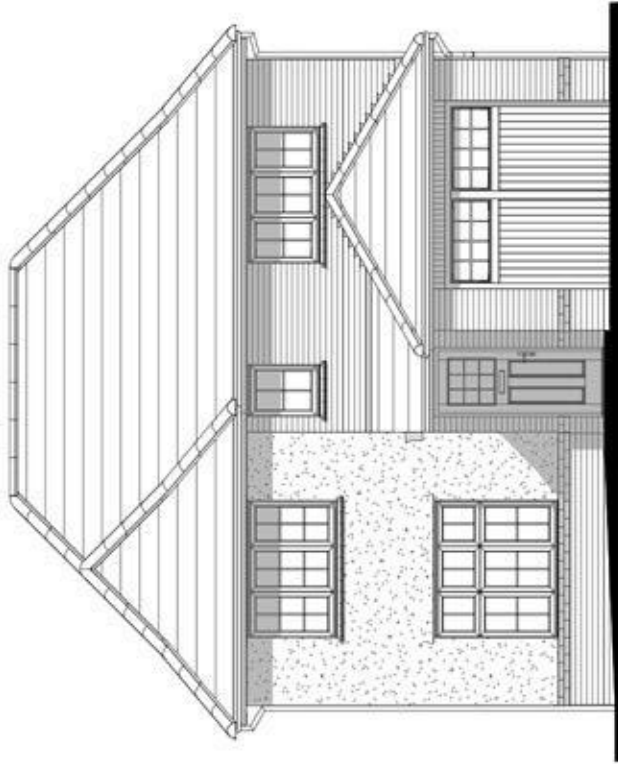


Front Elevation

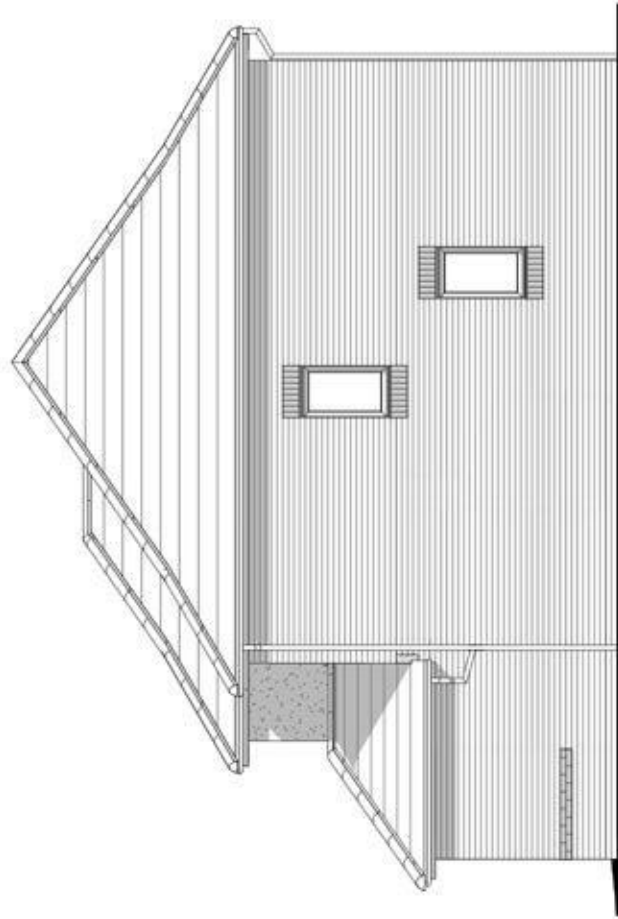


Side Elevation

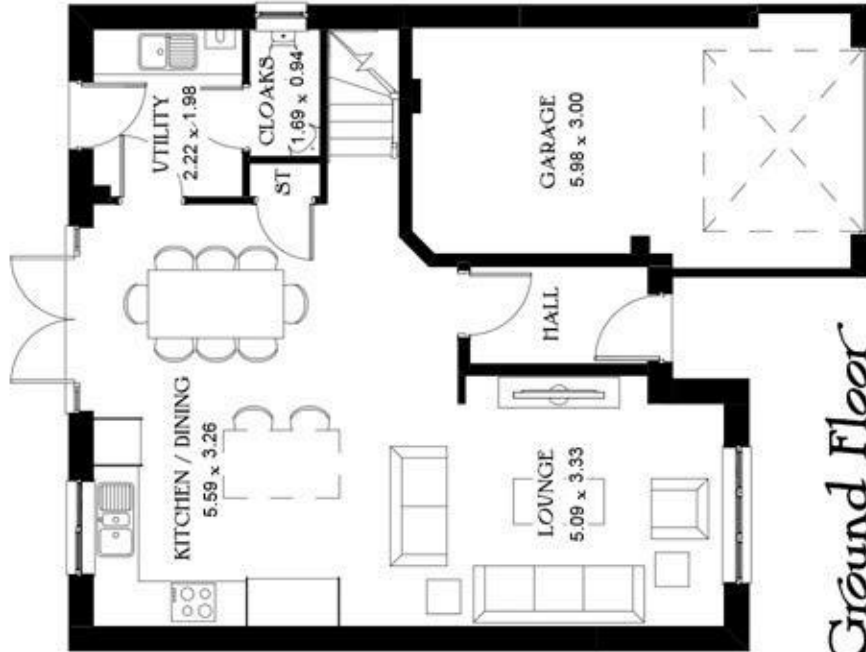

Ground Floor

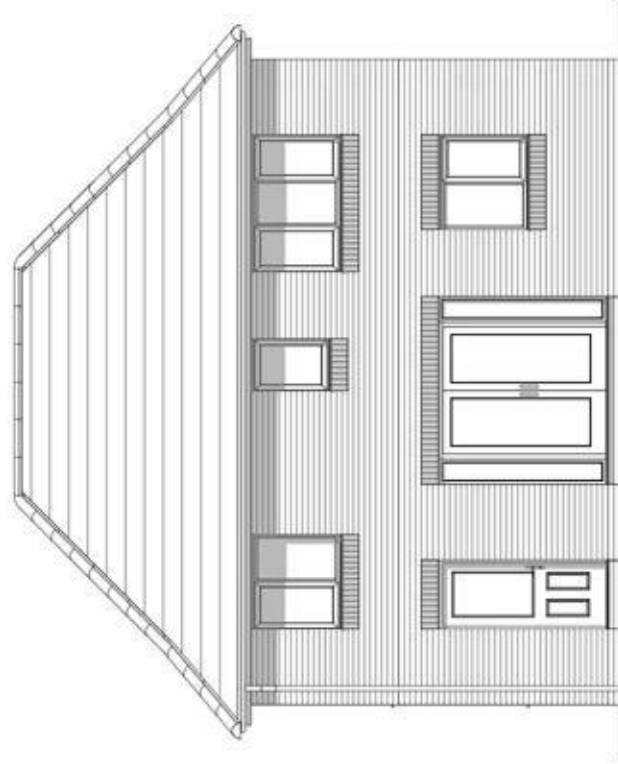

Rear Elevation

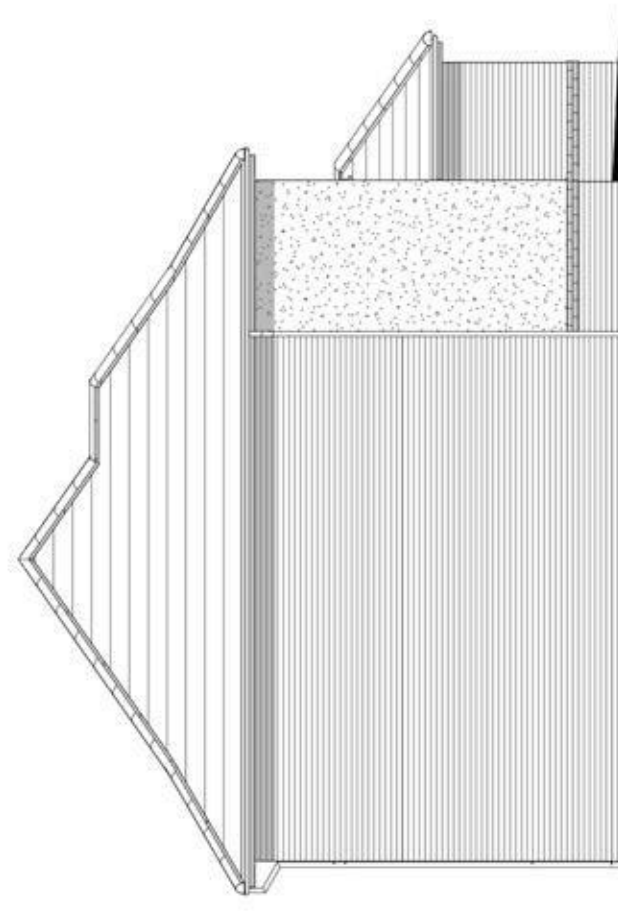

Side Elevation

Windsor
SPECIAL

Heritage Collection
F Series

1224 ft² 113.67 m²

Elevation Code: A1

Date: Feb 2021
EF_WINS_DM.5



Job No. Dwg No. Rev.

A924 36 ~

Scale 1:100 @_A3

0m 1m 2m 3m 4m 5m