



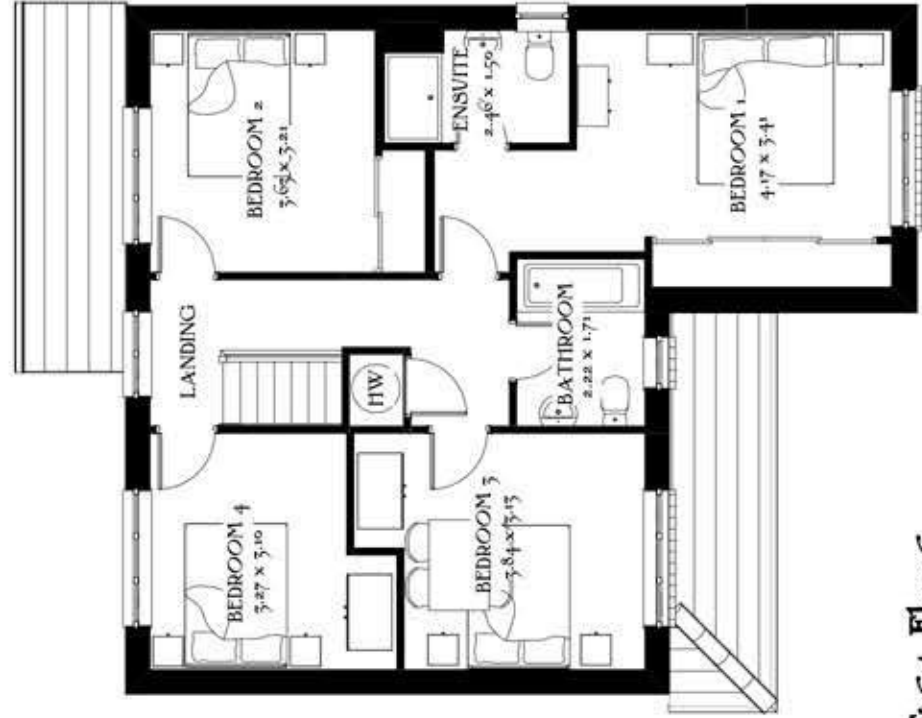

First Floor

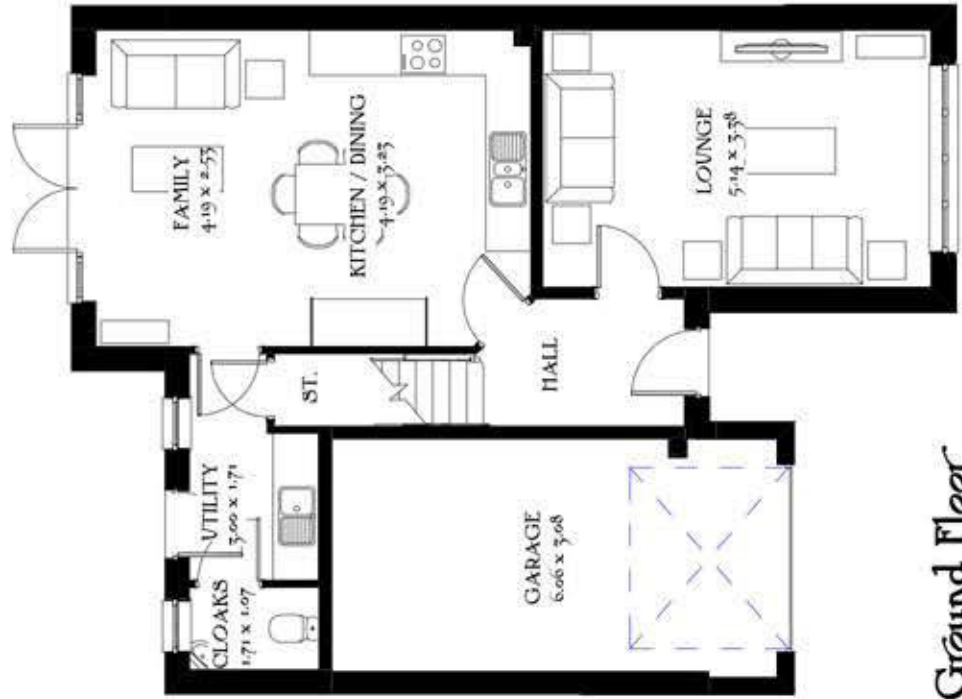


Ground Floor

Job No. Age4
Dwg No. 37
Rev. ~


Scale 1:100 @_A3
0m 1m 2m 3m 4m 5m




Front Elevation

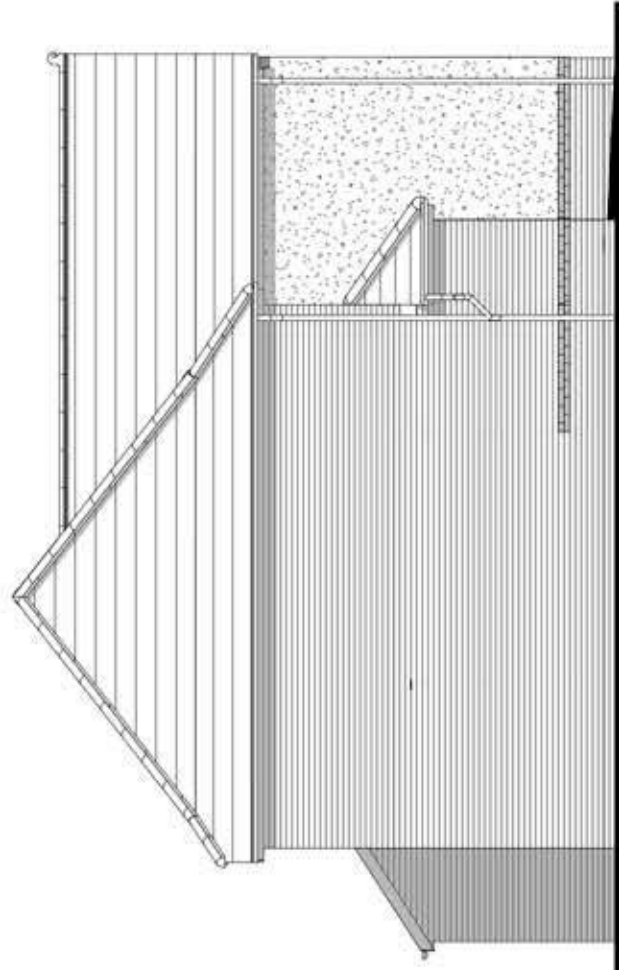

Side Elevation

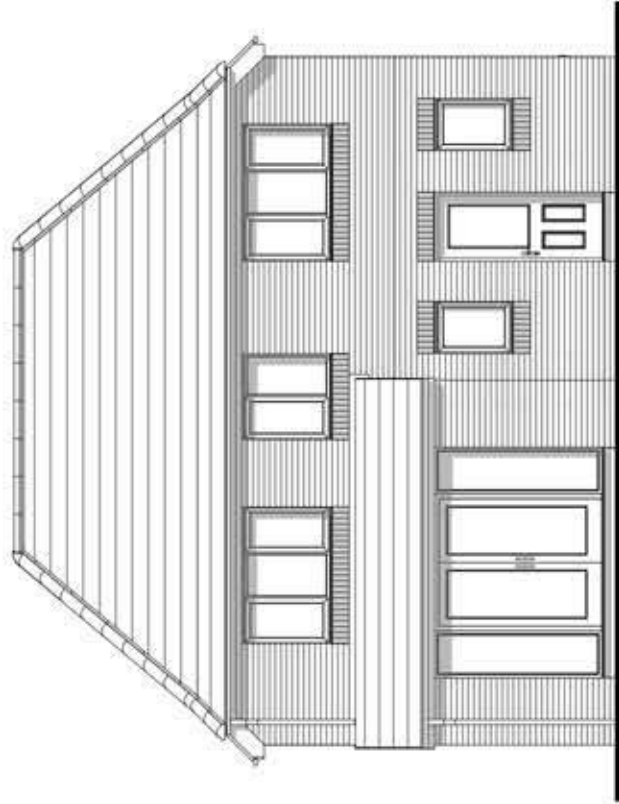

Rear Elevation

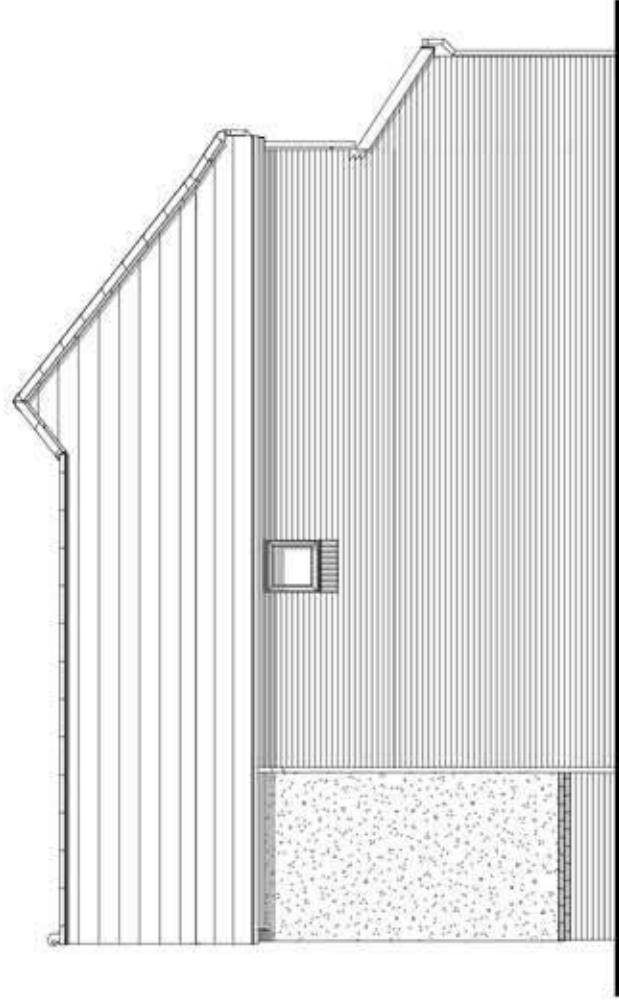

Side Elevation

Marlow

Heritage Collection
F Series

1346 ft² 125.04 m²
Elevation Code: A1
Date: June 2019
EF_MARO_DM.2

