



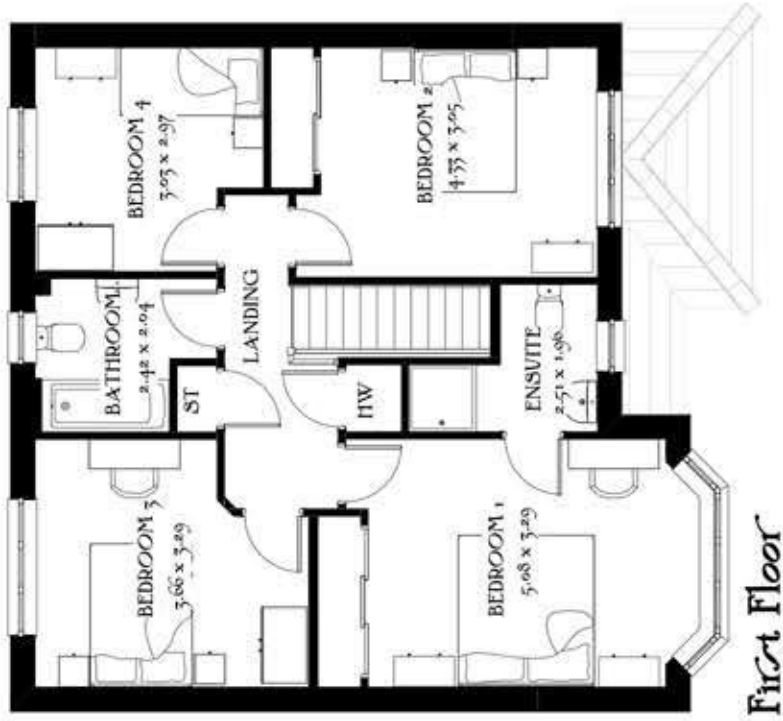


Job No. Drg No. Rev.
Age4 38 ~


Scale 1:100 @_A3
0m 1m 2m 3m 4m 5m

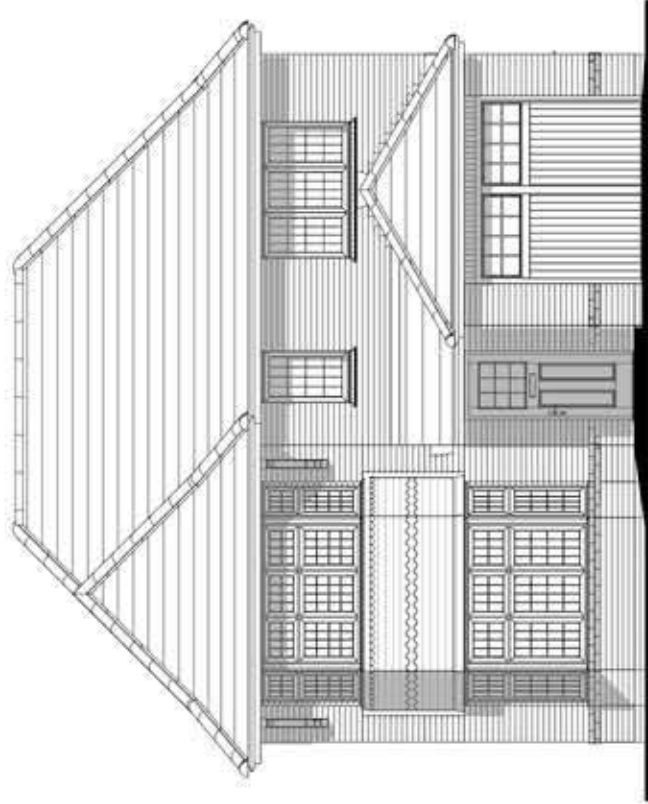


Front Elevation

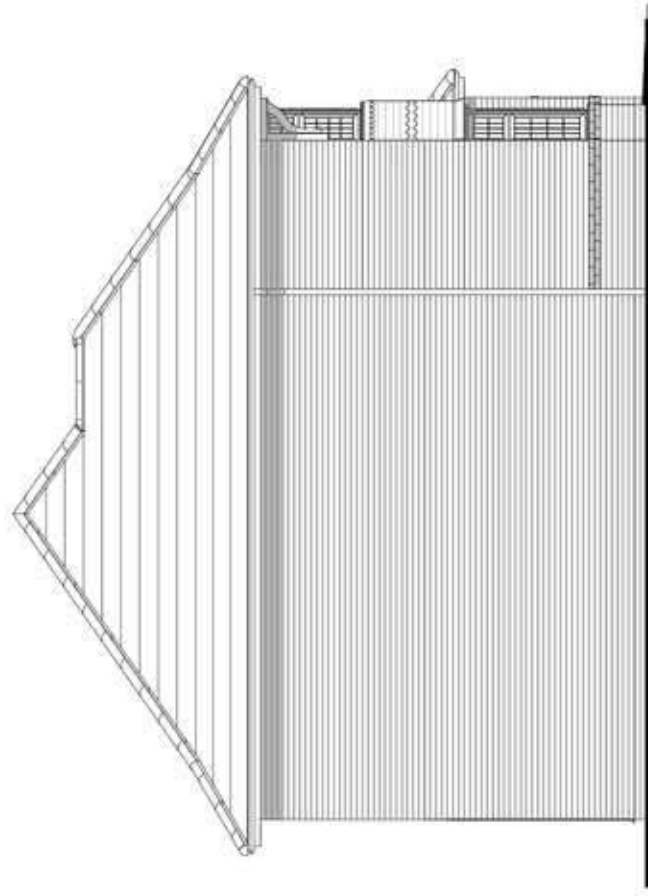

Side Elevation

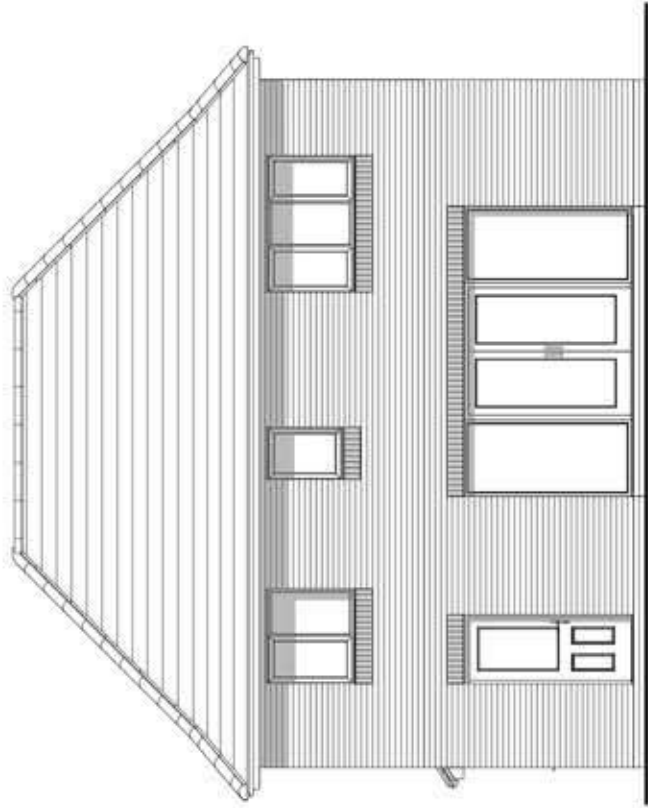

Rear Elevation

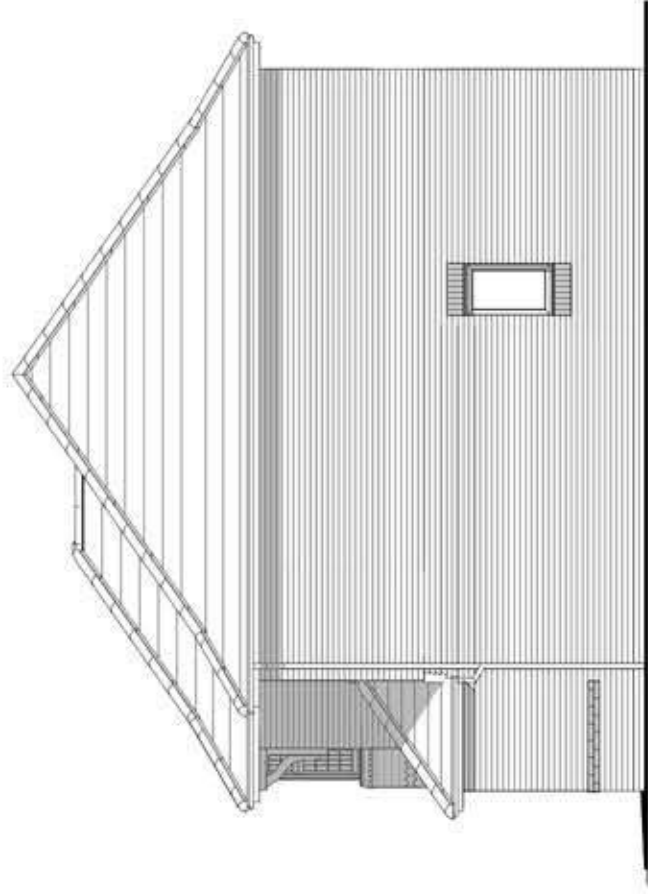

Side Elevation

Oxford

Heritage Collection
F Series

1318 ft² 122.44 m²
Elevation Code: B1
Date: Mar 2021
EF_OXFQ_DM.5

