



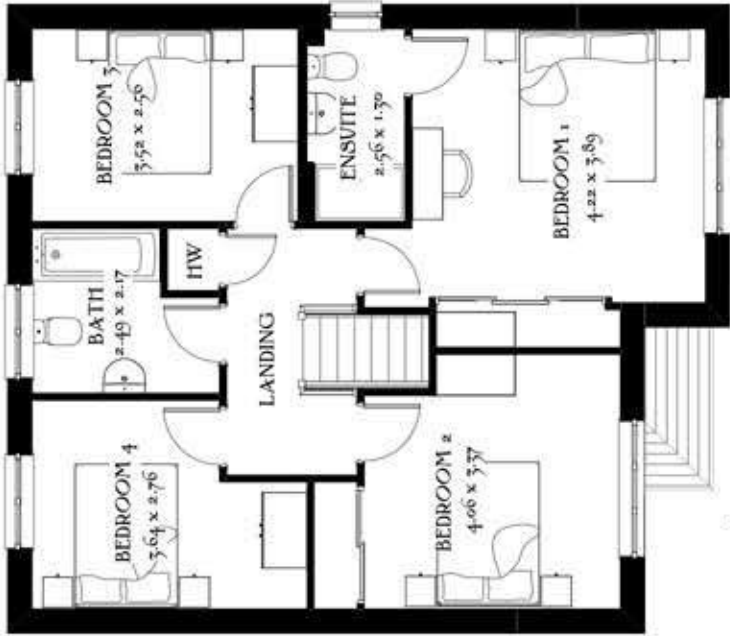

First Floor

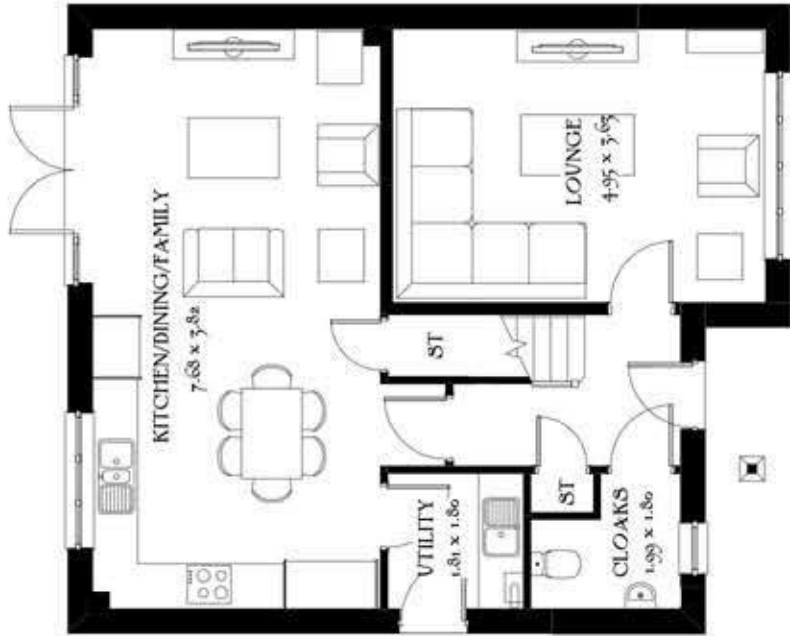


Ground Floor

Job No. Drg No. Rev.
Age4 41 ~


Scale 1:100 @ A3
0m 1m 2m 3m 4m 5m




Front Elevation

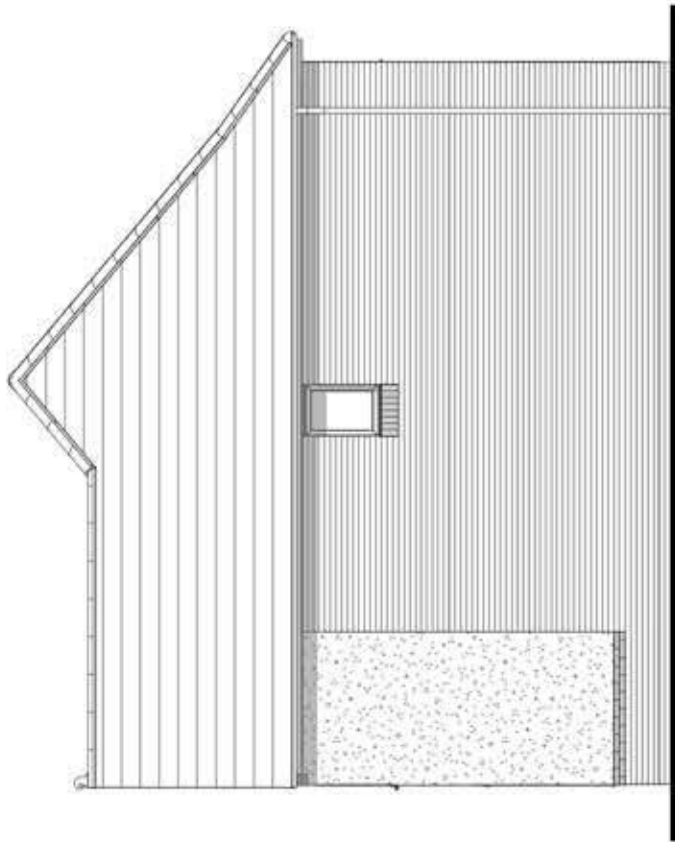

Side Elevation

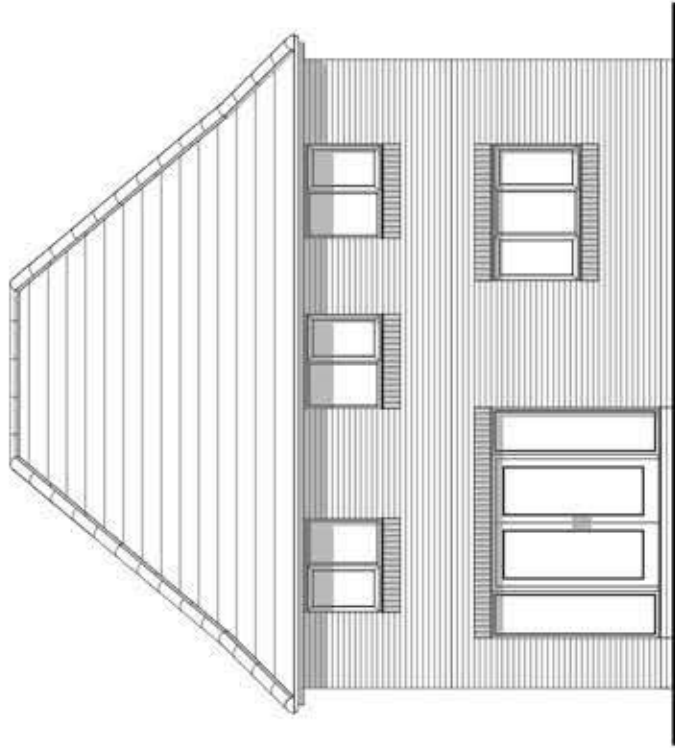

Rear Elevation

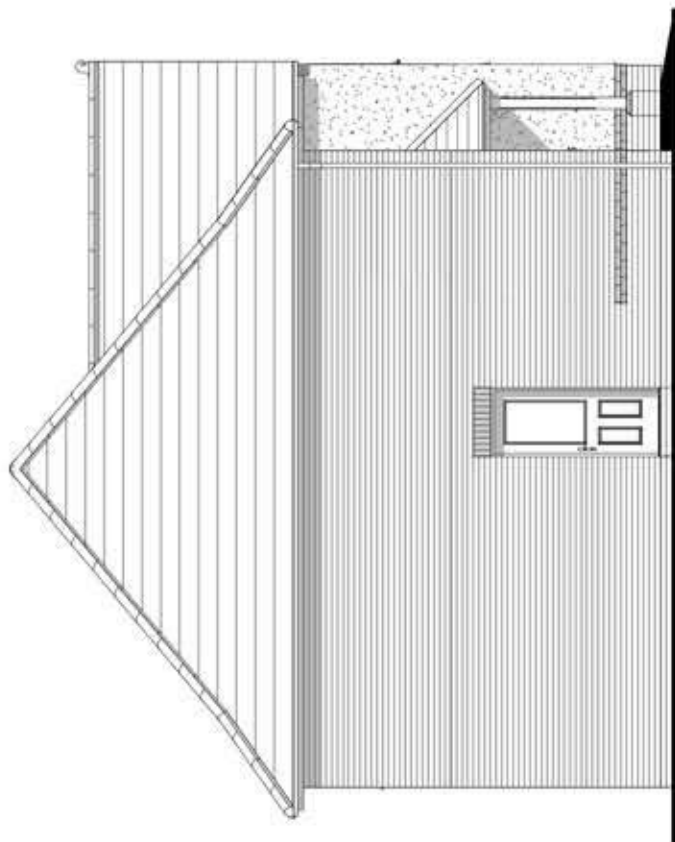

Side Elevation

Cambridge

Heritage Collection
F Series

1394 ft² 129.53 m²
Elevation Code: A1
Date: Mar 2021
EF_CAMB_DM.9

