




ARUN DISTRICT COUNCIL				
No.	A	16	08	CLP
PART SUPERSEDED ONLY				
Received	31 JAN 2008			

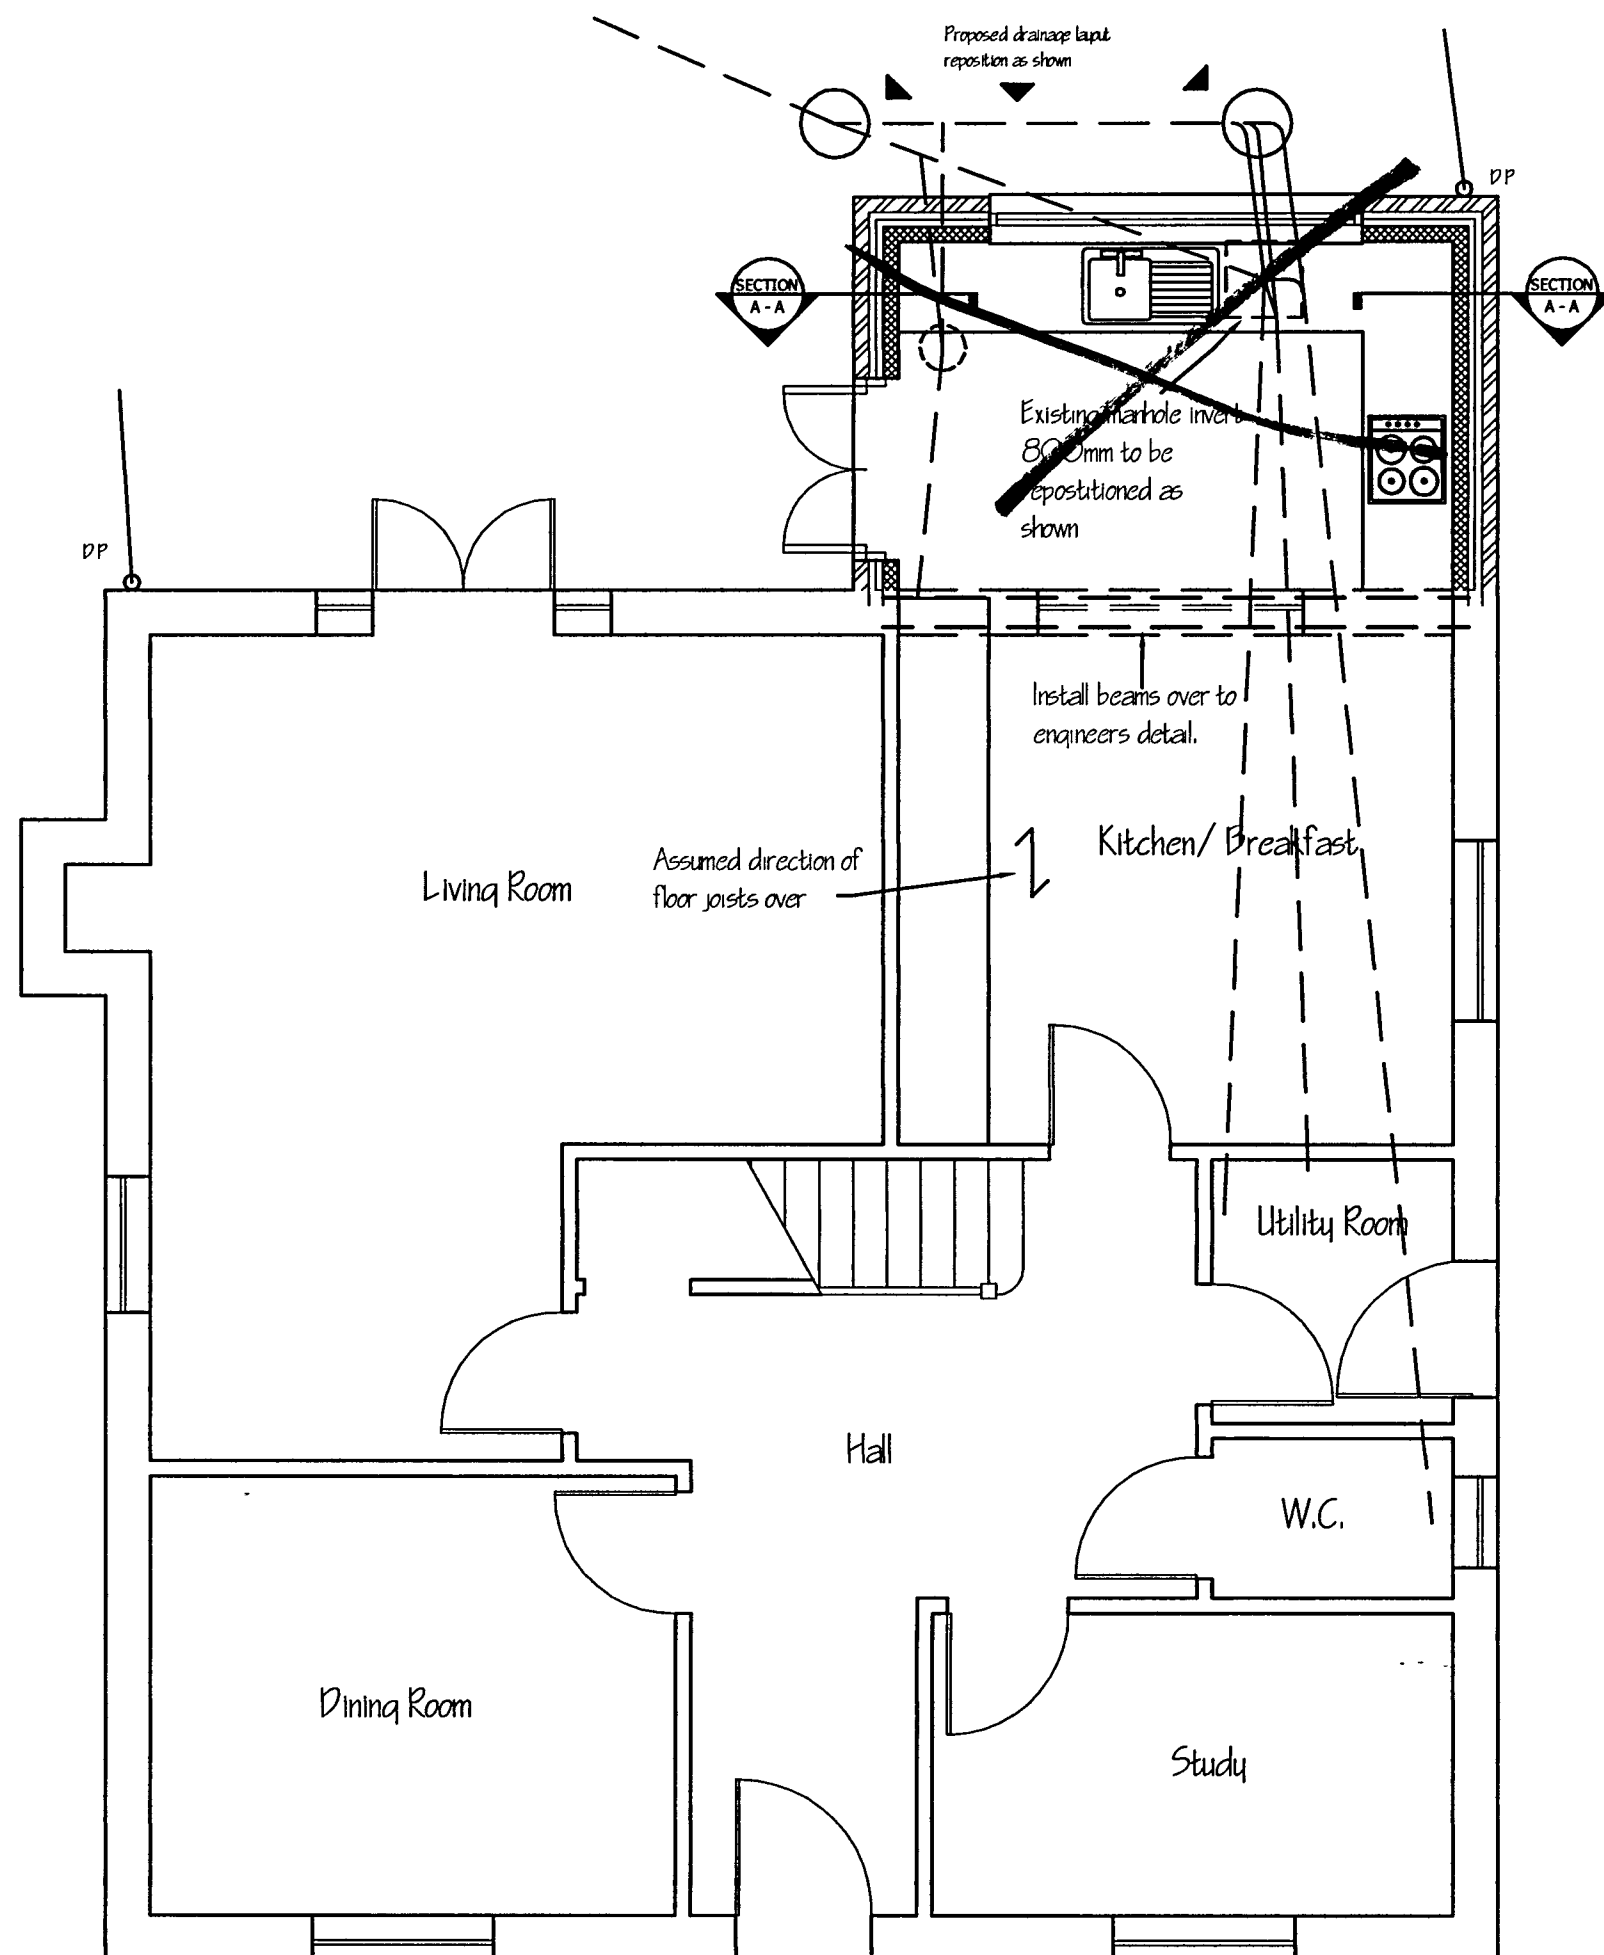

PROPOSED GROUND FLOOR PLAN

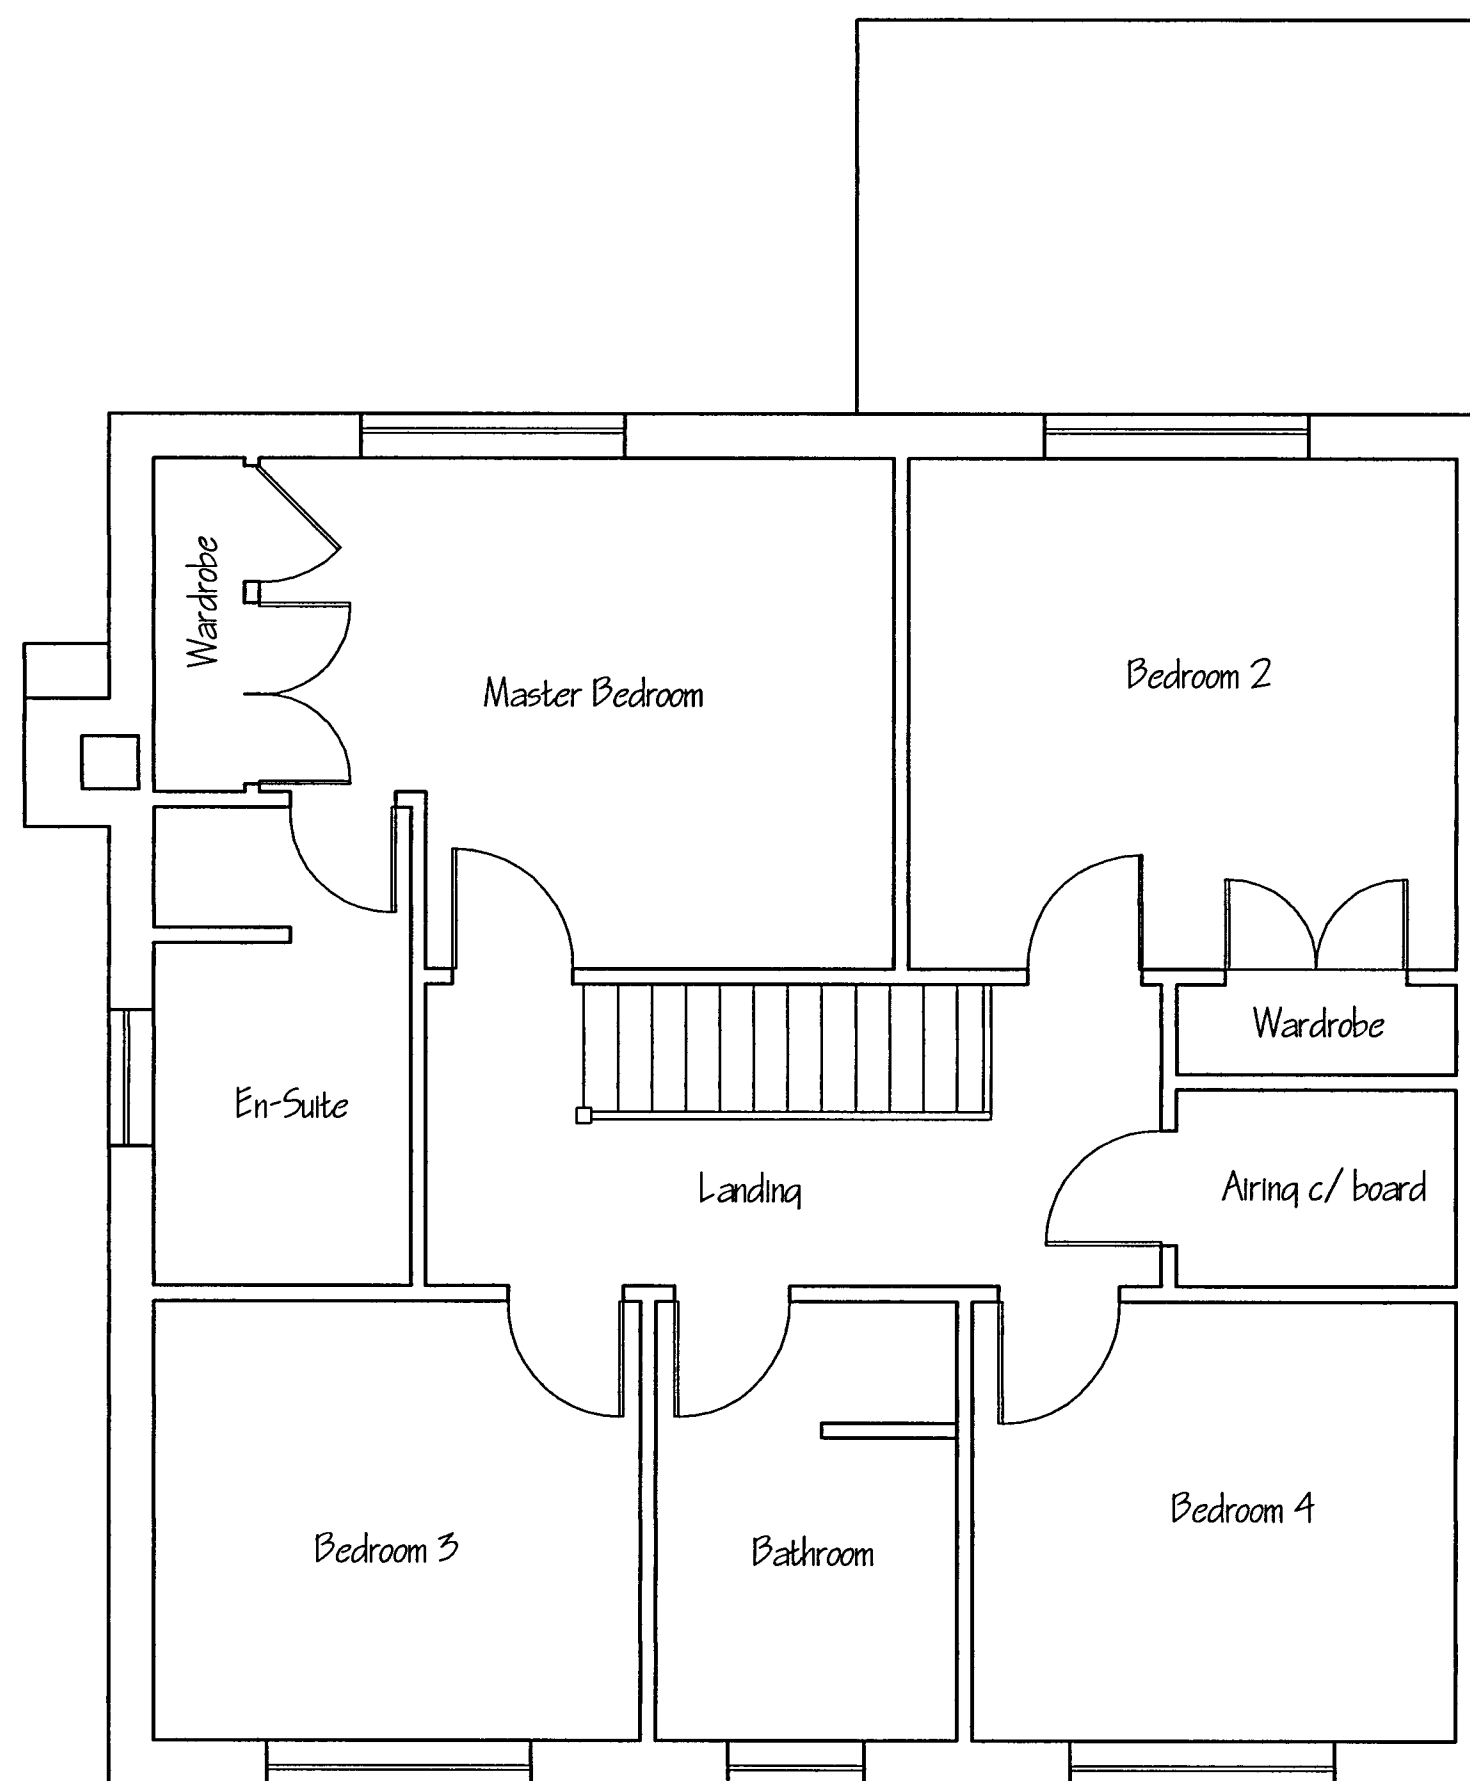

EXISTING FIRST FLOOR PLAN UNALTERED

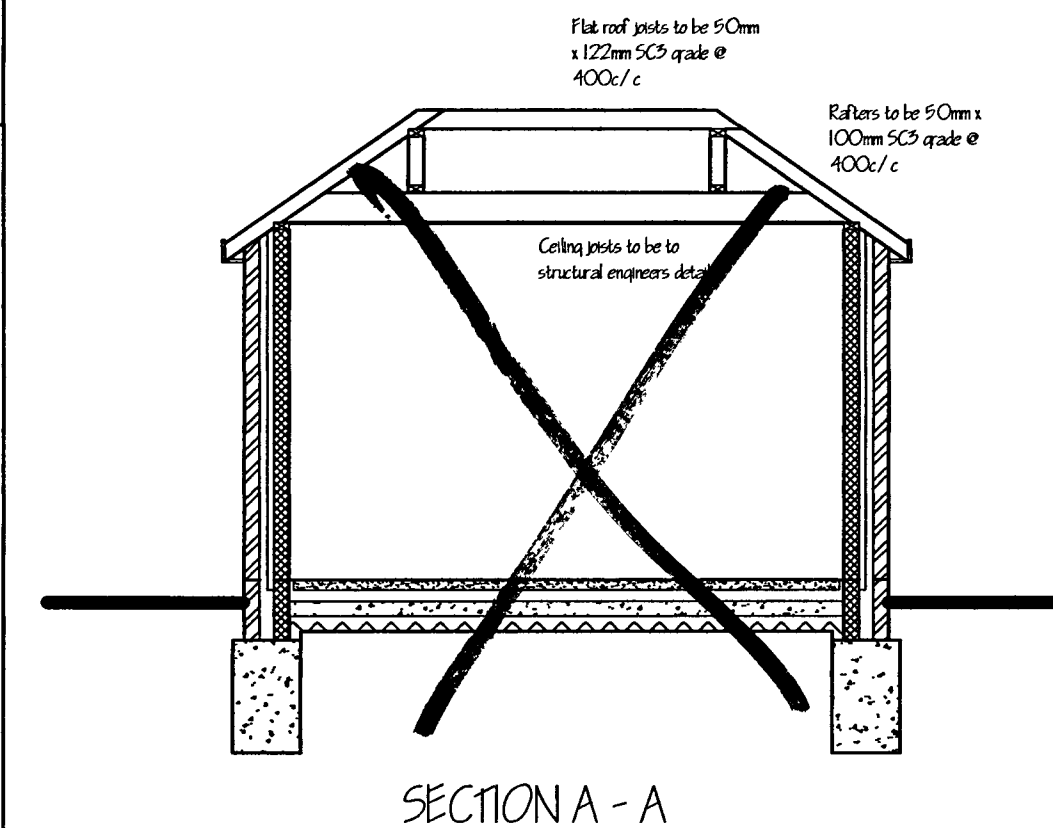

**Tony Rogers
Building Consultants**

Address 40 Dawn Crescent, Upper Boeding,
West Sussex, BN44 3WH

Telephone 01903 815225 Fax 01903 815225

Rev. Date: Revision Description

Rev.	Date:	Revision Description

Client. MR D CARRINGTON

Address 26 Oakwood Drive
Angmering
West Sussex


Project. Proposed Rear
Extension

Scale: 1:50 1:100

Date: JULY 2005

Drawing No. 07/282/01

Drawn By AJM Revision:

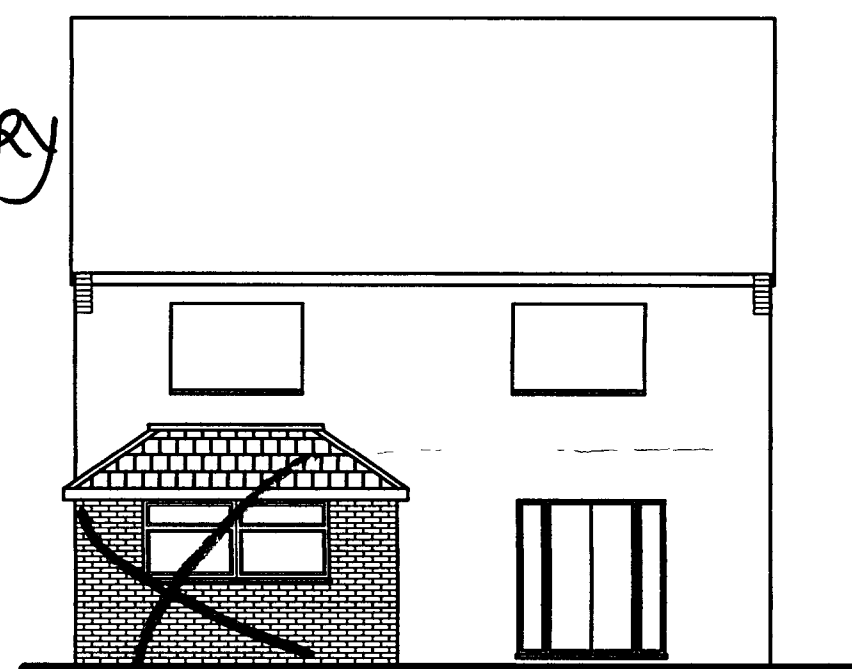

PROPOSED REAR ELEVATION



PROPOSED SIDE ELEVATION



PROPOSED SIDE ELEVATION