




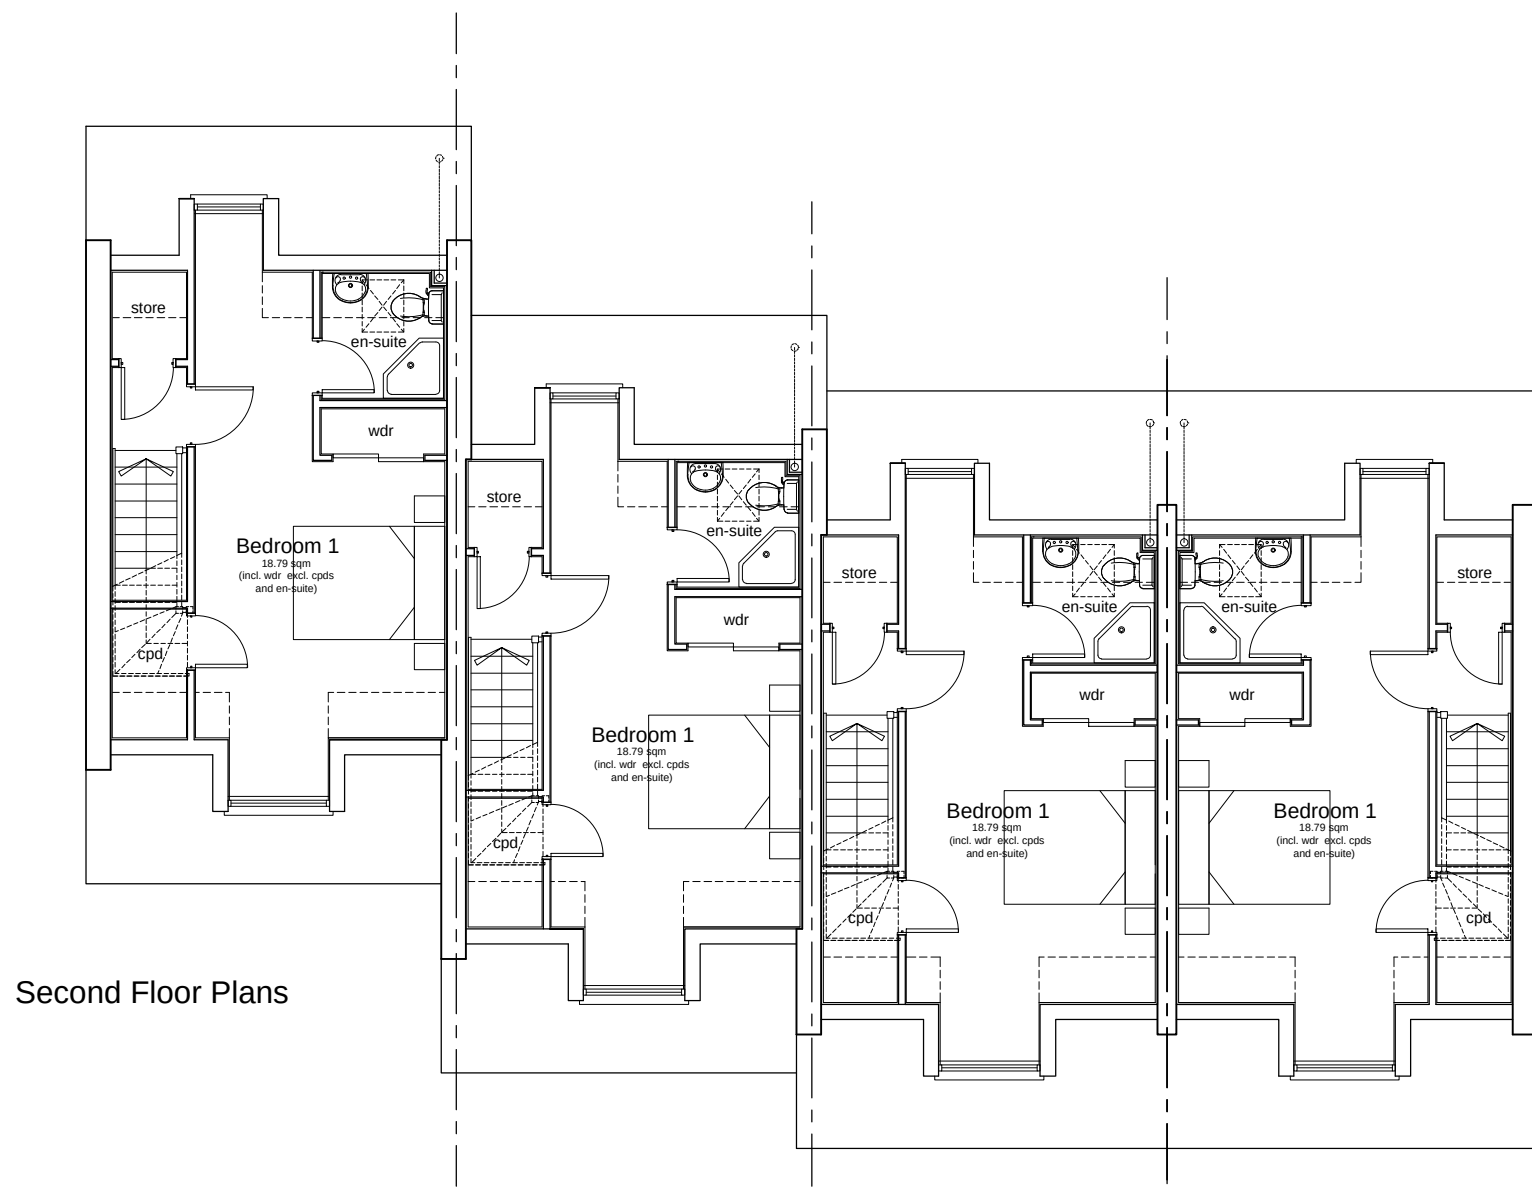

Second Floor Plans

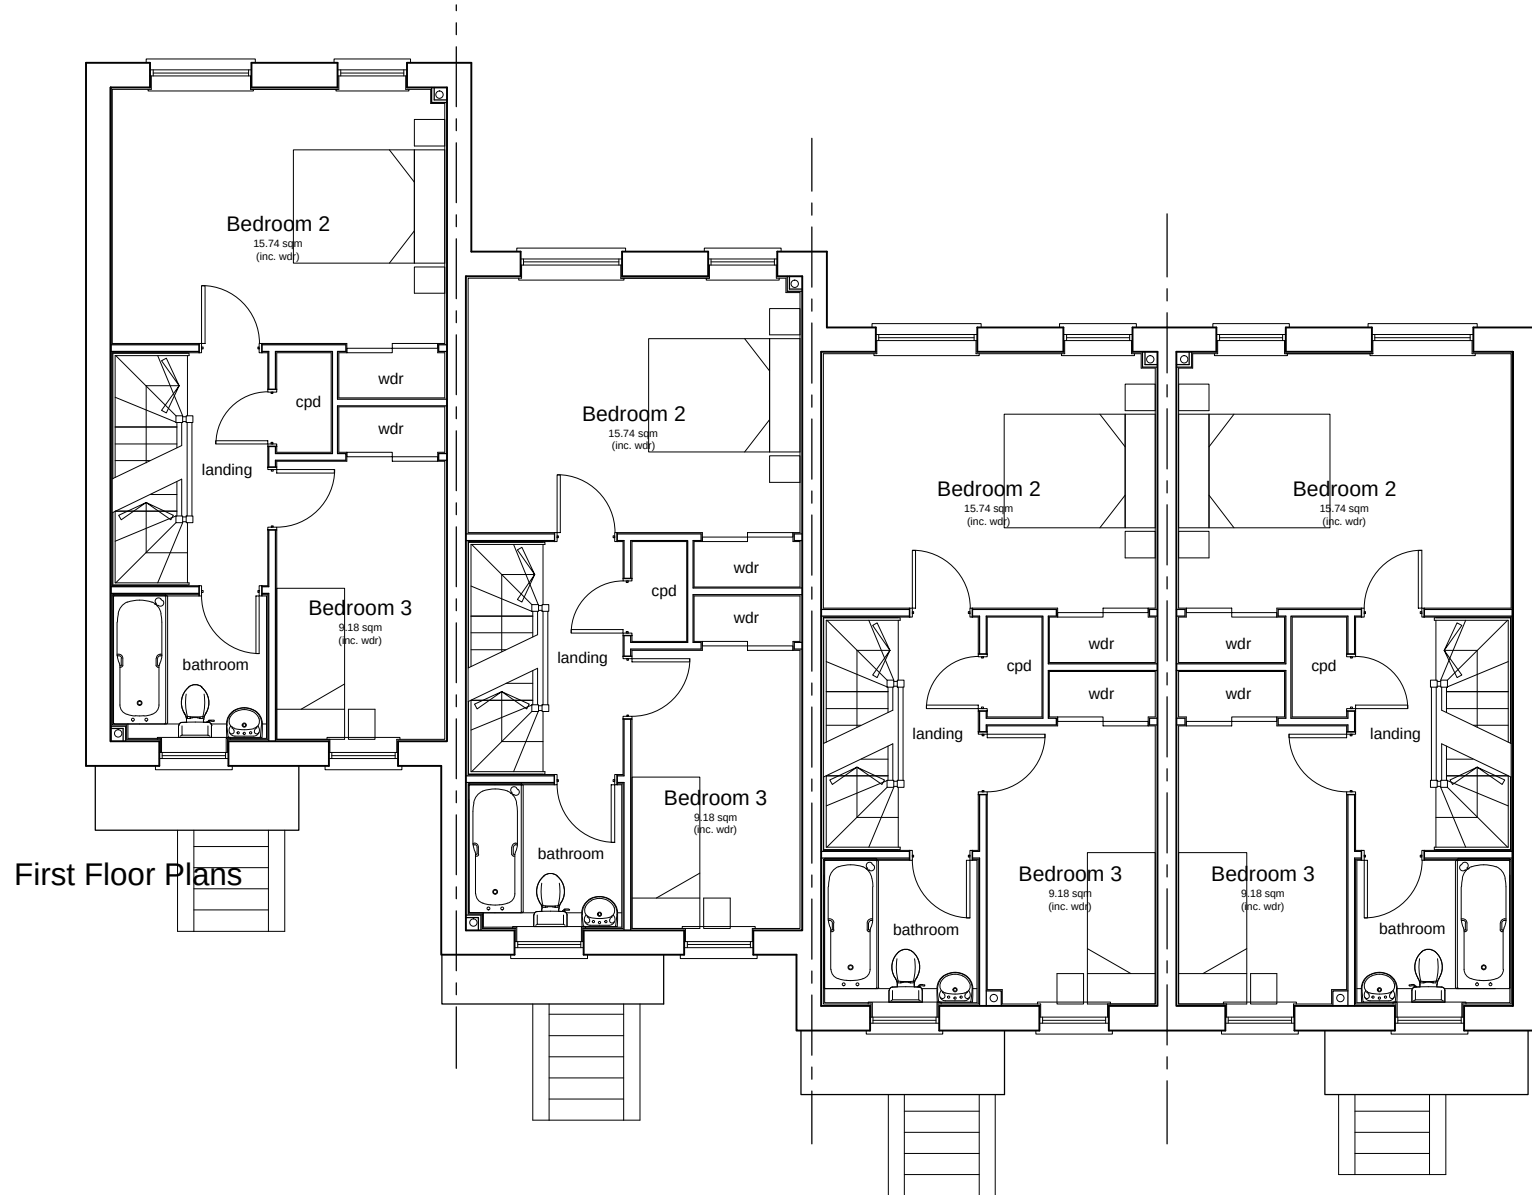

First Floor Plans

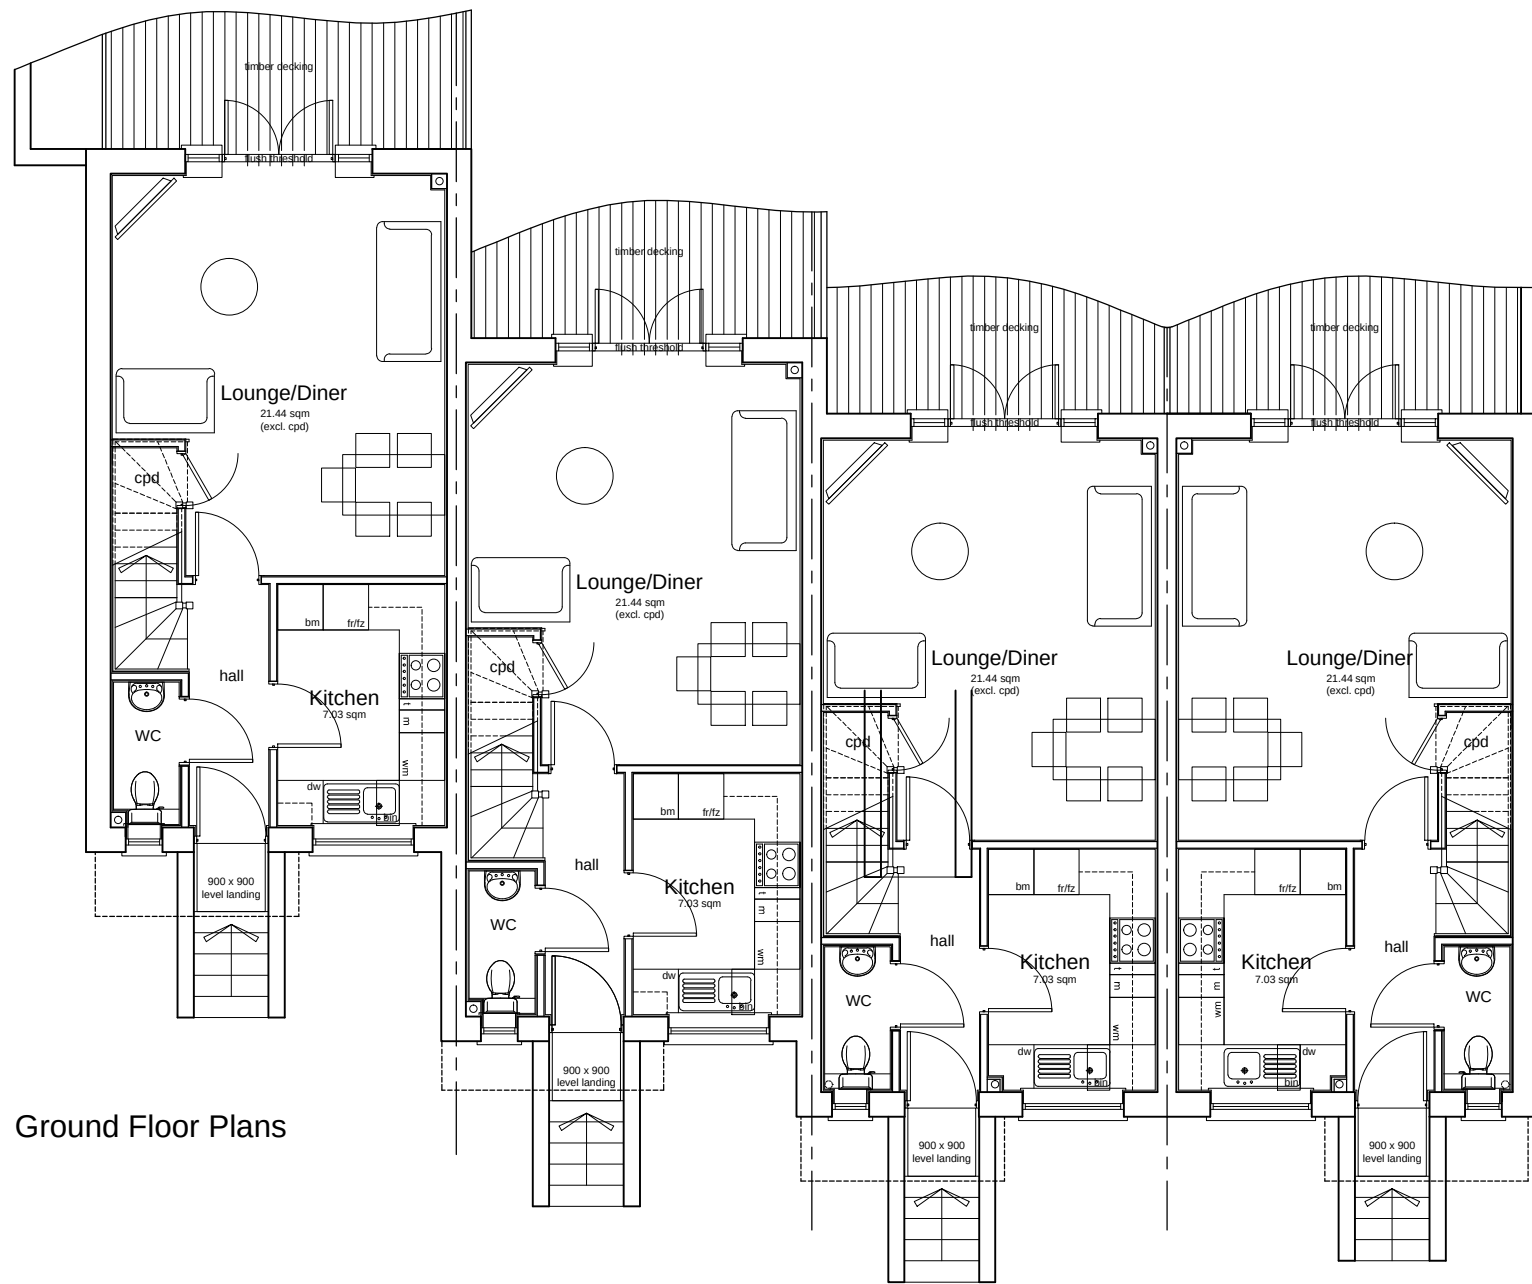

Ground Floor Plans


Plot 11 - 3 Bed 5p House	Plot 12 - 3 Bed 5p House	Plot 13 - 3 Bed 5p House	Plot 14 - 3 Bed 5p House
GF: 37.61 FF: 37.61 SF: 28.67 Total: 103.89	GF: 37.61 FF: 37.61 SF: 28.67 Total: 103.89	GF: 37.61 FF: 37.61 SF: 28.67 Total: 103.89	GF: 37.61 FF: 37.61 SF: 28.67 Total: 103.89




Front Elevation (West)




Rear Elevation (East)

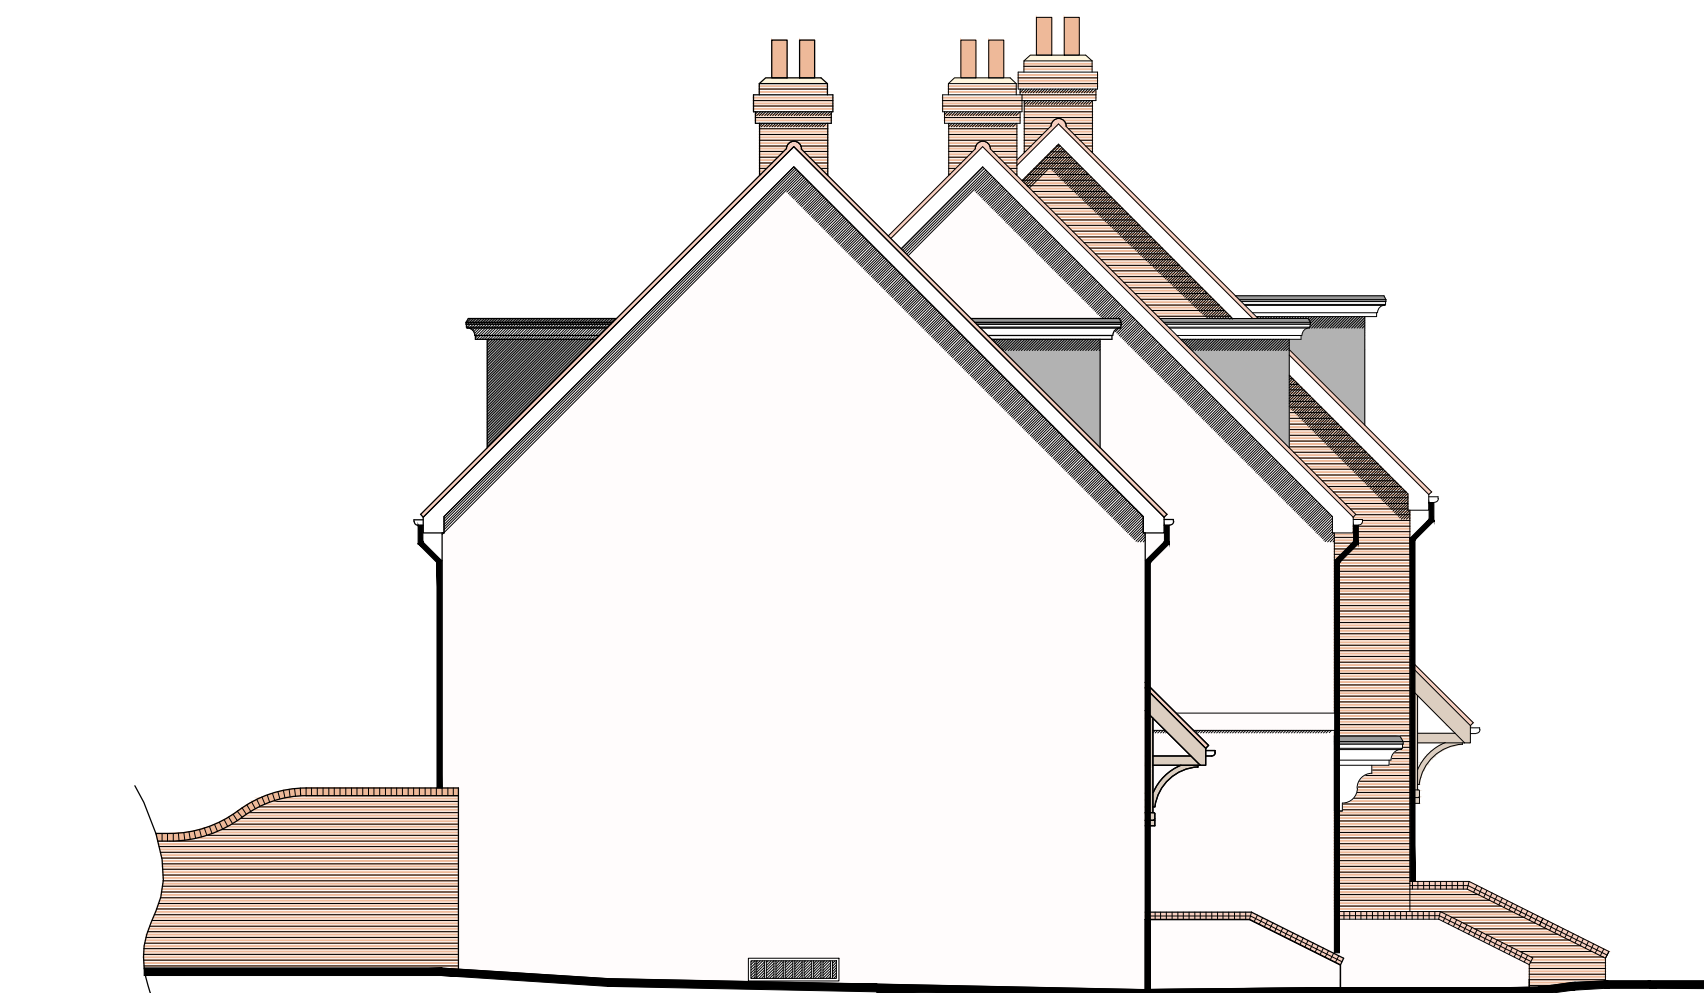

Side Elevation (North)

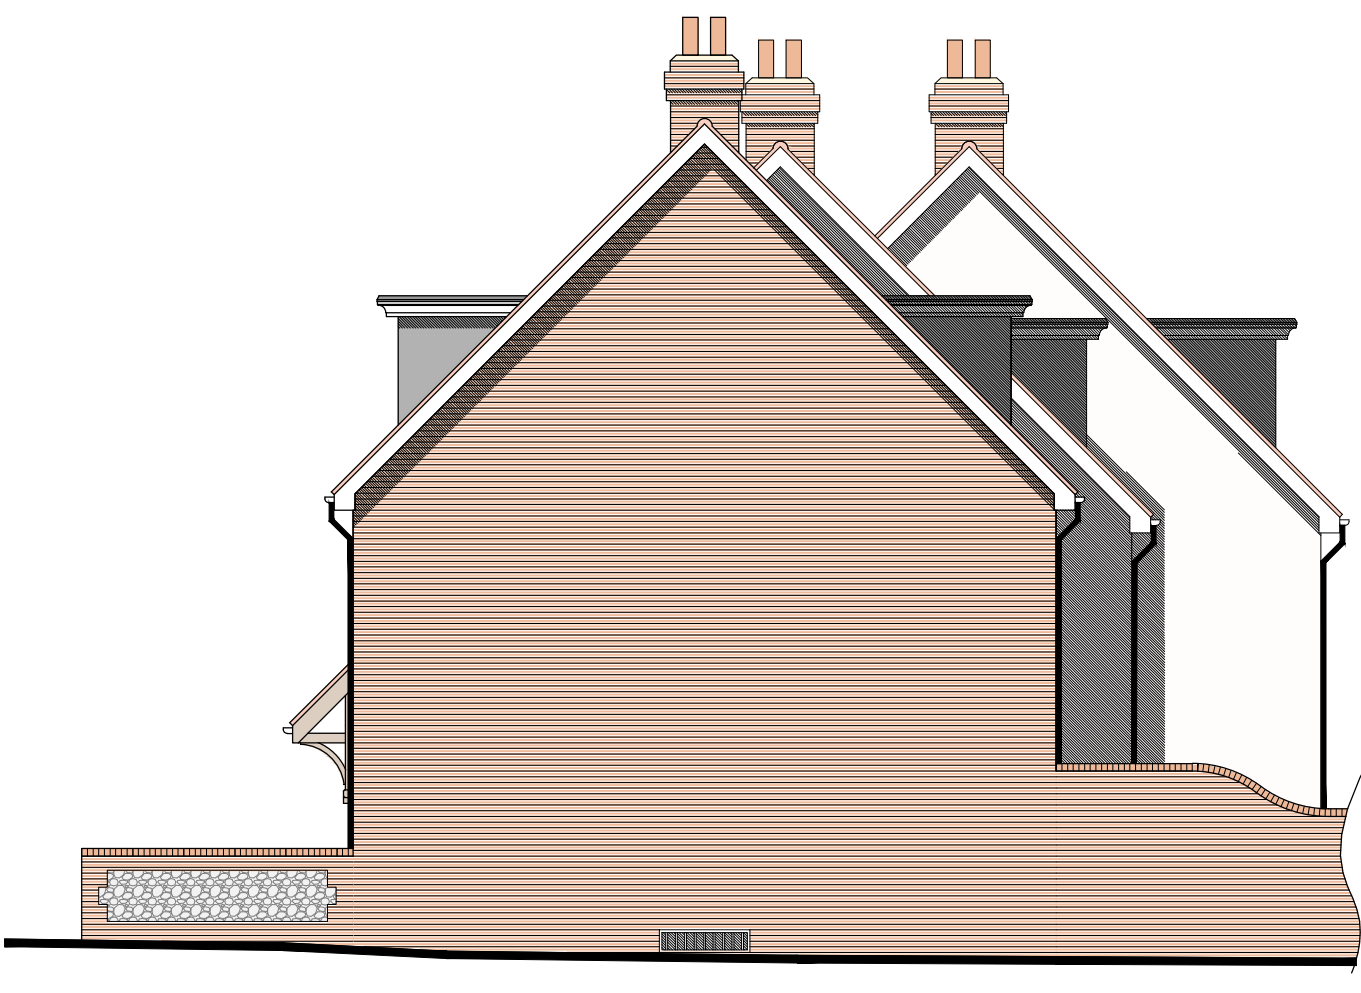

Side Elevation (South)

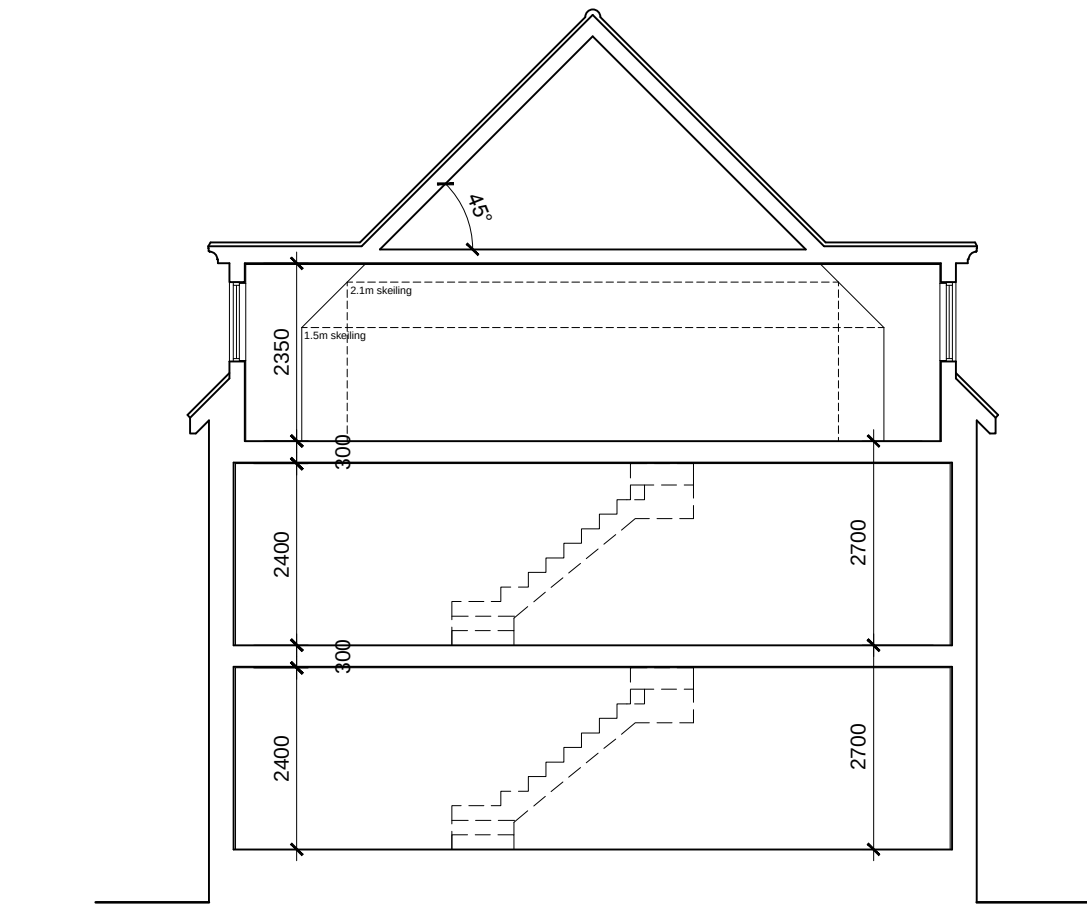

Typical Section

Materials Schedule:

Roof:	Plain red tiles
Walls:	Red/orange stock brick quoins with flint infill
Cills:	White through coloured render
Windows:	Red/orange stock brick and reconstituted stone as indicated
Doors:	UPVC double glazed units
RW Goods:	Steel or UPVC

B	13.01.17	Brick screen wall updated	DP	EY
A	12.12.12	Room names updated	CL	EY

Rev	Date	Revision Details	Dr	Ch
-----	------	------------------	----	----

ECE Architecture

London: Unit 1 West Coate House 3 Coate Street
London E2 9AG
T 020 7729 5505 E london@ecearchitecture.com

Sussex: Brooklyn Chambers 11 Goring Road
Worthing West Sussex BN12 4AP
T 01903 248777 E sussex@ecearchitecture.com
www.ecearchitecture.com

Client's Name
Chandler's Worthing

Job Title
Site at Water Lane, Angmering

Drawing Title
Plots 11 - 14
Plans, Sections and Elevations

Scale
1:100 @ A1 / 1:200 @ A3

Drawn	Checked	Date
PA	EY	30.11.12

Job No	Drawing No	Rev
5841	06	B

Status
PRELIMINARY