


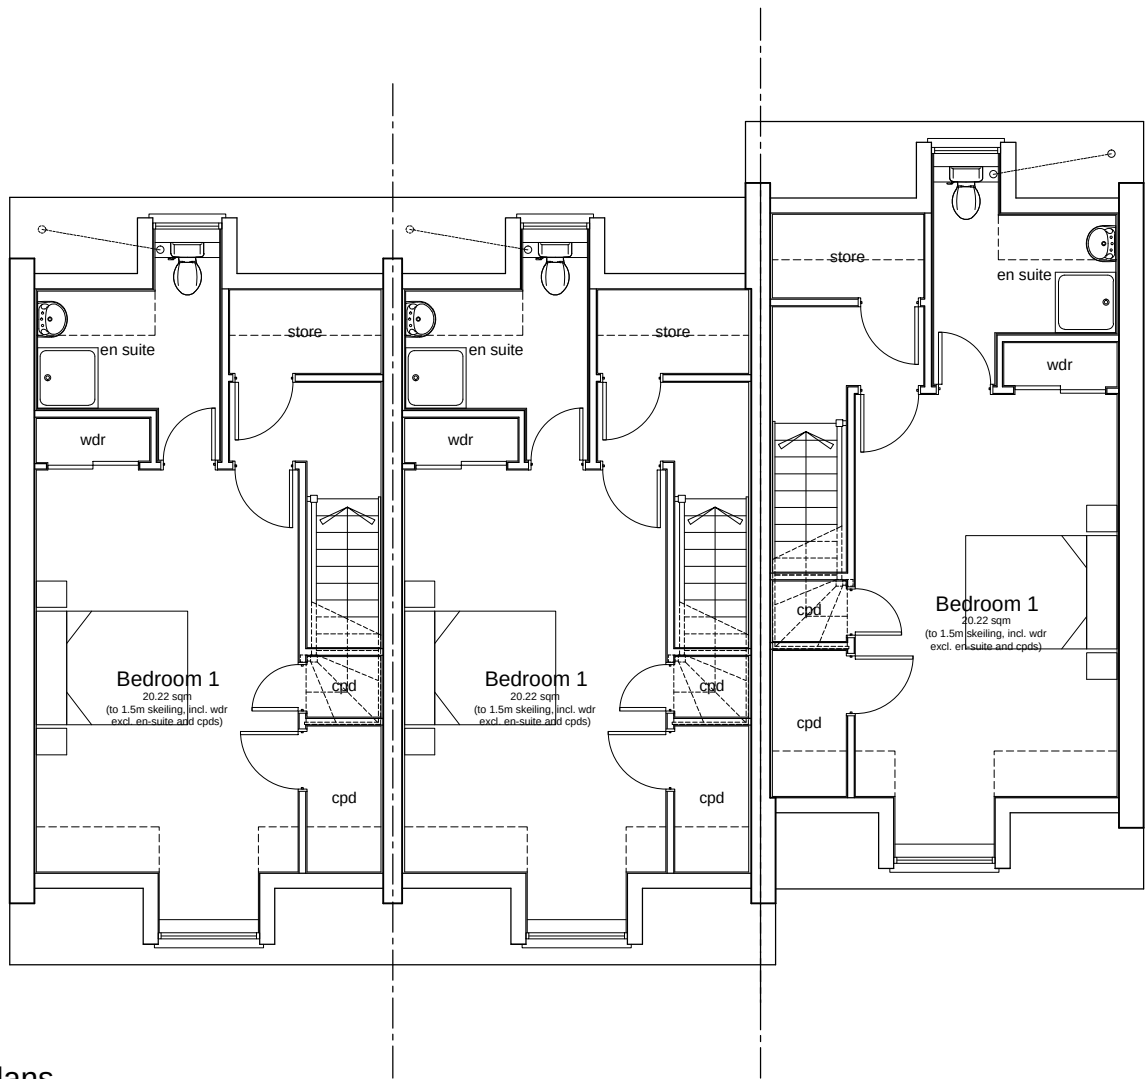


Second Floor Plans



Front Elevation (West)




Rear Elevation (East)

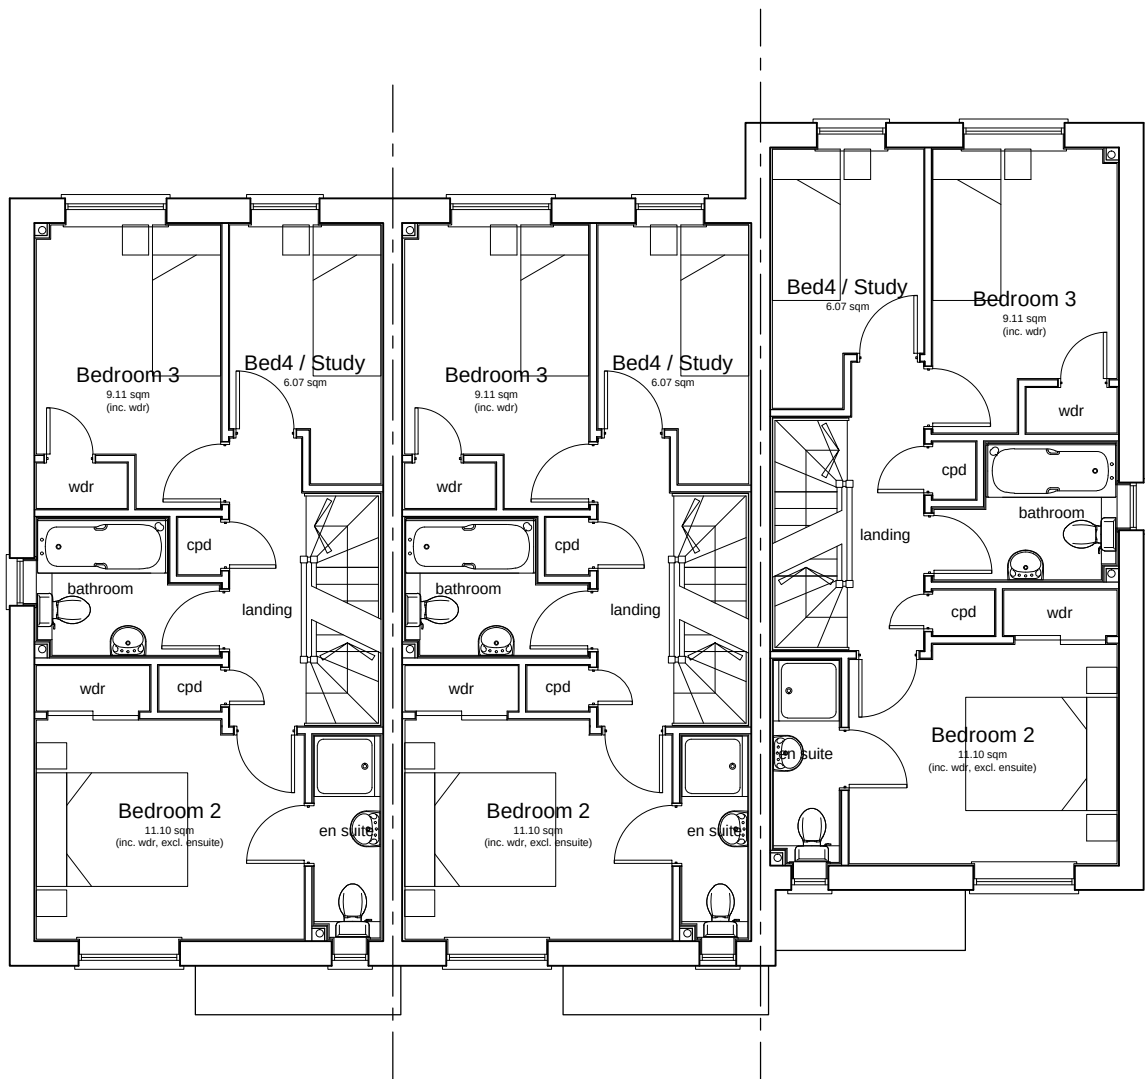

First Floor Plans




Side Elevation (North)

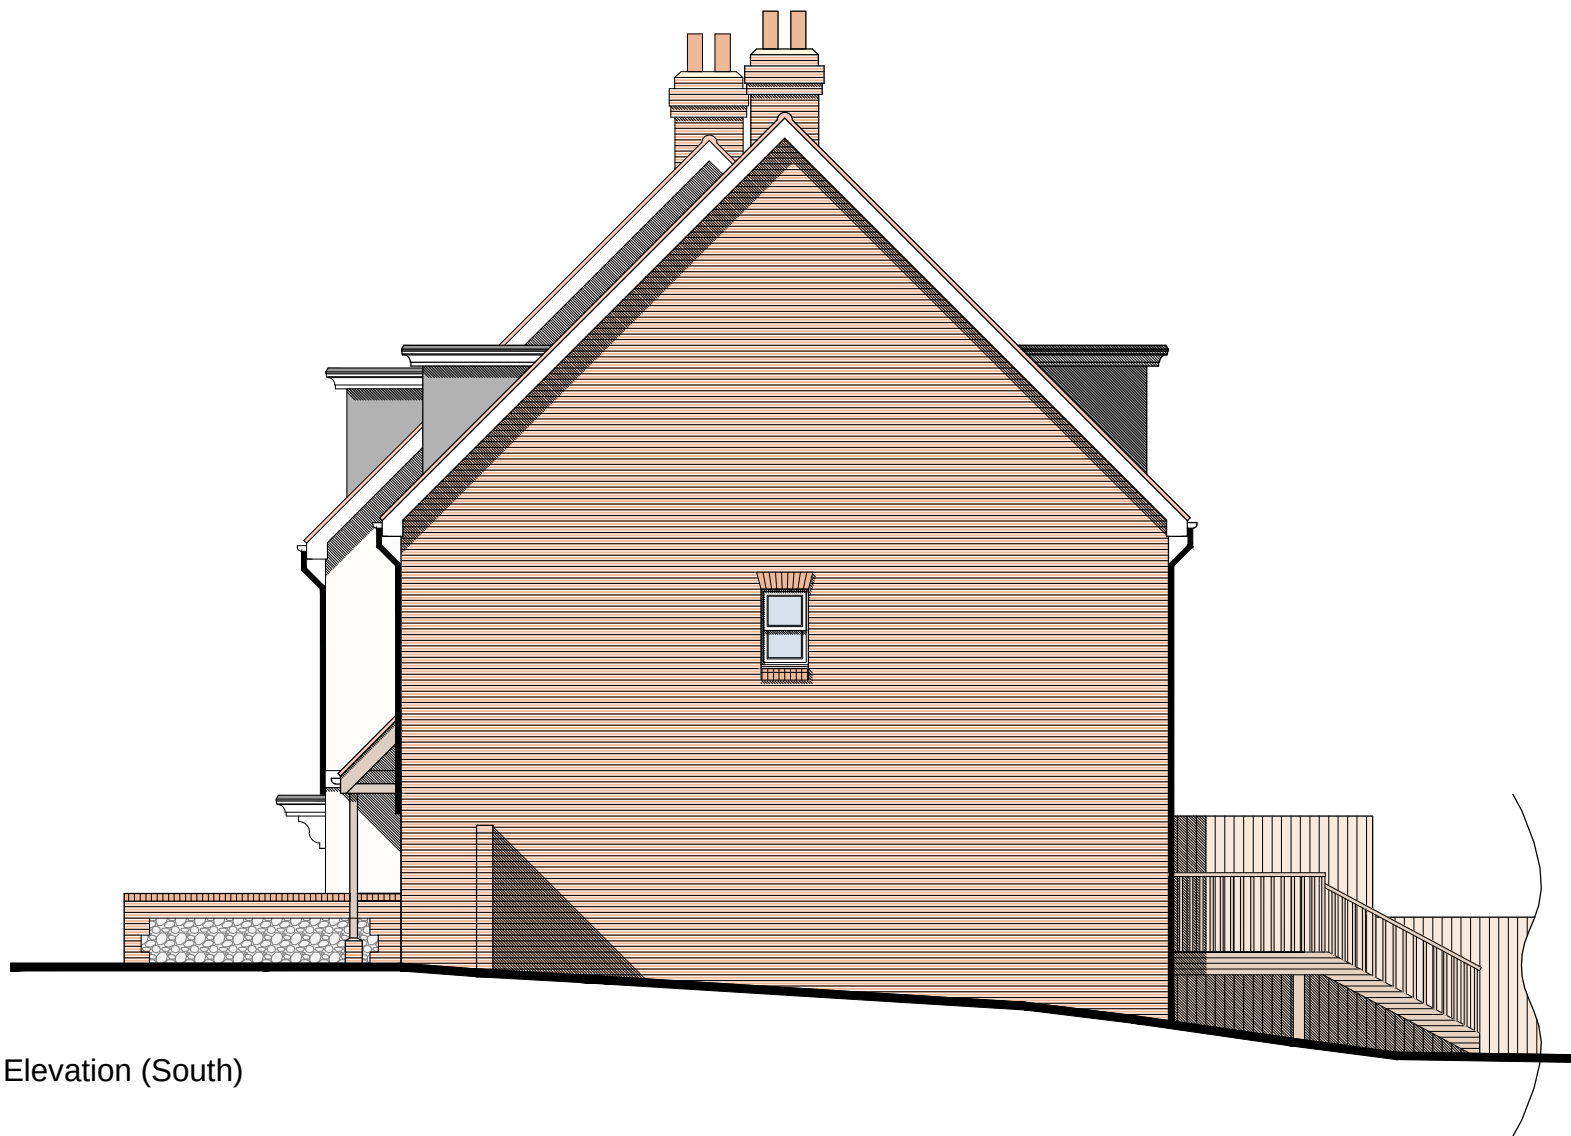

Side Elevation (South)



Ground Floor Plans

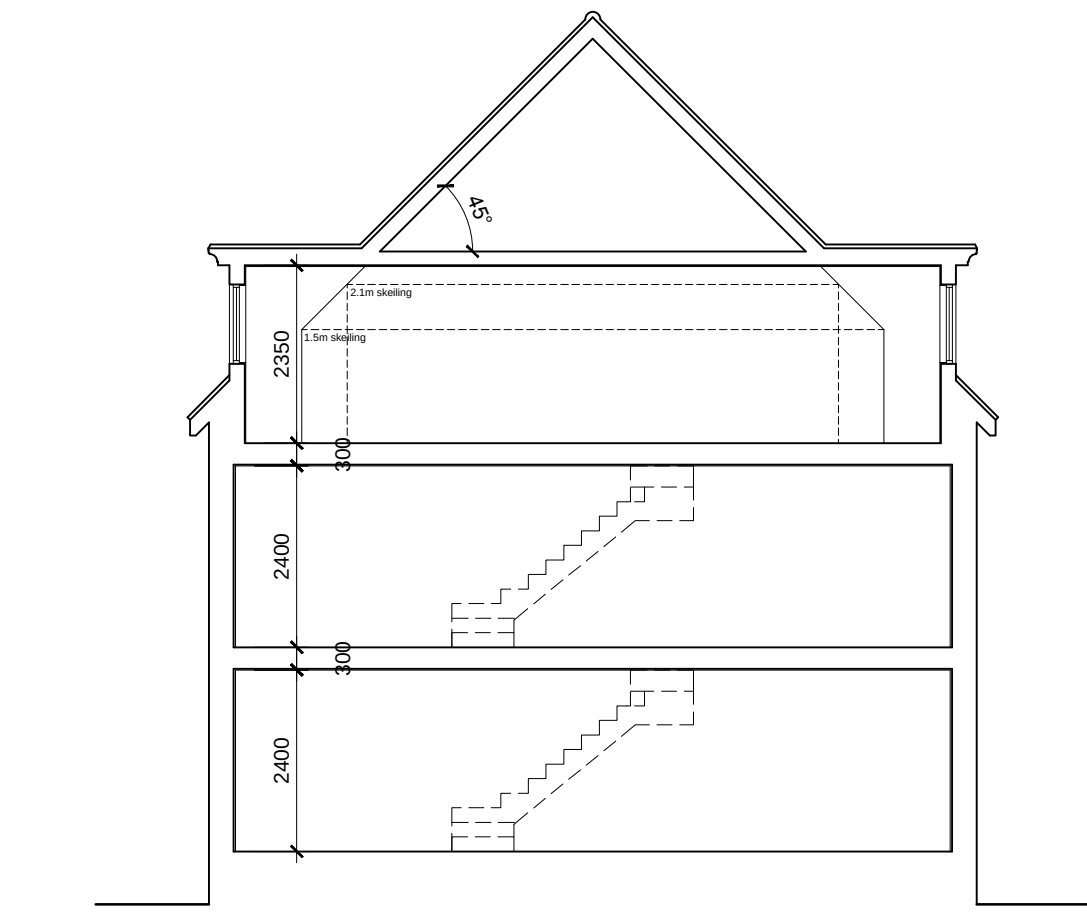

Typical Section

Materials Schedule:		
Roof:	Plain red tiles	
Walls:	Red/orange stock brick	
	White through coloured render	
Cills:	Red Stock Brick and reconstituted stone as indicated	
Windows:	UPVC double glazed units	
Doors:	Steel or UPVC	
RW Goods:	Black UPVC	

B	13.01.16	Side windows added	DP	EY
A	12.12.12	Room names updated	CL	EY
Rev	Date	Revision Details	Dr	Ch



London: Unit 1 West Coate House 3 Coate Street
London E2 9AG
T 020 7729 5505 E london@ecearchitecture.com

Sussex: Brooklyn Chambers 11 Goring Road
Worthing West Sussex BN12 4AP
T 01903 248777 E sussex@ecearchitecture.com

www.ecearchitecture.com

ECE Architecture

Client's Name
Chandler's Worthing

Job Title
Site at Water Lane, Angmering

Drawing Title
Plots 15 - 17
Plans, Sections and Elevations

Scale
1:100 @ A1 / 1:200 @ A3

Drawn
PA

Checked
EY

Date
30.11.12

Job No
5841

Drawing No
07

Rev
B

Status
PRELIMINARY