




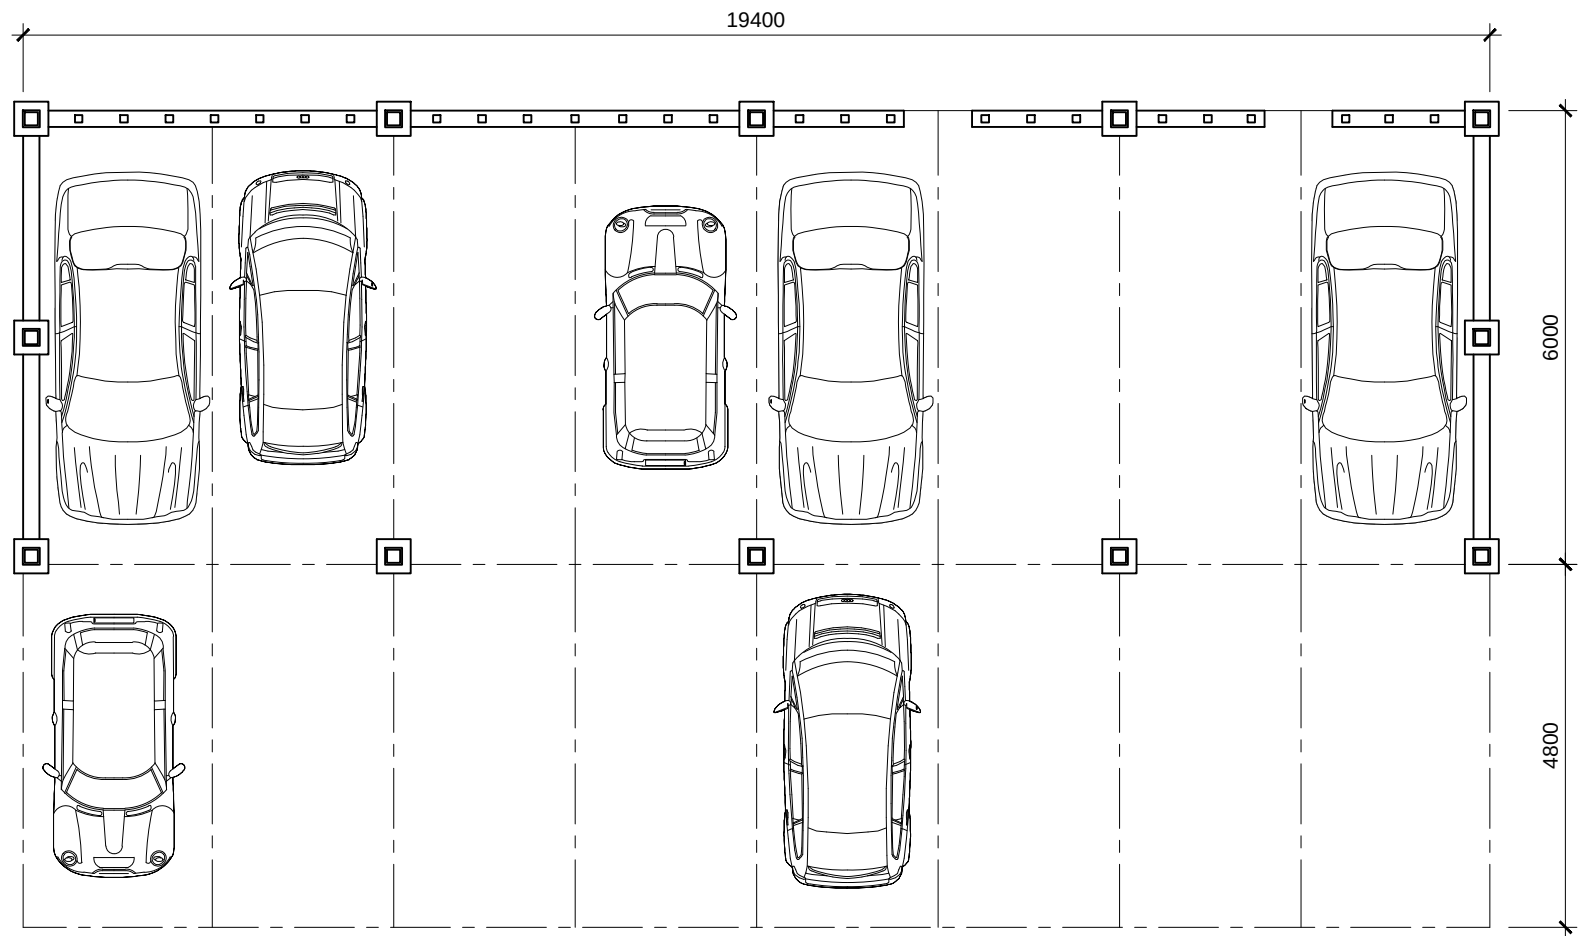


Plots 7 - 14 Plans

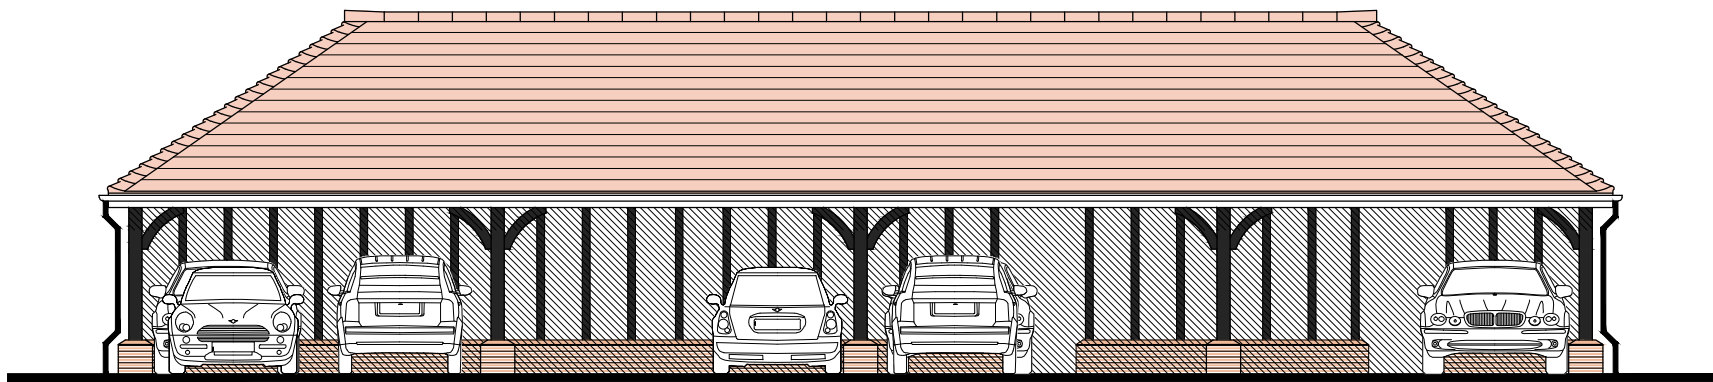


Plots 7 - 14 Front Elevation (South)

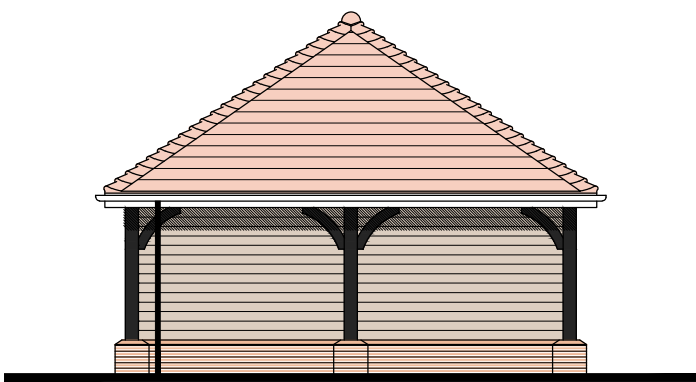


Plots 7 - 14 Side Elevation (East)

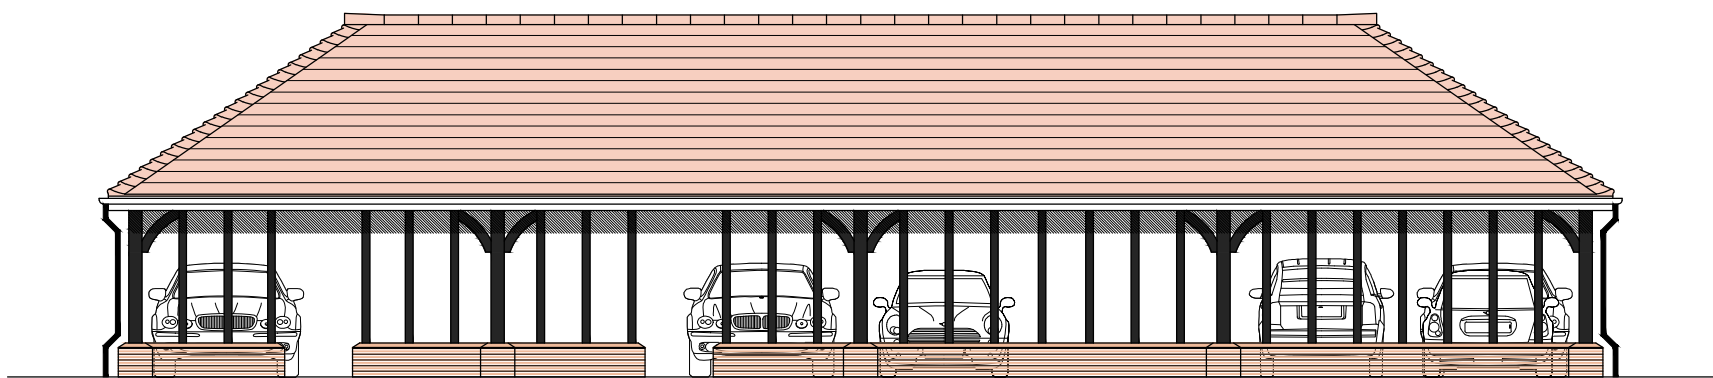


Plots 7 - 14 Rear Elevation (North)

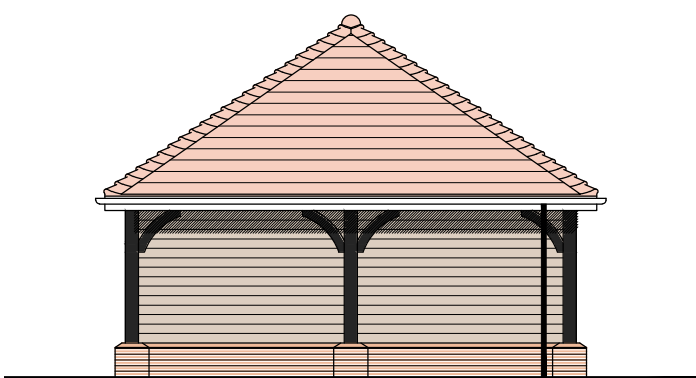


Plots 7 - 14 Side Elevation (West)

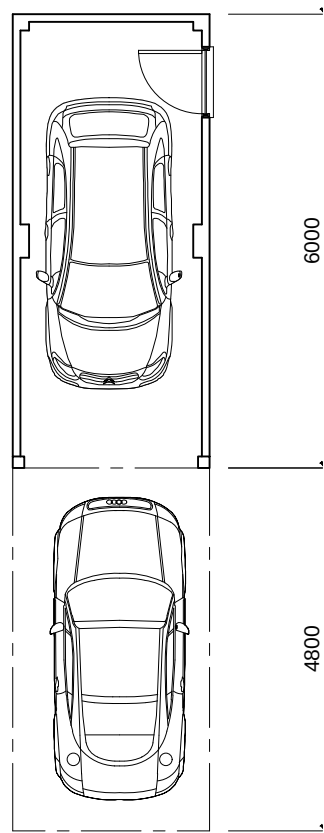


Plot 16 Plan

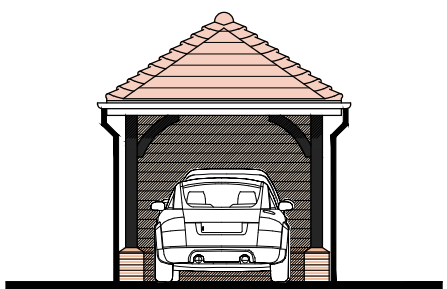


Plot 16 Front Elevation (North)

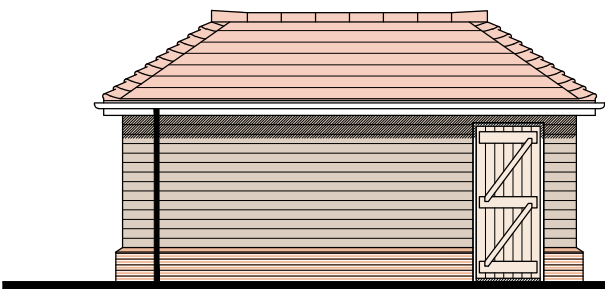


Plot 16 Side Elevation (West)

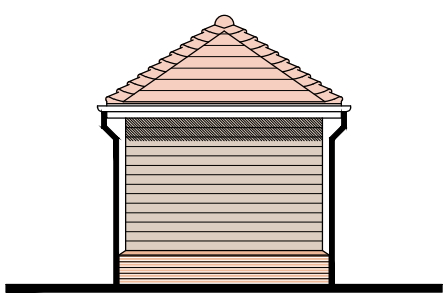


Plot 16 Rear Elevation (South)

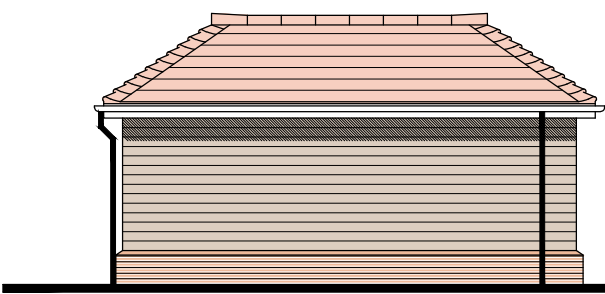


Plot 16 Side Elevation (East)

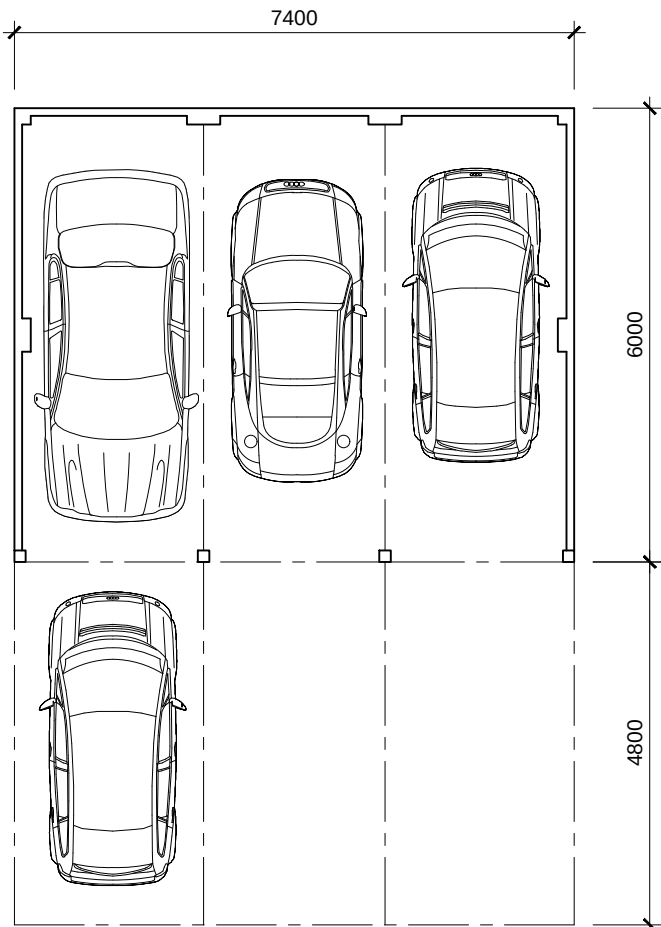


Plots 15, 17 & 18 Plan

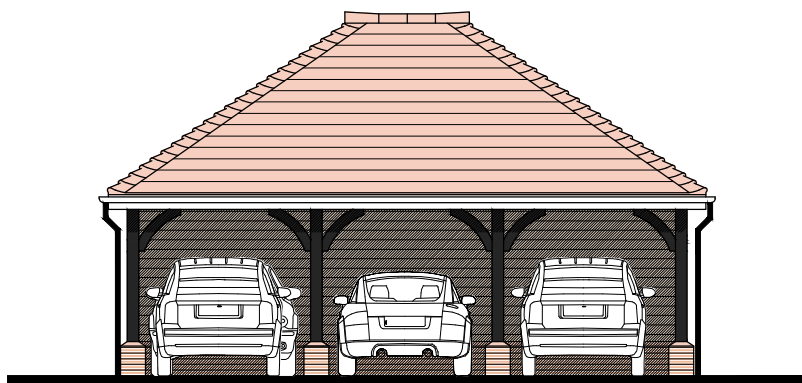


Plots 15, 17 & 18 Front Elevation (North)

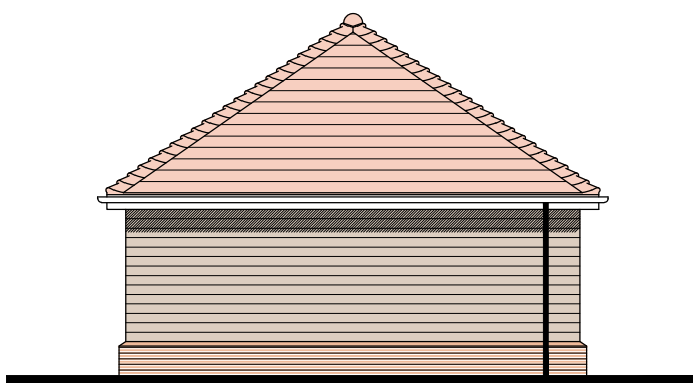


Plots 15, 17 & 18 Side Elevation (West)

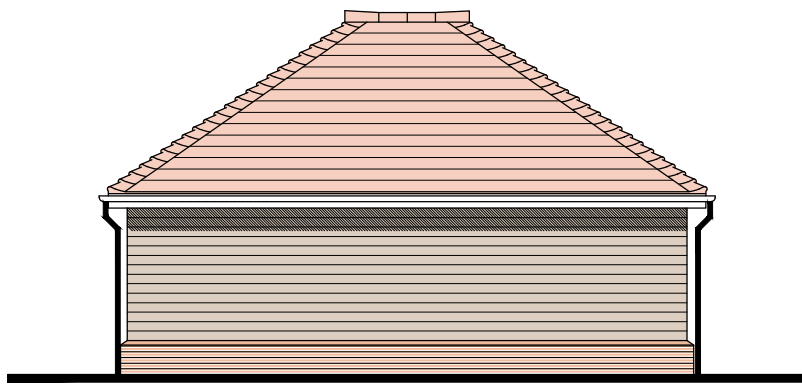


Plots 15, 17 & 18 Rear Elevation (South)

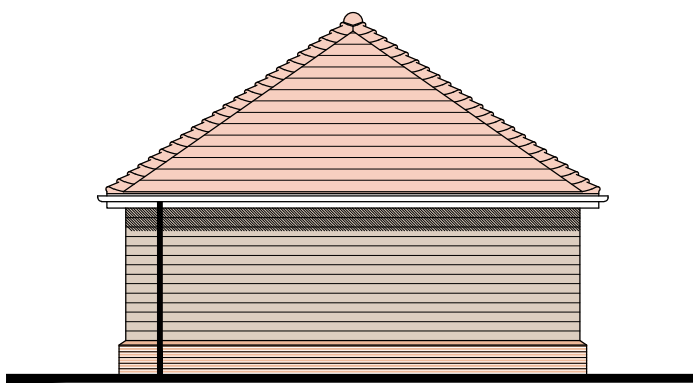


Plots 15, 17 & 18 Side Elevation (East)

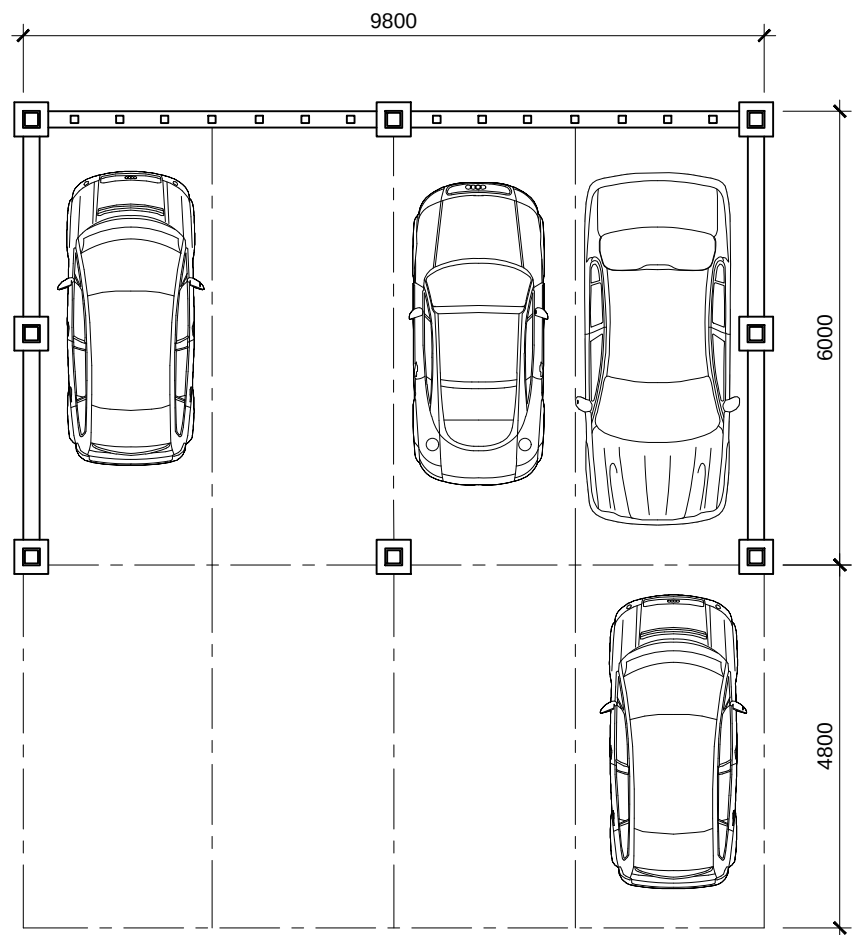


Plots 19 - 22 Plan

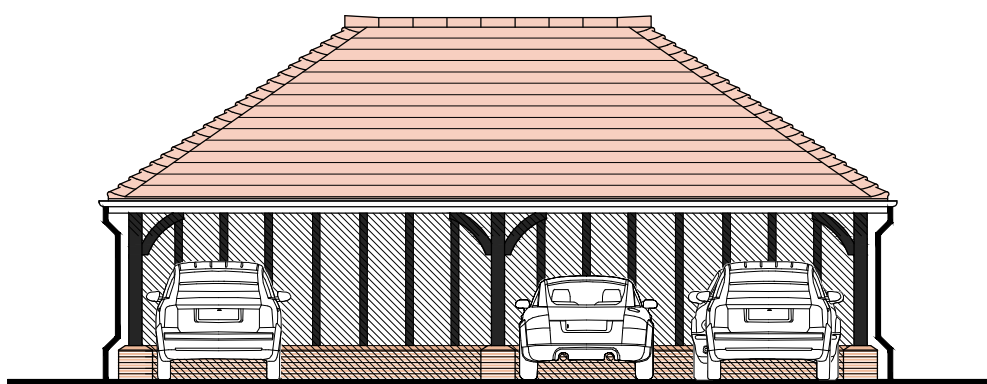


Plots 19 - 22 Front Elevation (South)

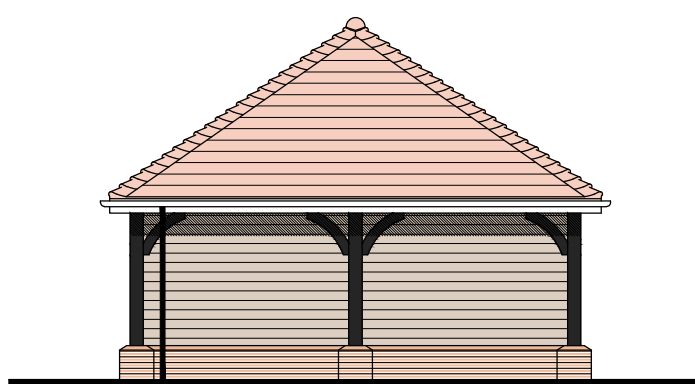

Plots 19 - 22 Side Elevation (East)

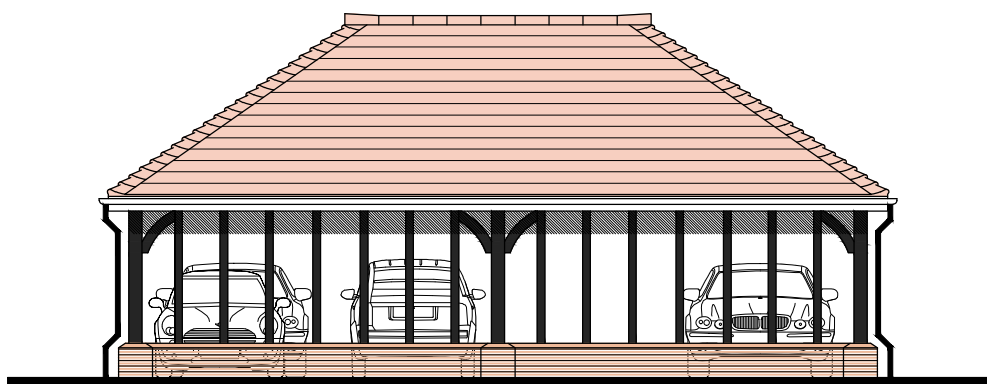

Plots 19 - 22 Rear Elevation (North)

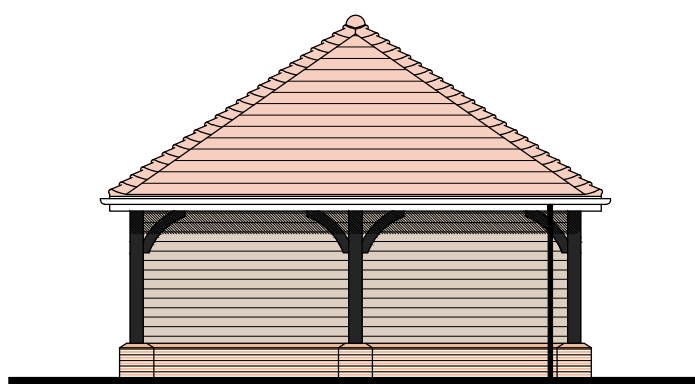

Plots 19 - 22 Side Elevation (West)

Materials Schedule:		
Roof:	Plain red tiles	
Walls:	Red stock brick plinth with timber boarding + oak posts with studwork	
RW Goods:	Black UPVC	

A	21.01.17	Car barn facades changed to allow visibility through	DP	EY
Rev	Date	Revision Details	Dr	Ch



London: Unit 1 West Coate House 3 Coate Street
London E2 9AG
T 020 7729 5505 E london@ecearchitecture.com

Sussex: Brooklyn Chambers 11 Goring Road
Worthing West Sussex BN12 4AP
T 01903 248777 E sussex@ecearchitecture.com
www.ecearchitecture.com

ECE Architecture

Client's Name
Chandler's Worthing

Job Title
Site at Water Lane, Angmering

Drawing Title
Car Barns - Plans and Elevations

Scale
1:100 @ A1 / 1:200 @ A3
metres 2 4 6 8 10

Drawn	Checked	Date
CL	EY	30.11.12

Job No	Drawing No	Rev
5841	10	A

Status
PRELIMINARY