


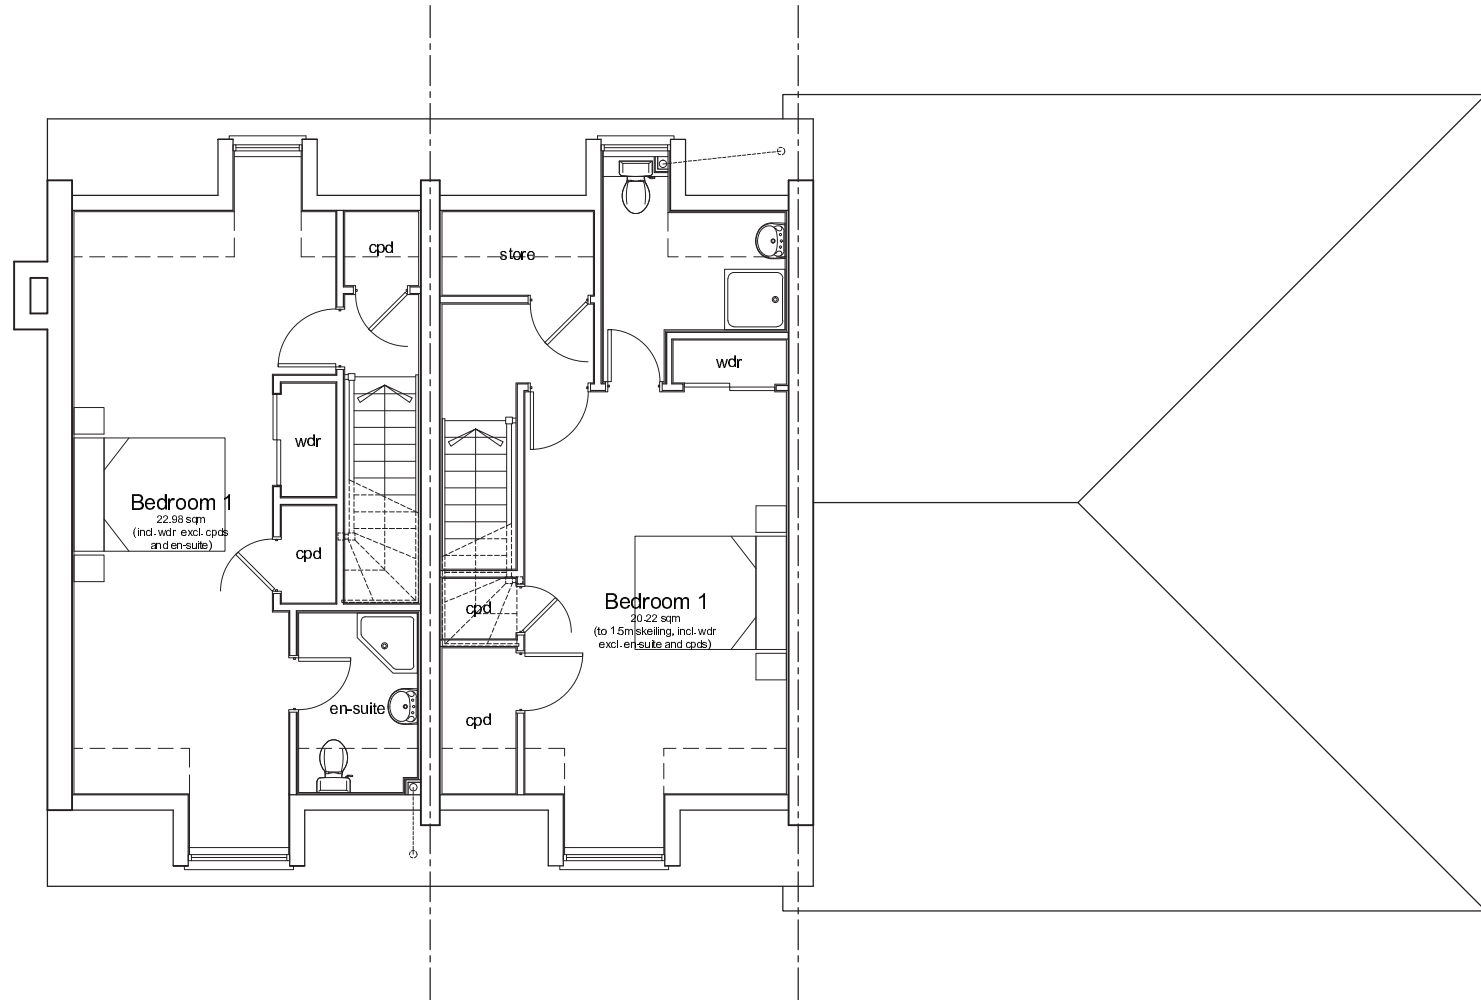


Second Floor Plans



Front Elevation (North)




Rear Elevation South

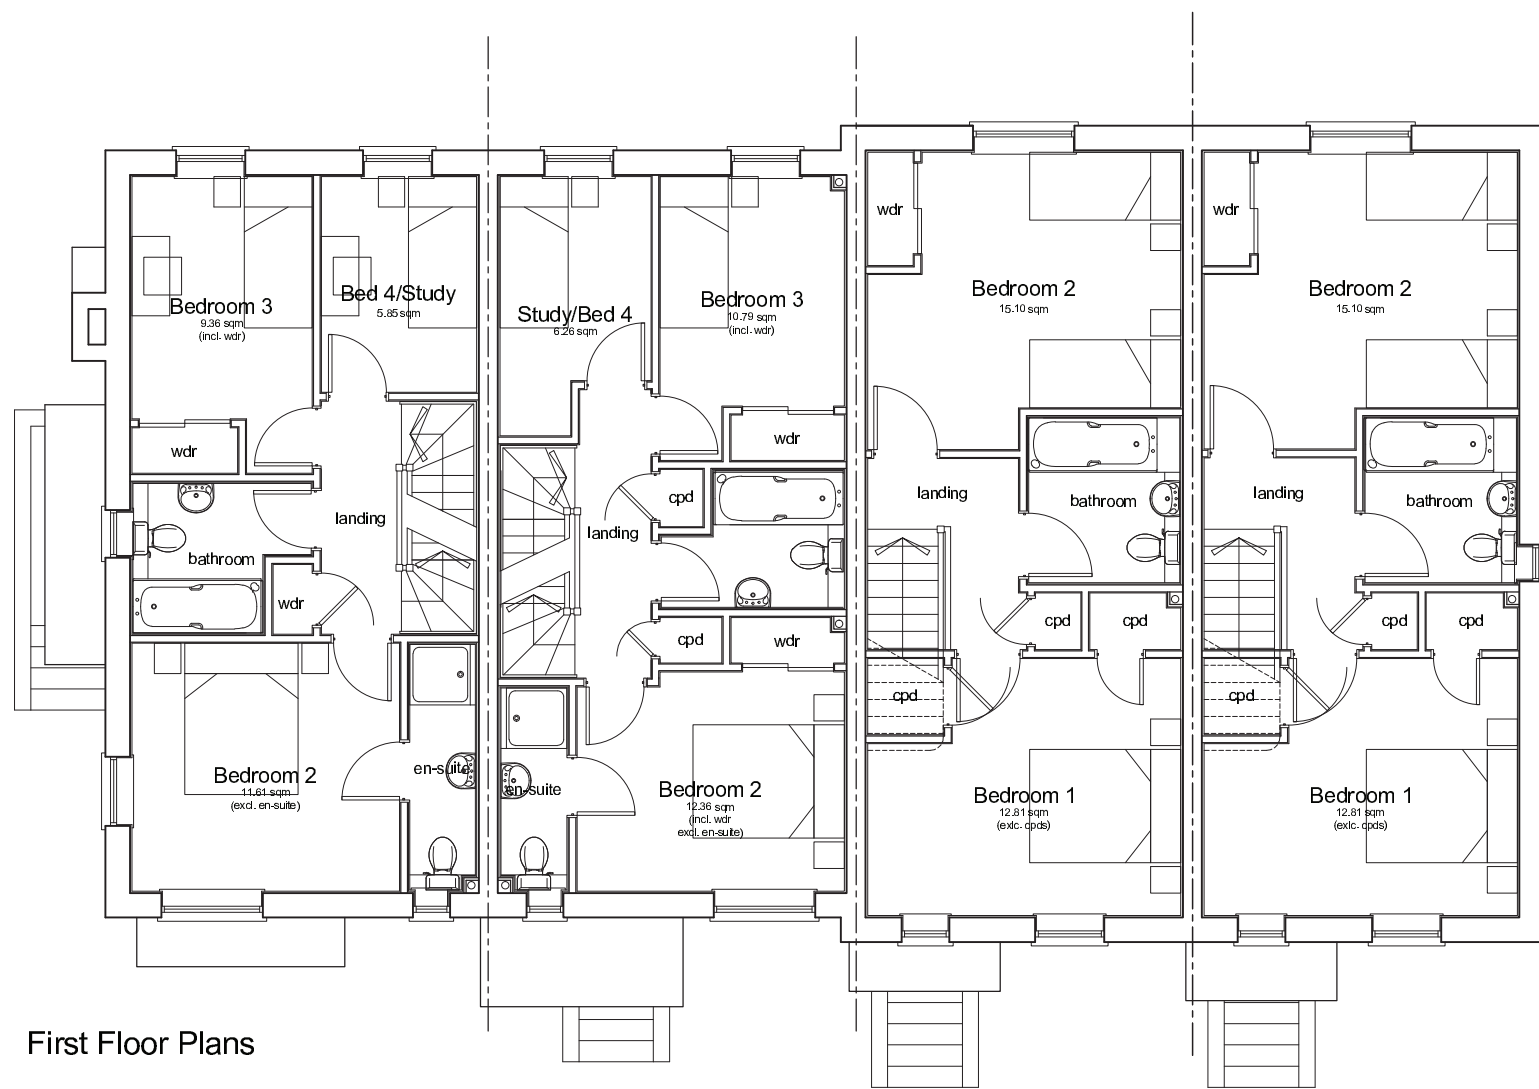

First Floor Plans




Side Elevation (East)

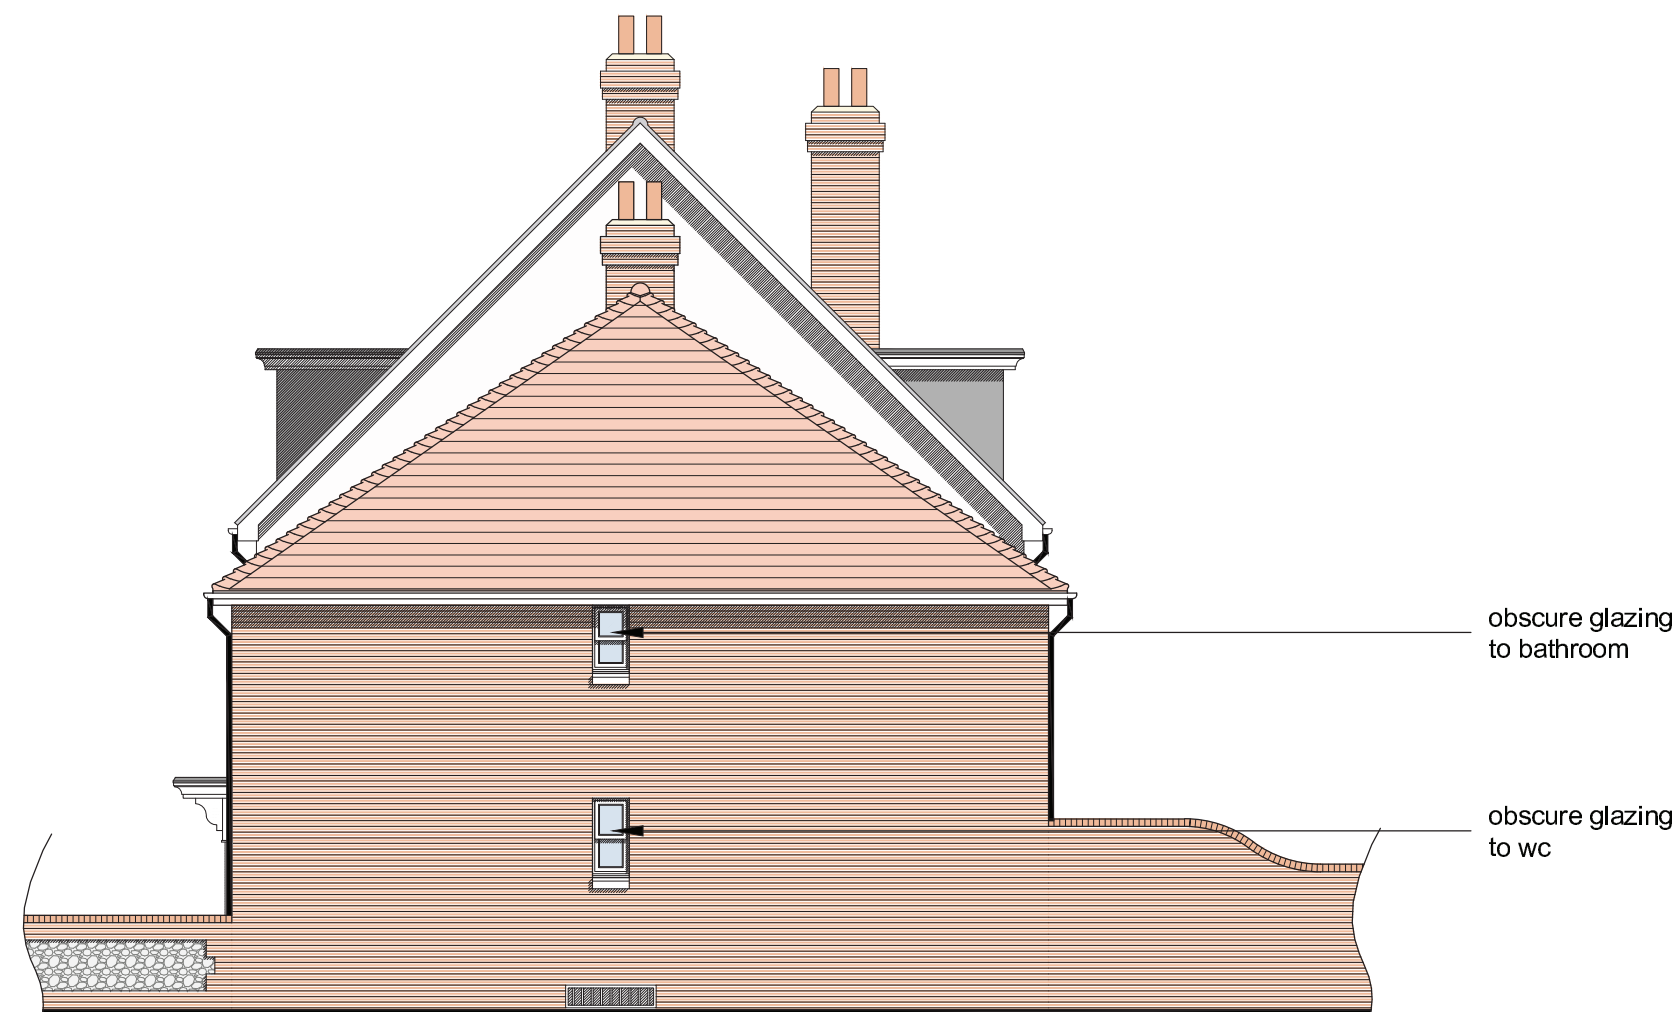

Side Elevation (West)

obscure glazing to bathroom

obscure glazing to wc

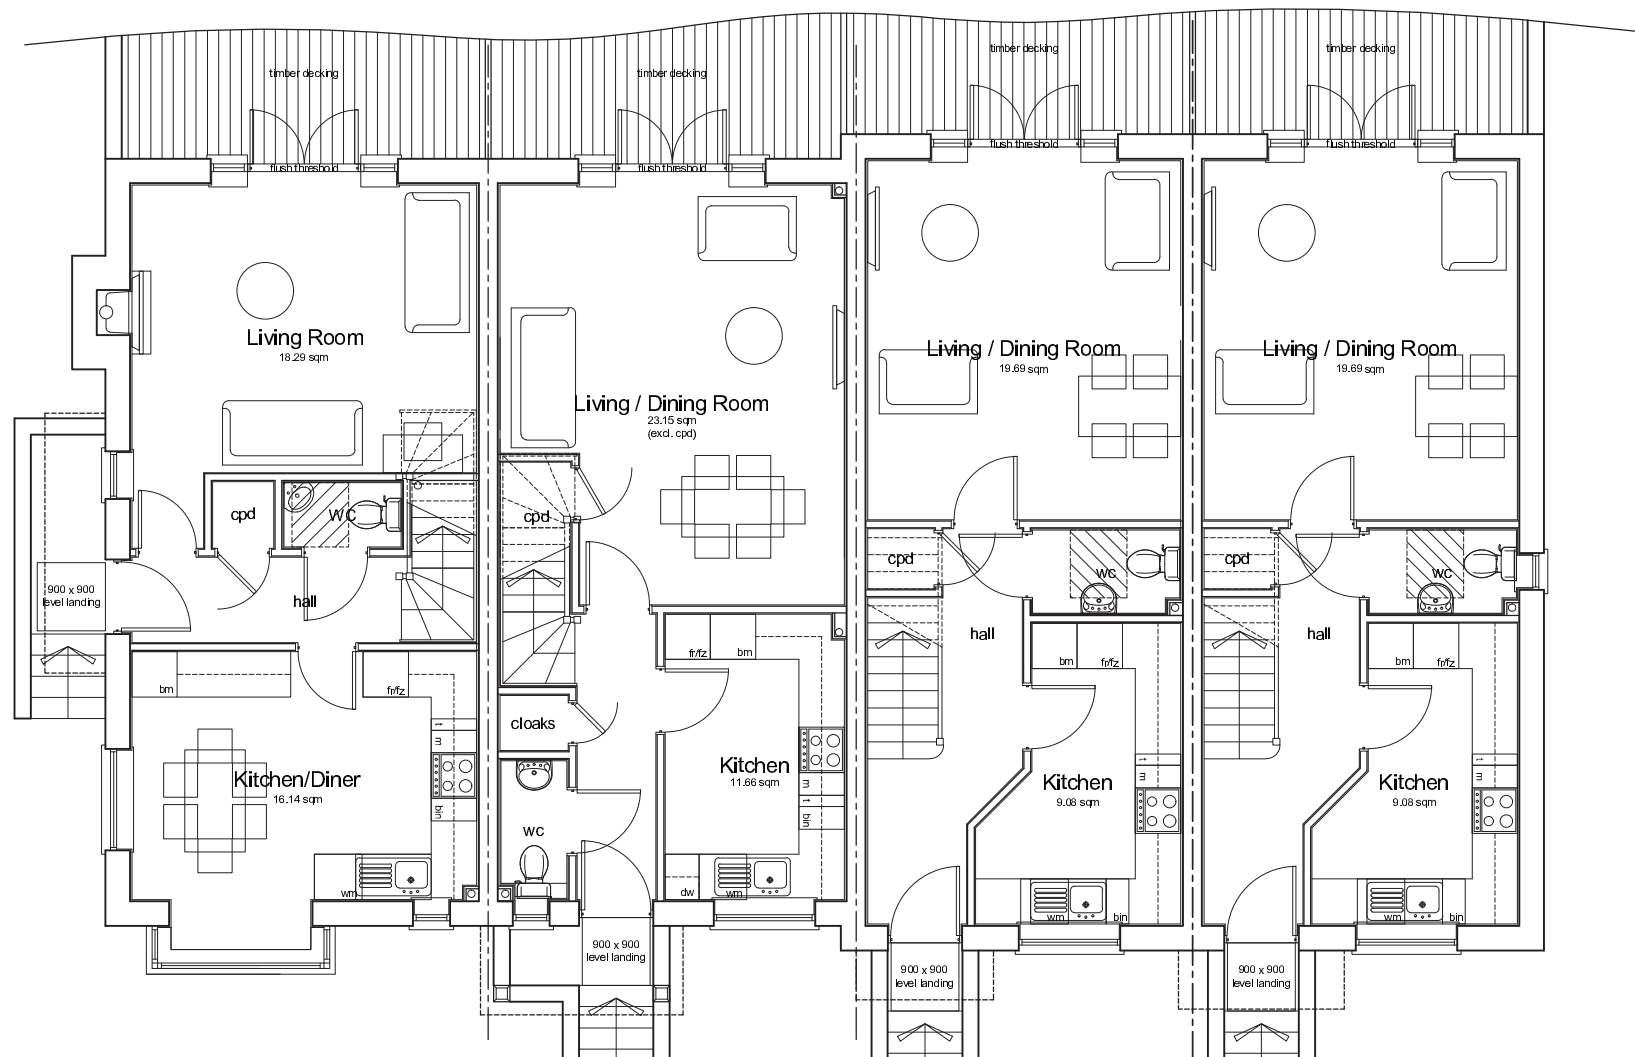


Plot 7 - 4 Bed 6p House
GF: 44.28
FF: 42.89
SF: 36.60
Total: 123.71

Plot 8 - 4 Bed 6p House
GF: 42.82
FF: 42.79
SF: 36.58
Total: 122.19


Plot 9 - 2 Bed 4p House
GF: 41.75
FF: 41.71
Total: 83.46

Plot 10 - 2 Bed 4p House
GF: 41.75
FF: 41.71
Total: 83.46

Ground Floor Plans

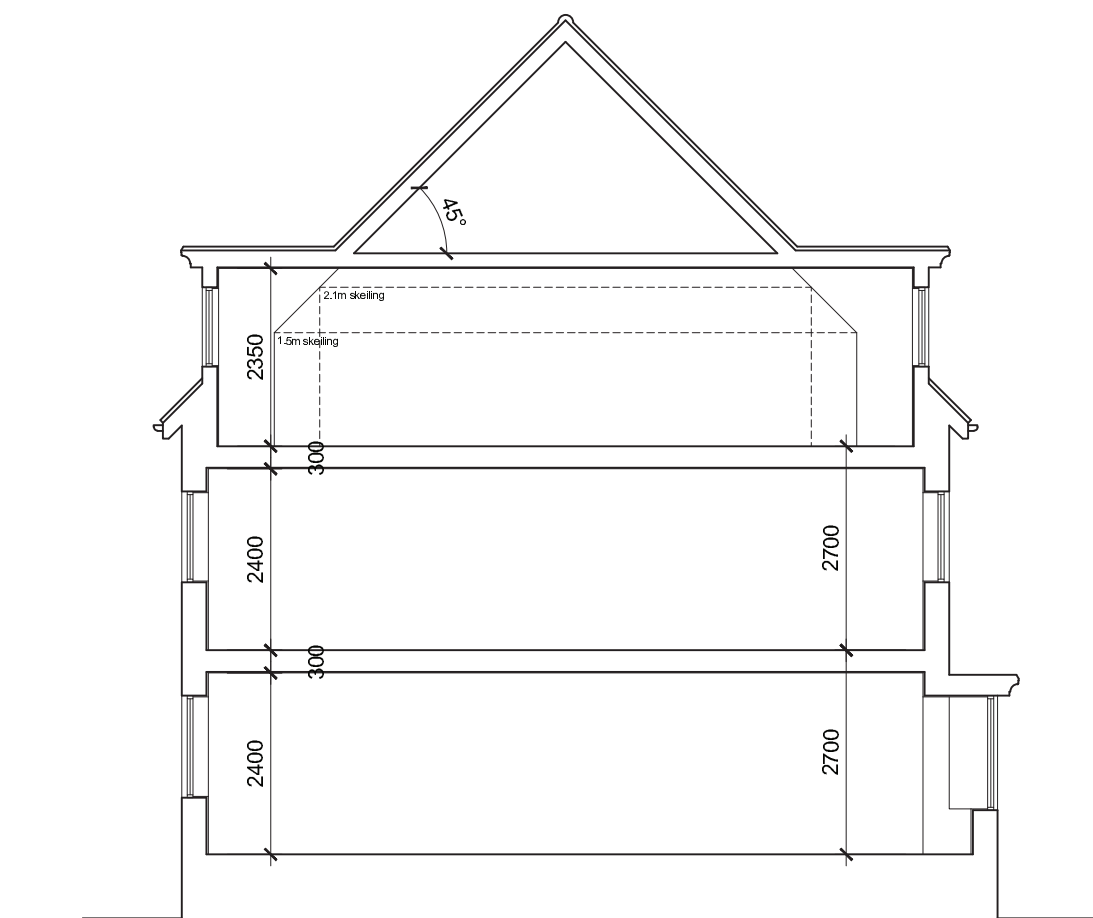

Typical 4 Bed House Section

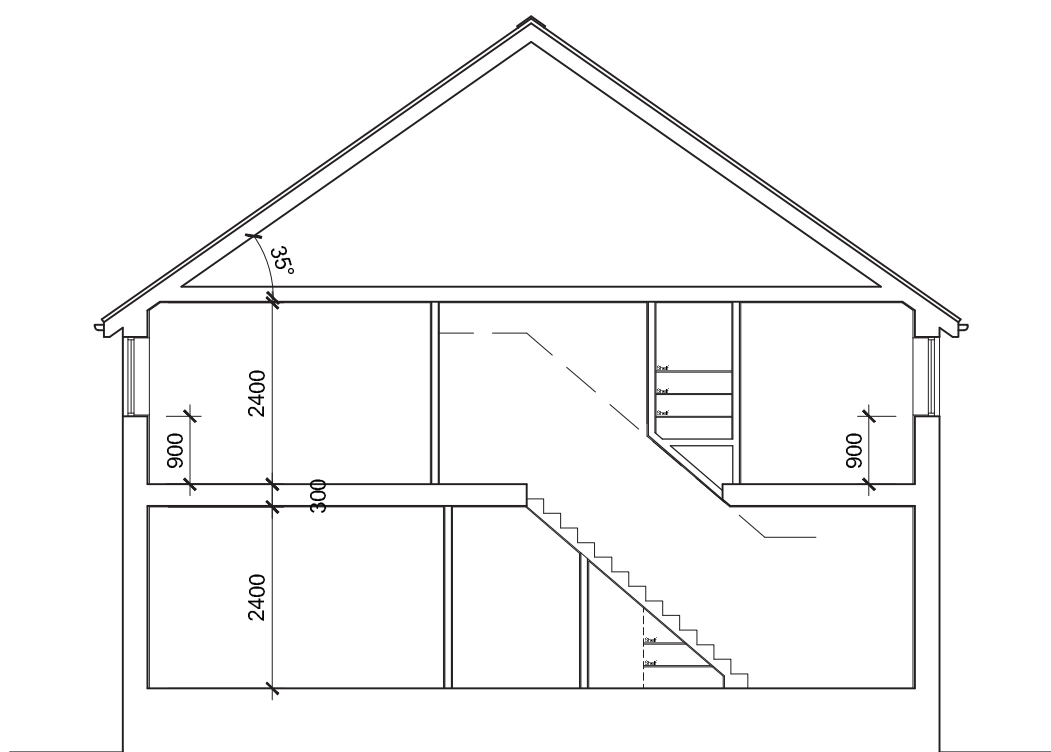

Typical 2 Bed House Section

Materials Schedule:		
Roof:	Plain red tiles and blue/grey reconstituted slates	
Walls:	Red/orange stock brick and through coloured white render	
Cills:	Reconstituted stone	
Windows:	UPVC double glazed units	
Doors:	Steel or UPVC	
RW Goods:	Black UPVC	

B	01.02.13	Plans updated	DP	EY
A	12.12.12	Notes updated	CL	EY
Rev	Date	Revision Details	Dr	Ch

ECE Architecture

London: Unit 1 West Coast House 3 Coast Street
London E2 9AG
T 020 7729 5505 E london@ecearchitecture.com

Sussex: Brooklyn Chambers 111 Goring Road
Worthing West Sussex BN12 4AP
T 01903 248777 E sussex@ecearchitecture.com
www.ecearchitecture.com

Client's Name
Chandler's Worthing

Job Title
Site at Water Lane, Angmering

Drawing Title
Plots 7 - 10
Plans, Sections and Elevations

Scale
1:100 @ A1 / 1:200 @ A3

Drawn	Checked	Date
CL	EY	30.11.12

Job No	Drawing No	Rev
5841	05	B

Status
PRELIMINARY