
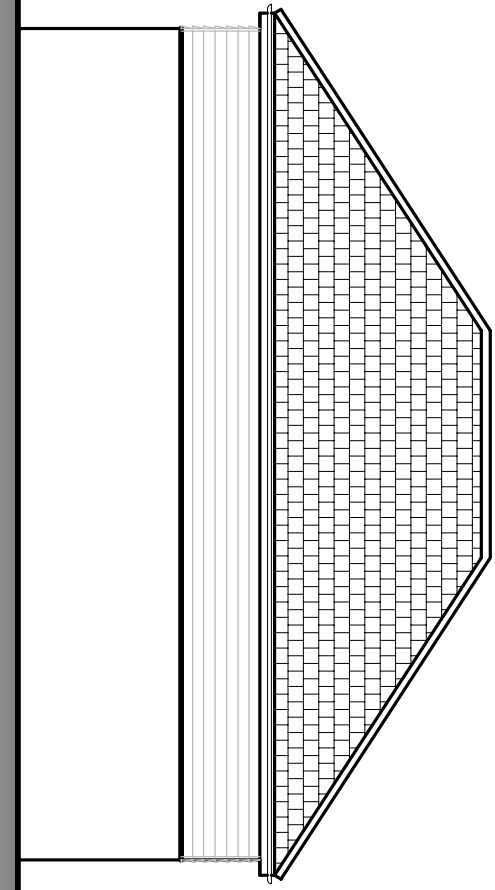
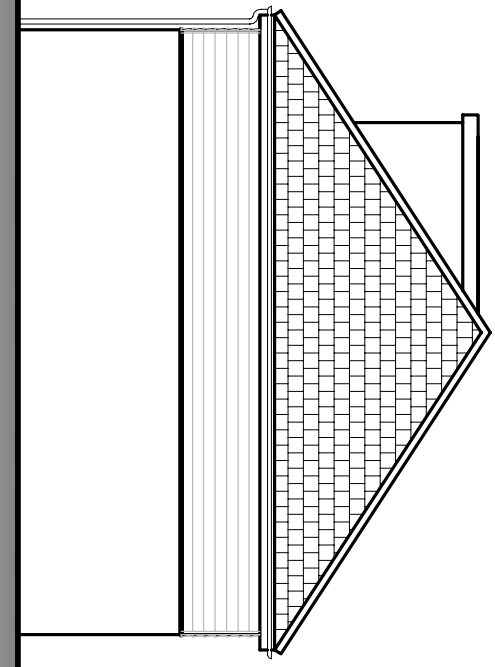
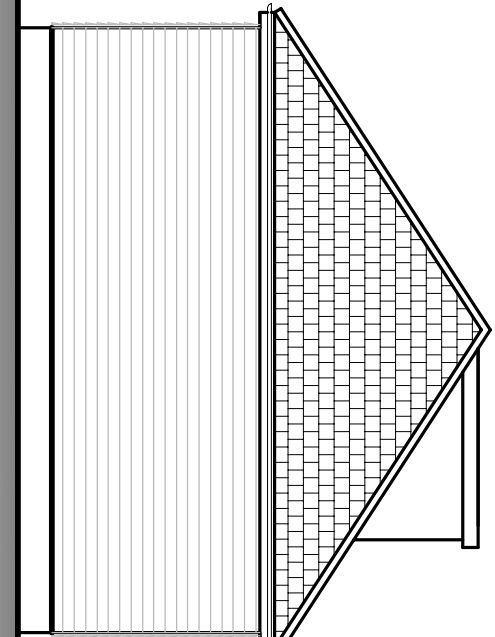
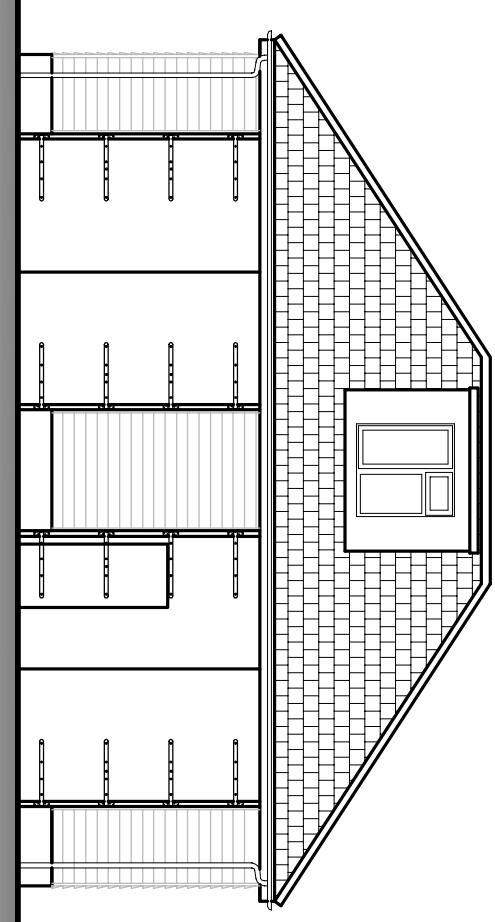
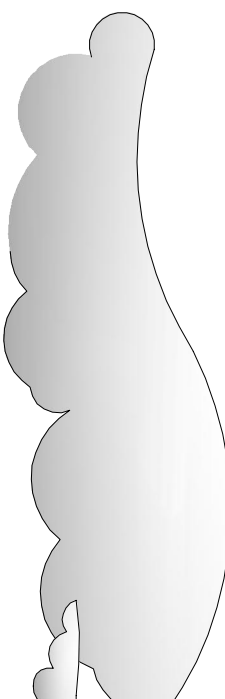
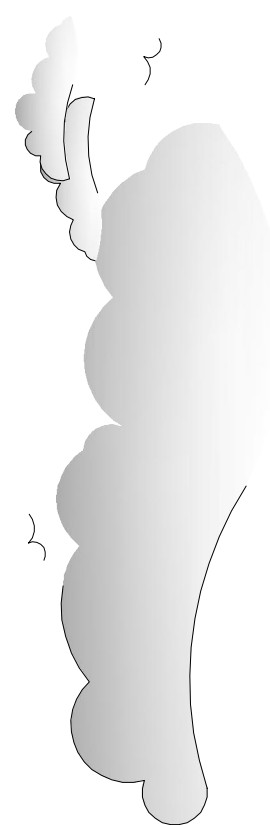


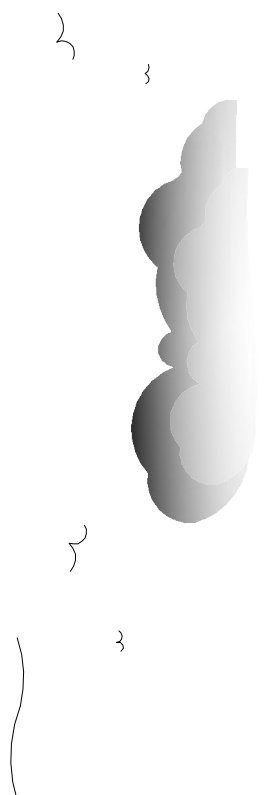


Existing and Proposed North Elevation


Existing and Proposed East Elevation

Existing and Proposed West Elevation


Existing and Proposed South Elevation

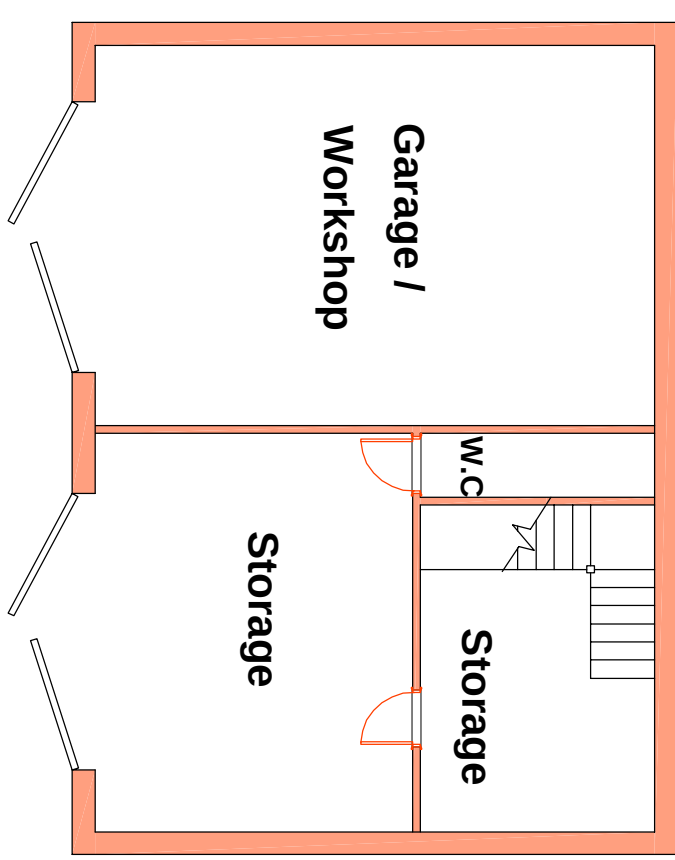


Ground Floor Plan

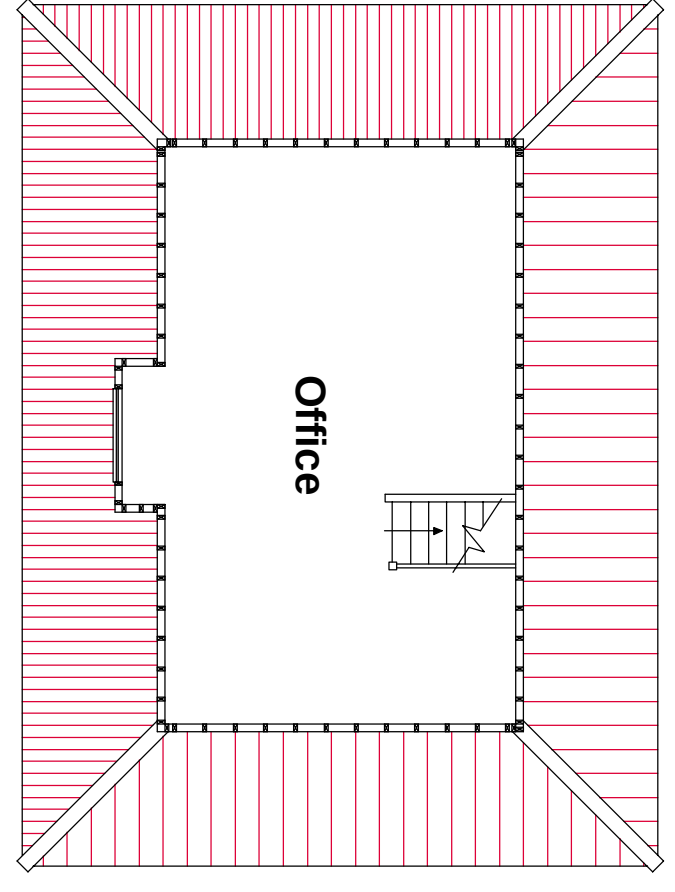



First Floor Plan

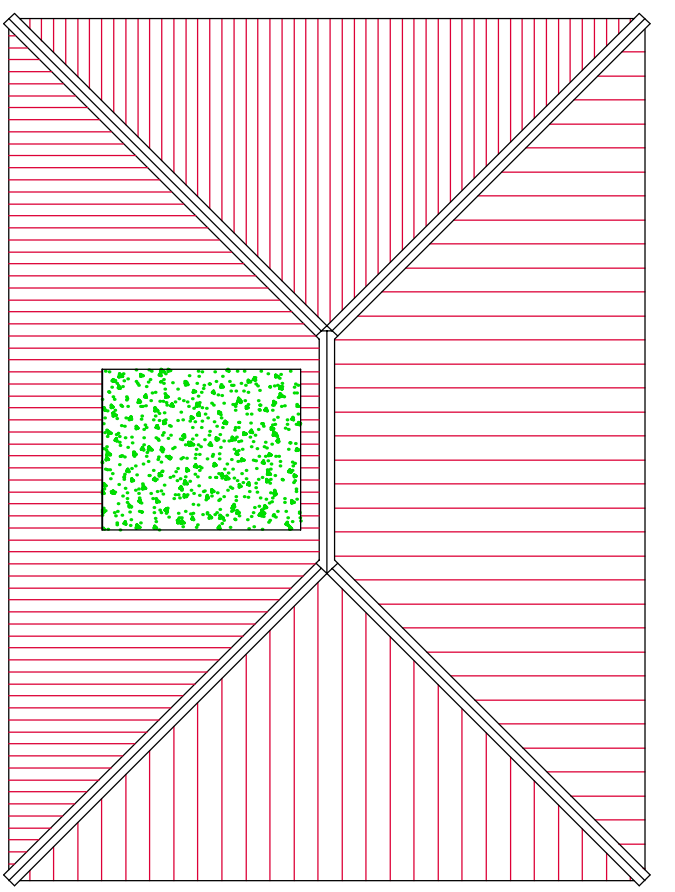


Roof Plan

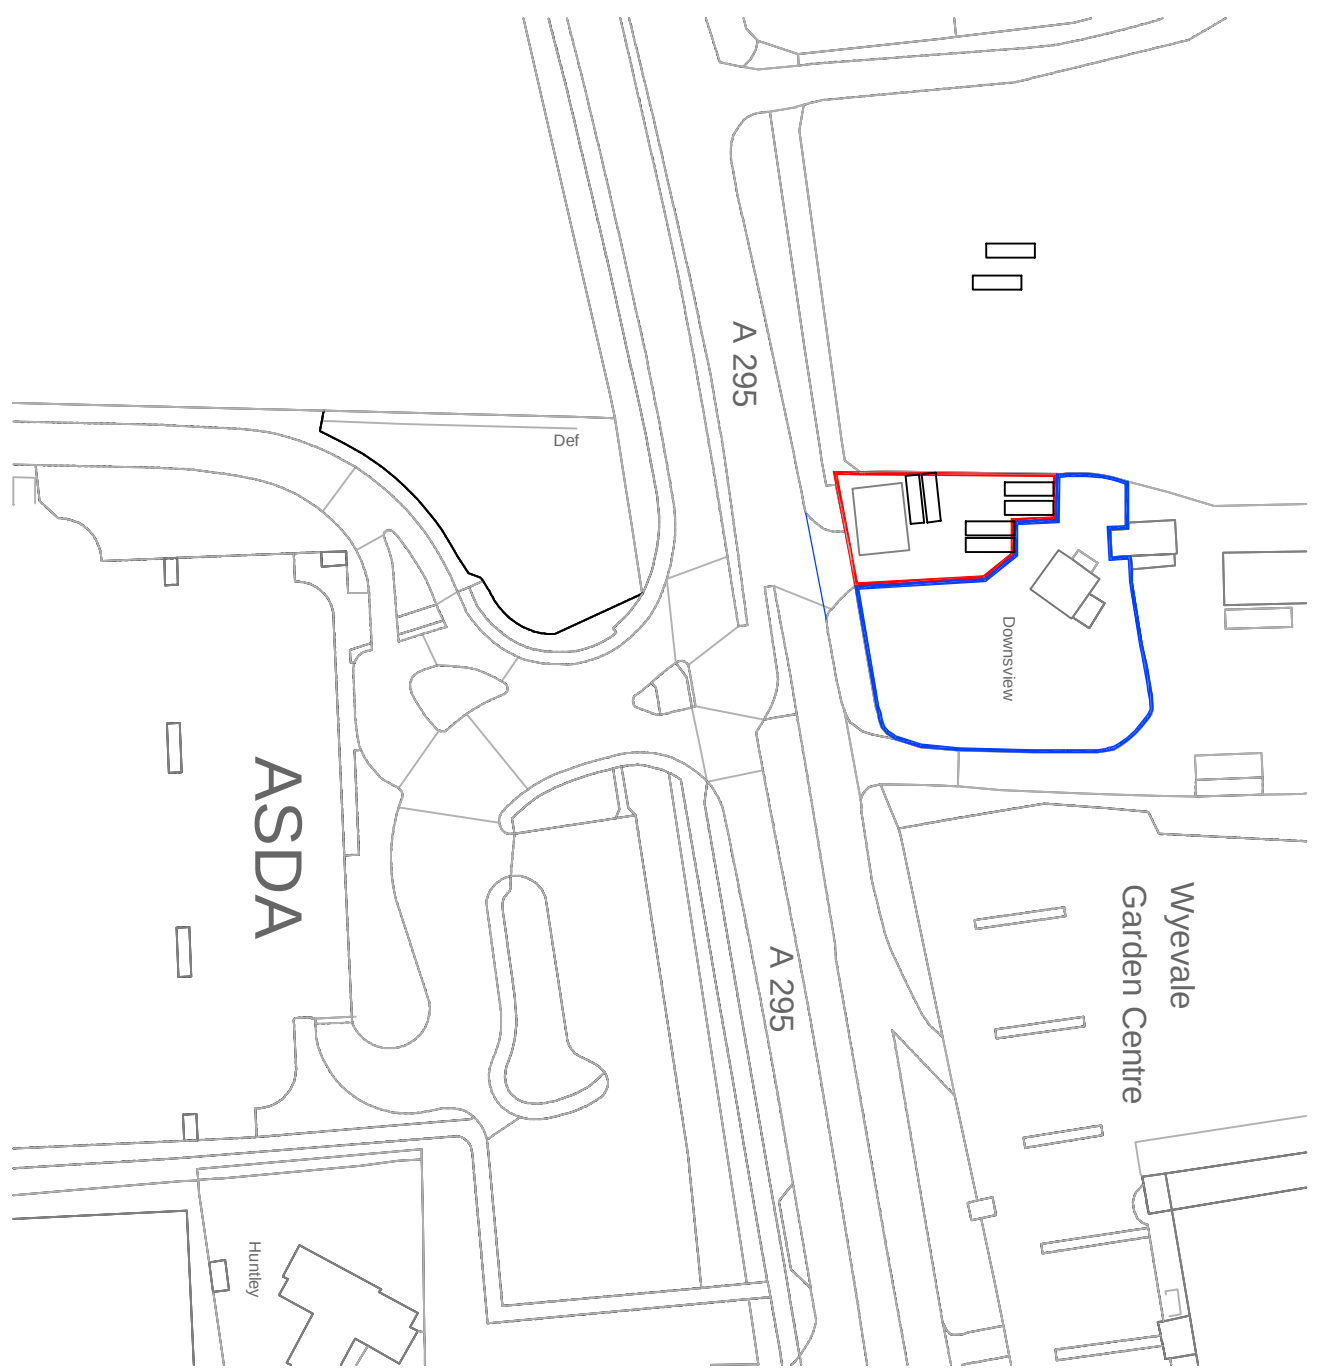

Location Plan 1:1250 @ A1

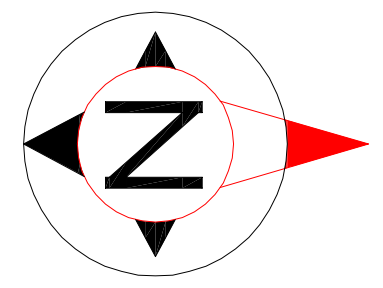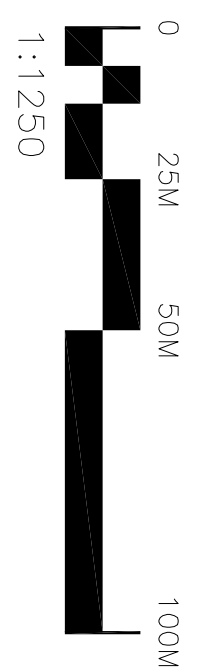

SITE PLAN 1:500 @ A1

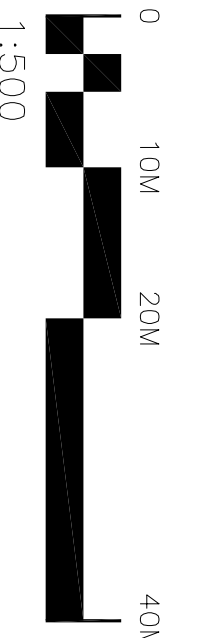

- General Notes:**
1. Do not scale from the drawings, except for planning purposes.
 2. All dimensions are given in metres unless otherwise stated and any discrepancy reported to Euronext Architectural Services.
 3. Any text or notes on the drawings are to be read in conjunction with the relevant specifications and standards.
 4. The drawings to be read in conjunction with relevant standards and specifications.
 5. All works to comply with the relevant British Standards Code of Practice and building regulations.
 6. The drawings are the property of Euronext Architectural Services and are not to be reproduced in any form without prior written consent.
 7. The drawings are the property of Euronext Architectural Services and are not to be reproduced in any form without prior written consent.

Drawing Notes:

1. Existing Development Shown in Blue
2. Proposed Development Shown in Red
3. All dimensions are given in metres
4. All dimensions shown in Metres

	
17, The Square, Avenue Wick Downsview Wick Square BN17 7TL T: 01305 86200 www.envyiron.co.uk	
Drawn By: G.A	
Drawing Status	
For Planning	
Project: Change of Use	
AA Travel Downsview Littlehampton Road Ferring, BN12 6PW	
Drawing	
Elevations, Floor Plans, Site plan & Location Plan.	
Scale: 1:100 /1:500/1:1250 @A1	
Job No:	A-124
Drawing No :	124/ 01
Revision :	-