

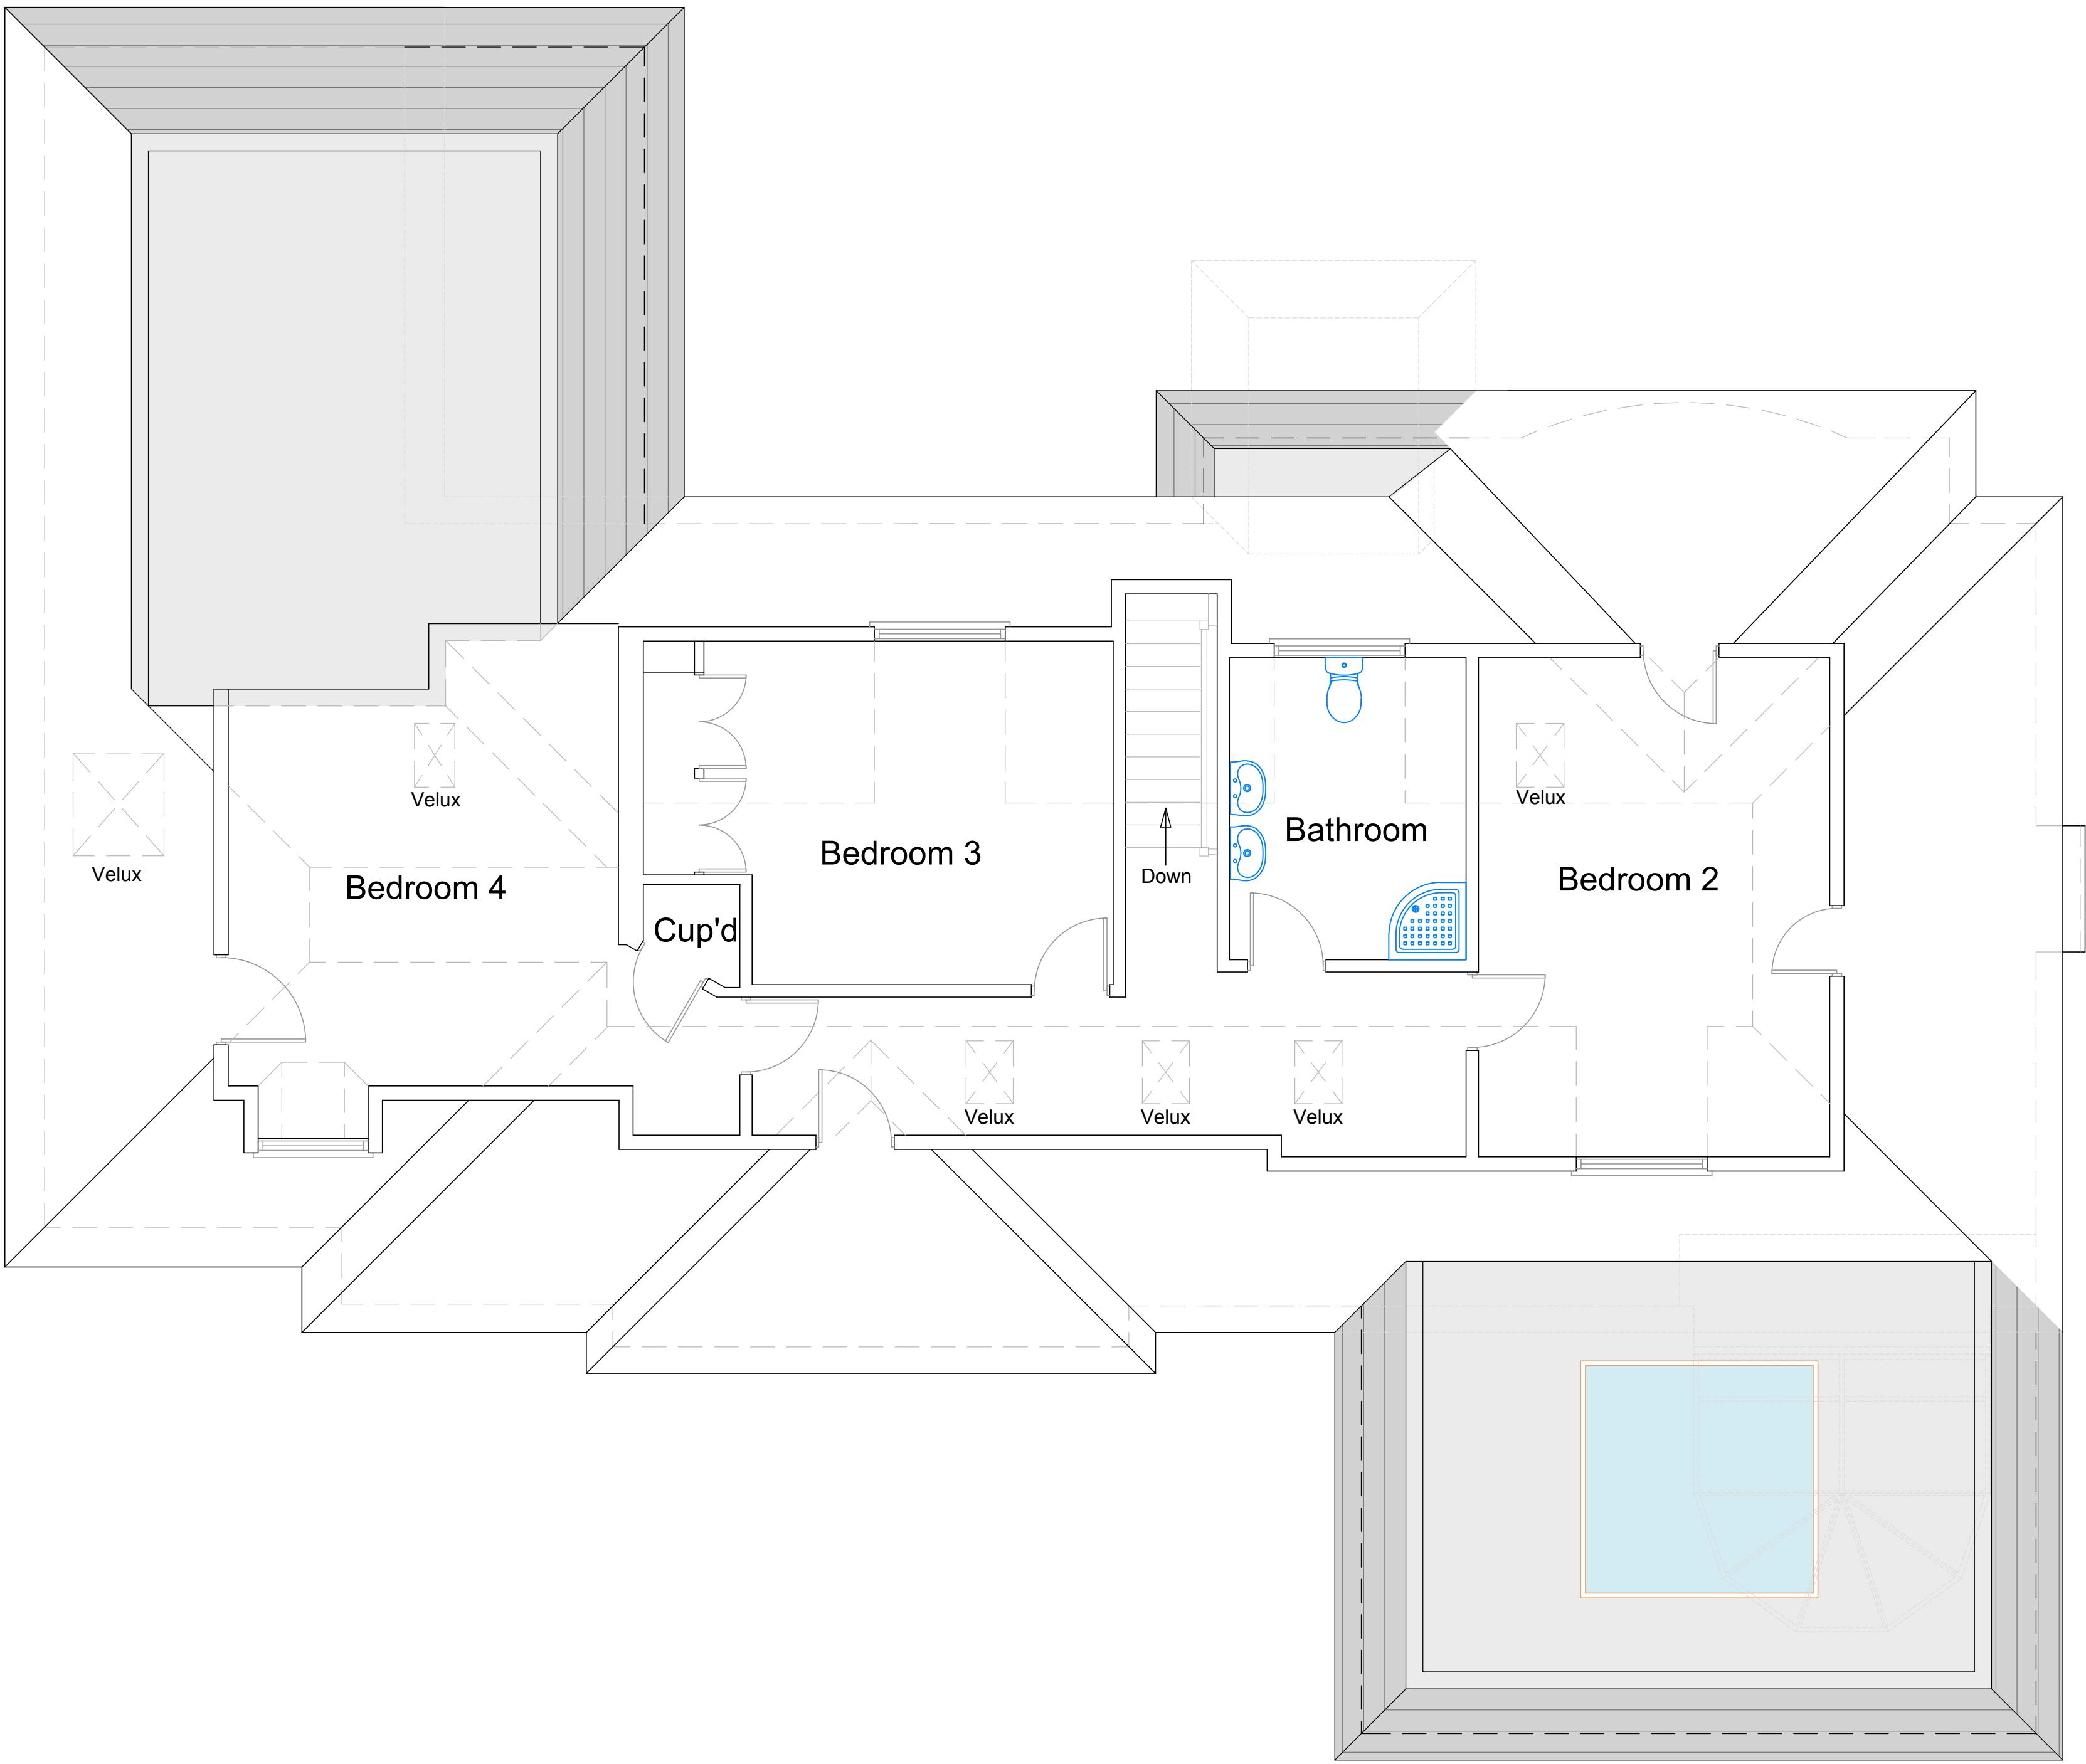


 

First Floor Plan
1:50

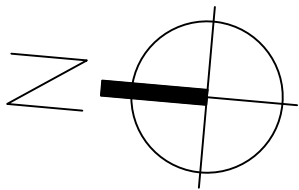

- Key**
- White walls = Existing
 - Red walls = Proposed
 - Red dashed lines = Wall projection
 - Dark grey dashed lines = Wall projection and skellings
 - Light grey dashed lines = Demolished/ removed elements
 - Orange lines = Proposed windows/skylights & doors

Revisions:

This drawing is the property of Fuller Associates and is not to be copied reproduced, retained or disclosed to any unauthorised person either wholly or in part without prior consent. Do not scale from this drawing except for Planning purposes. Use all figured dimensions only. All figured dimensions to be checked on site prior to construction. All discrepancies, errors and omissions to be reported to Fuller Associates prior to construction. Layout and dimensions existing building to be checked on site.

Chartered Surveyors • Architectural Design



10-11 The Parade, Willowhayne Crescent,
East Preston, West Sussex BN16 1NS

tel: 01903 774754

email: architectural@fuller-associates.co.uk
www.fuller-associates.co.uk

Job Title
Tara, Ham Manor Close, Angmering

Client
Mr & Mrs D Mason

Drawing Name
First Floor Plan -
Proposed

Drawing Status
Planning

Drawn by BF Date Jan 22
Checked by SS Date Jan 22

Drawing Scale
1:50 at A1

Drawing No Status Revision
213078/ 06