



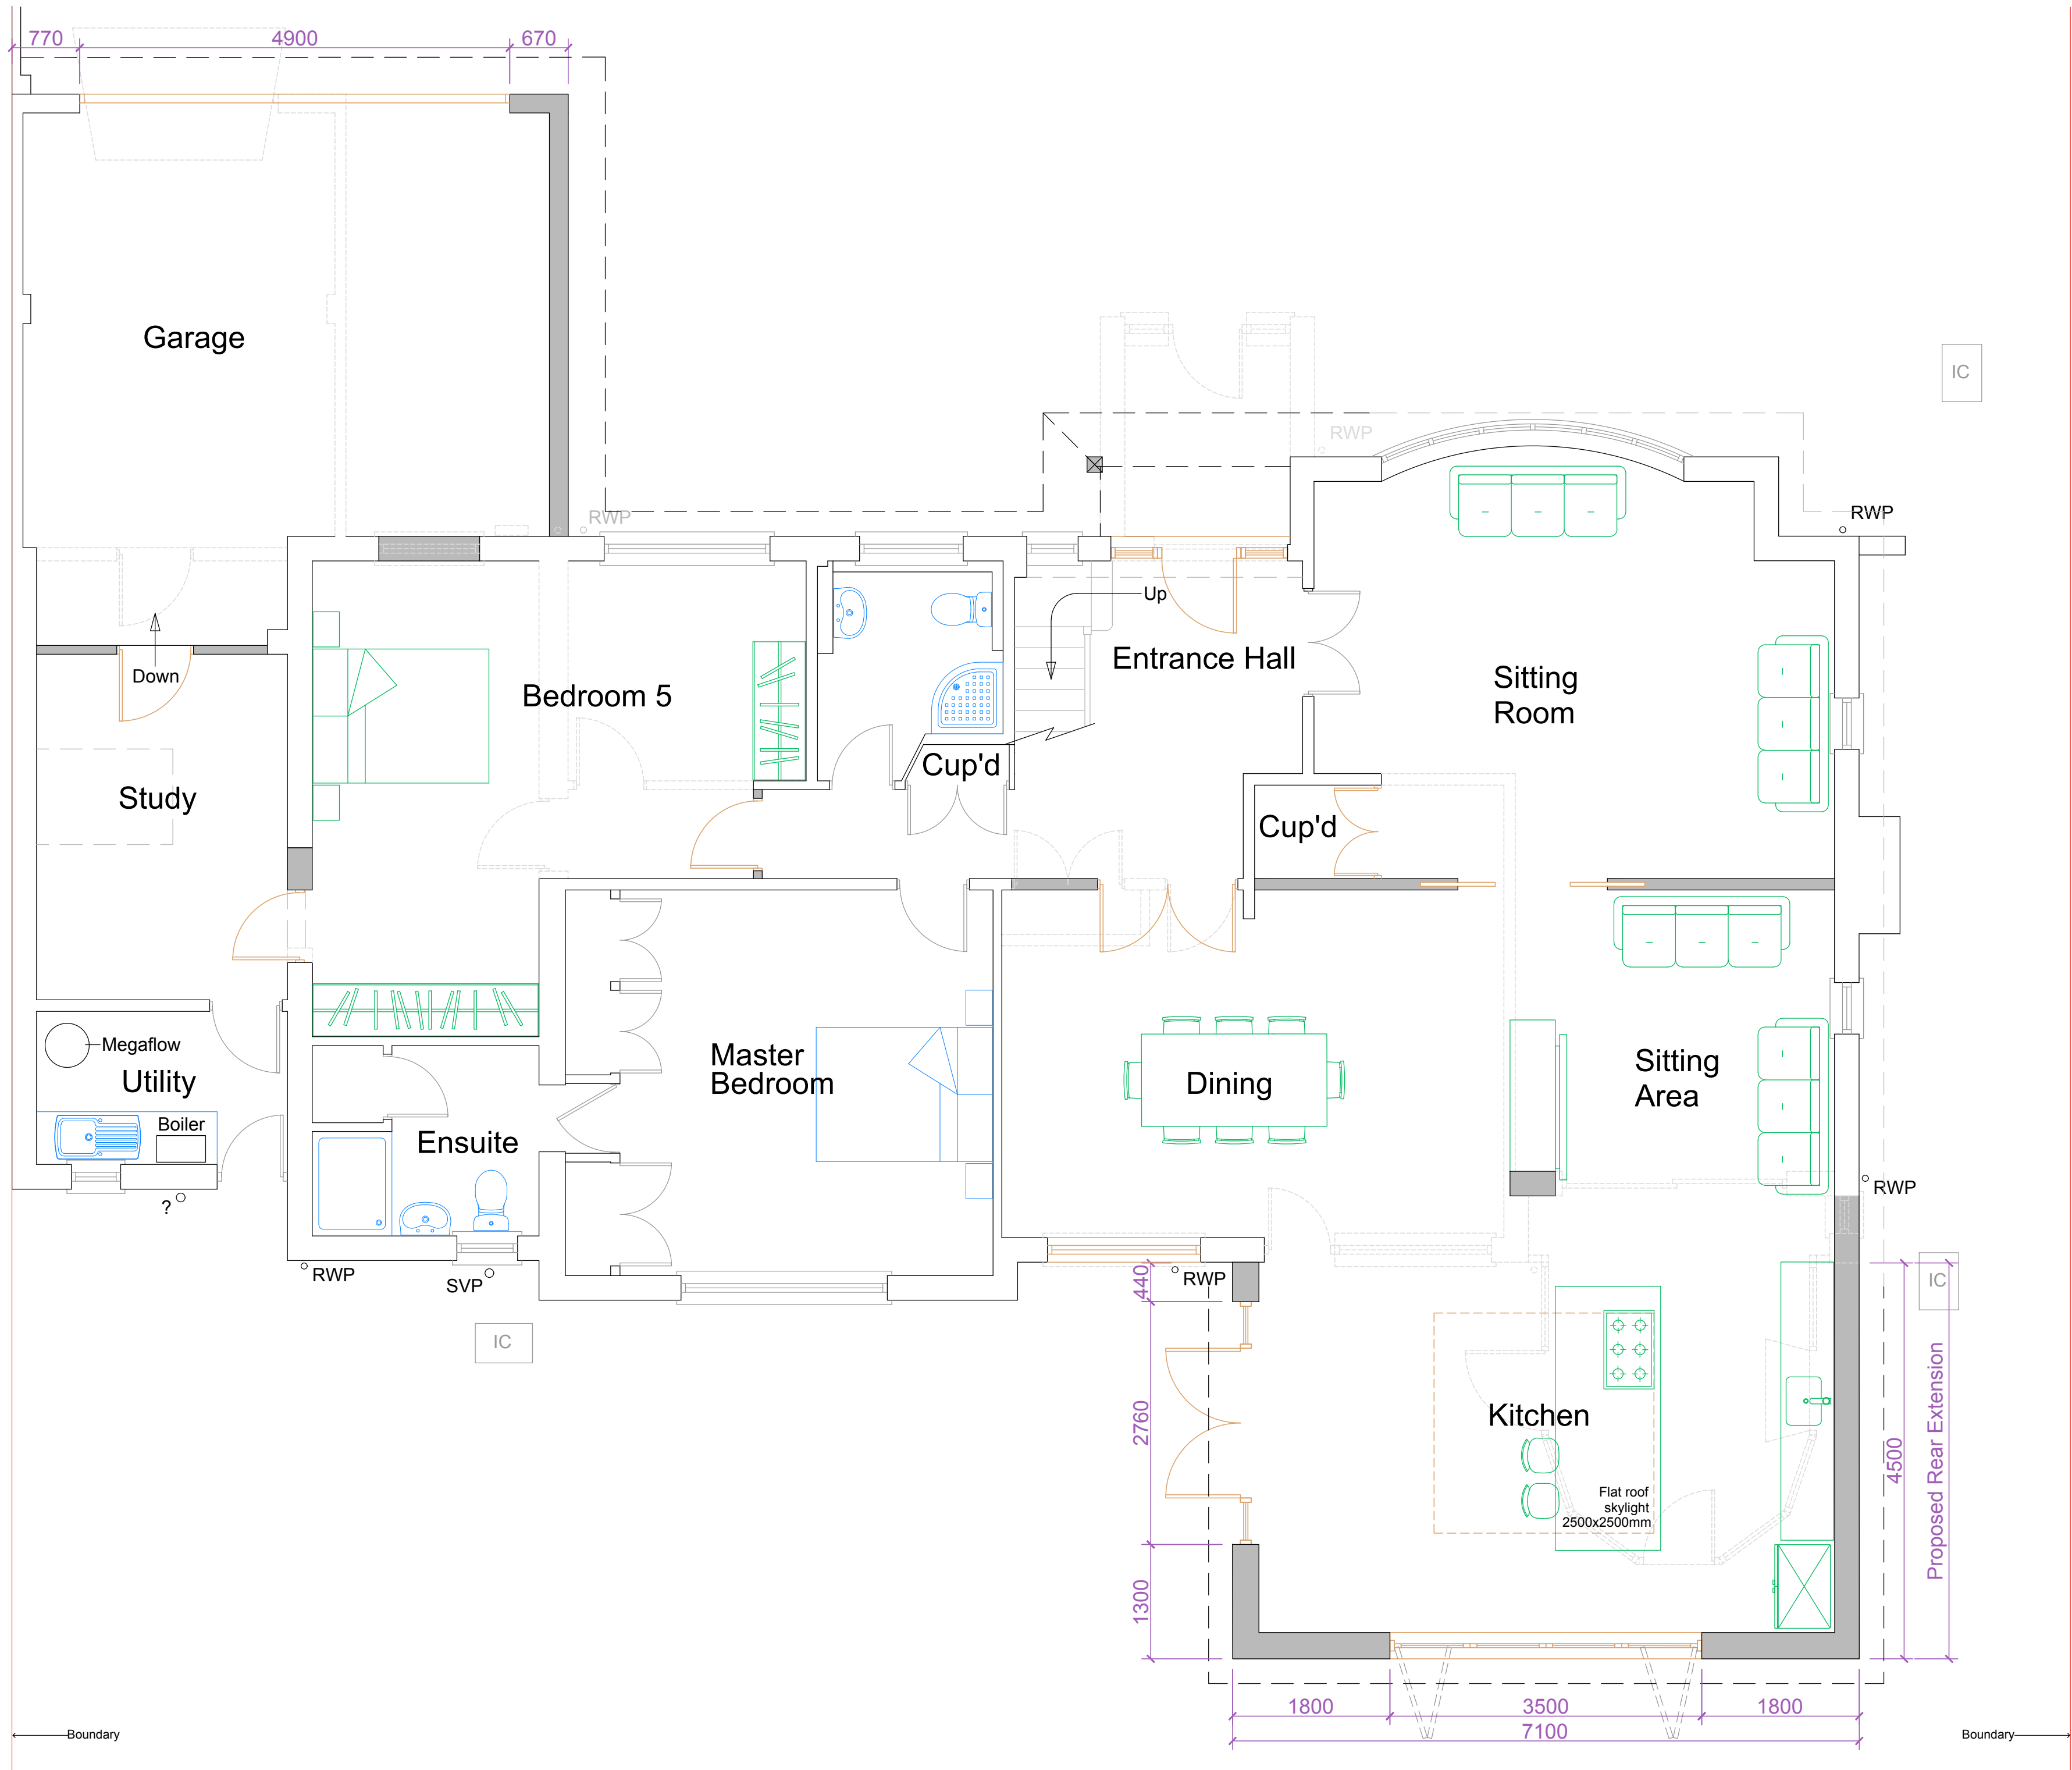

Ground Floor Plan
1:50

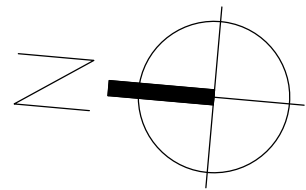

- Key**
- White walls = Existing
 - Red walls = Proposed
 - Red dashed lines = Roof projection
 - Light grey dashed lines = Demolished/ removed elements
 - Orange lines = Proposed windows & doors
 - Orange dashed lines = Skylights

Revisions:

This drawing is the property of Fuller Associates and is not to be copied reproduced, retained or disclosed to any unauthorised person either wholly or in part without prior consent. Do not scale from this drawing except for Planning purposes. Use all figured dimensions only. All figured dimensions to be checked on site prior to construction. All discrepancies, errors and omissions to be reported to Fuller Associates prior to construction. Layout and dimensions existing building to be checked on site.

Chartered Surveyors • Architectural Design

FULLER ASSOCIATES

10-11 The Parade, Willowhayne Crescent,
East Preston, West Sussex BN16 1NS

tel: 01903 774754

email: architectural@fuller-associates.co.uk
www.fuller-associates.co.uk

Job Title
Tara, Ham Manor Close, Angmering

Client
Mr & Mrs D Mason

Drawing Name
Ground Floor Plan -
Proposed

Drawing Status
Planning

Drawn by BF Date Jan 22
Checked by SS Date Jan 22

Drawing Scale
1:50 at A1

Drawing No Status Revision
213078/ 05