



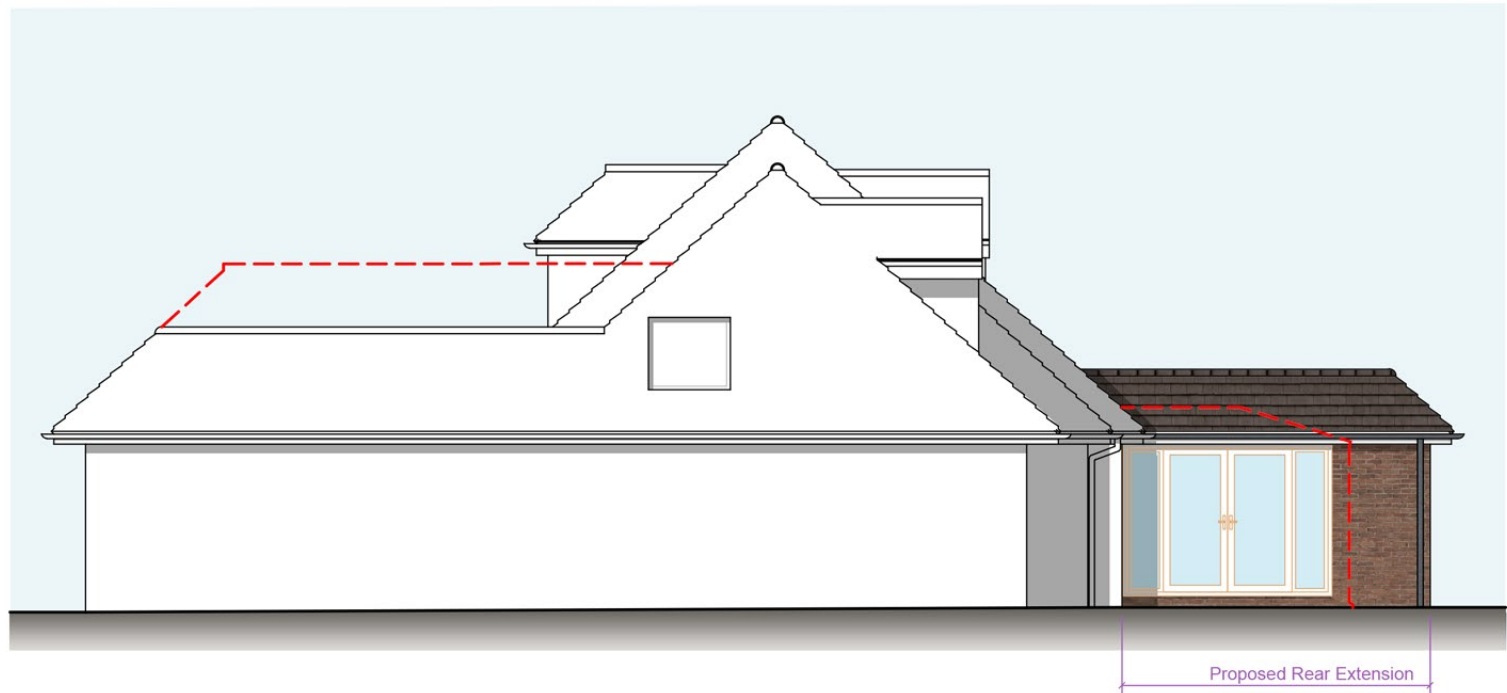


North Elevation
(Side) – 1:100

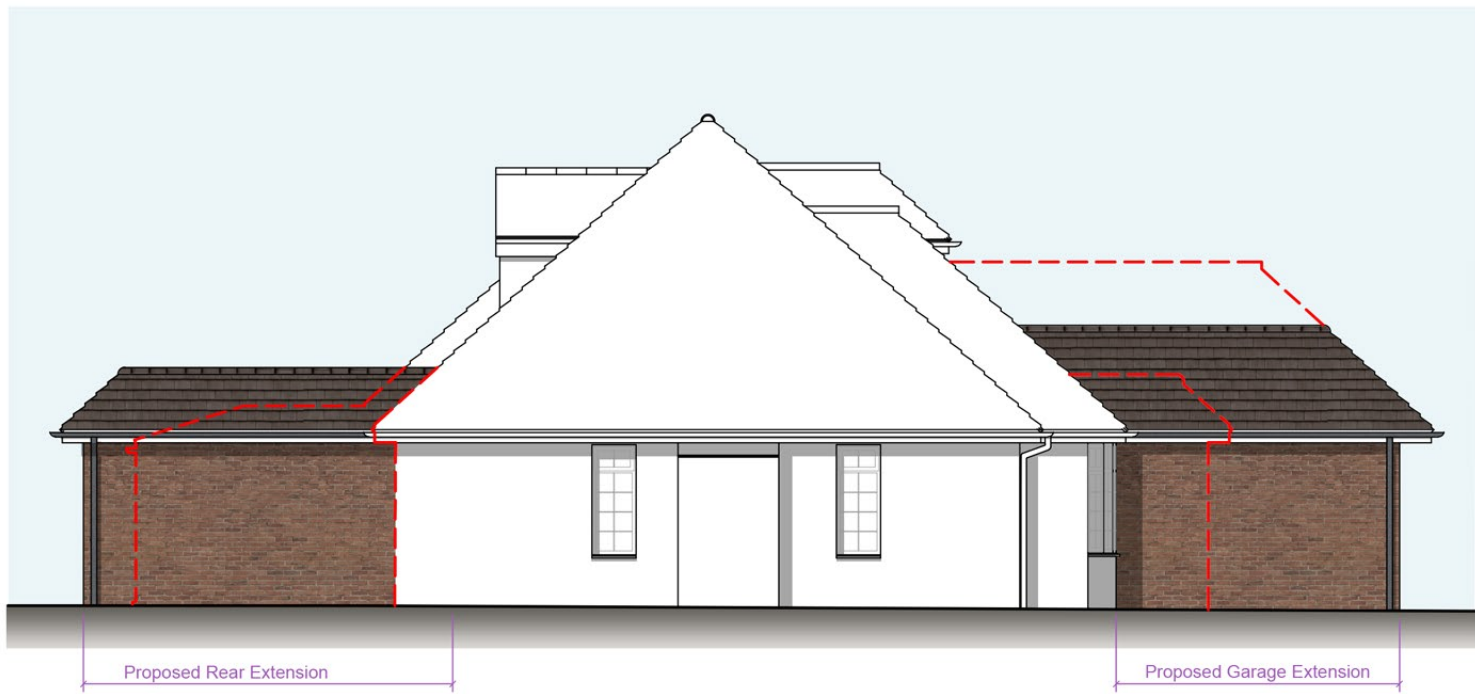

East Elevation
(Rear) – 1:100




South Elevation
(Side) – 1:100

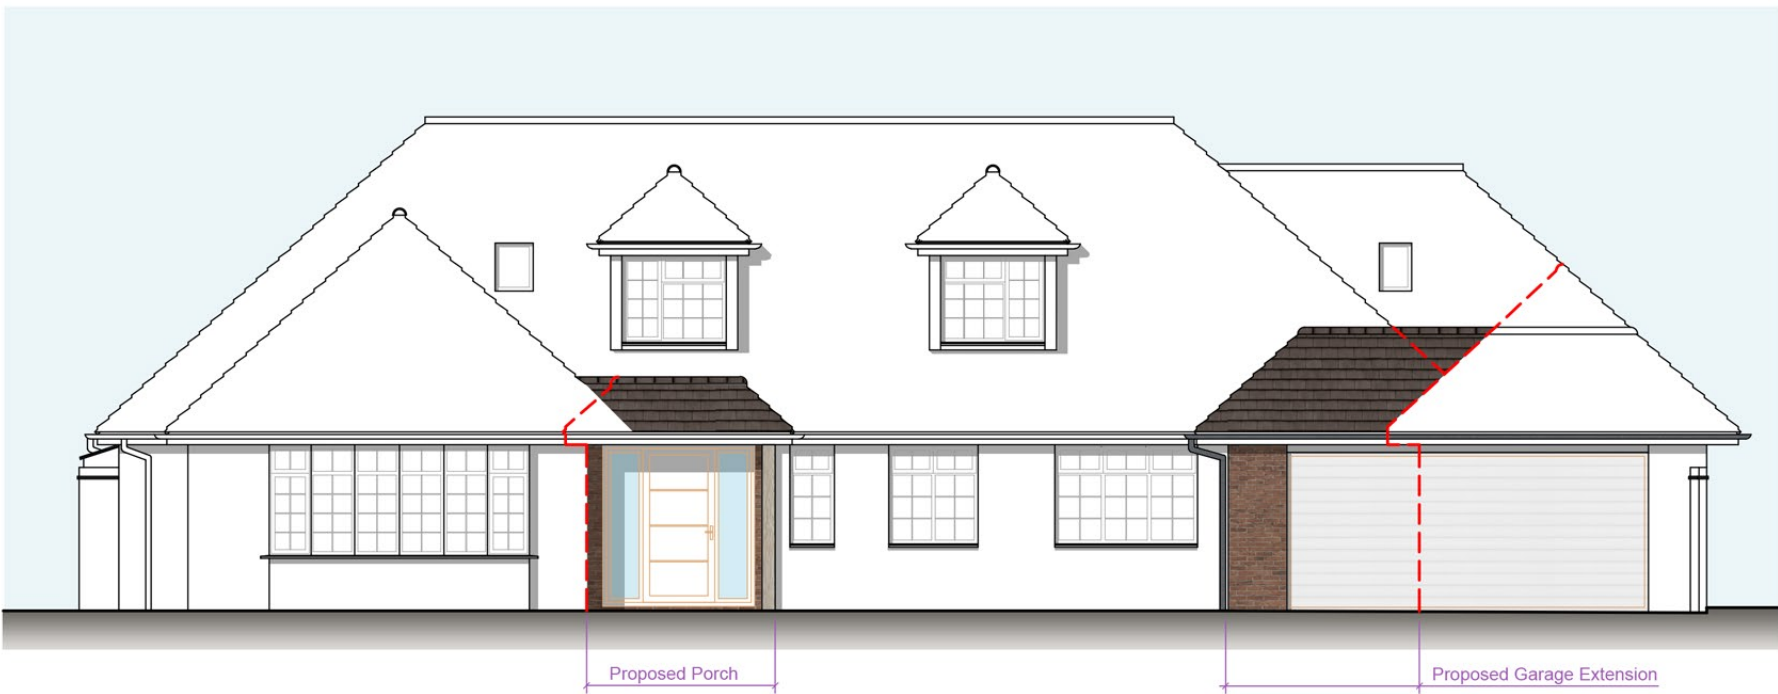

West Elevation
(Front) – 1:100

Elevations
Proposed drawings

 

- Materials Schedule**
- Main walls - Brickwork to match existing.
 - Pitched roof - Plain tiles to match existing.
 - Windows - Double glazed PVCu casements.
 - Doors - Double glazed PVCu.
 - Garage doors - Roller/shutter in white.
 - Joinery (facias, soffits, bargeboards) - PVCu in white.
 - Rainwater - PVCu in black.
- Key:**
- Red dashed lines - depicts outline of existing building

Revisions:

This drawing is the property of Fuller Associates and is not to be copied reproduced, retained or disclosed to any unauthorised person either wholly or in part without prior consent. Do not scale from this drawing except for Planning purposes. Use all figured dimensions only. All figured dimensions to be checked on site prior to construction. All discrepancies, errors and omissions to be reported to Fuller Associates prior to construction. Layout and dimensions existing building to be checked on site.

Chartered Surveyors • Architectural Design

FULLER
ASSOCIATES

10-11 The Parade, Willowhayne Crescent,
East Preston, West Sussex BN16 1NS

tel: 01903 774754

email: architectural@fuller-associates.co.uk
www.fuller-associates.co.uk

Job Title
Tara, Ham Manor Close, Angmering

Client
Mr & Mrs D Mason

Drawing Name
Elevations -
Proposed

Drawing Status
Planning

Drawn by BF **Date** Jan 22
Checked by SS **Date** Jan 22

Drawing Scale
1:100 at A1

Drawing No 213078/ 08 **Status** **Revision**