



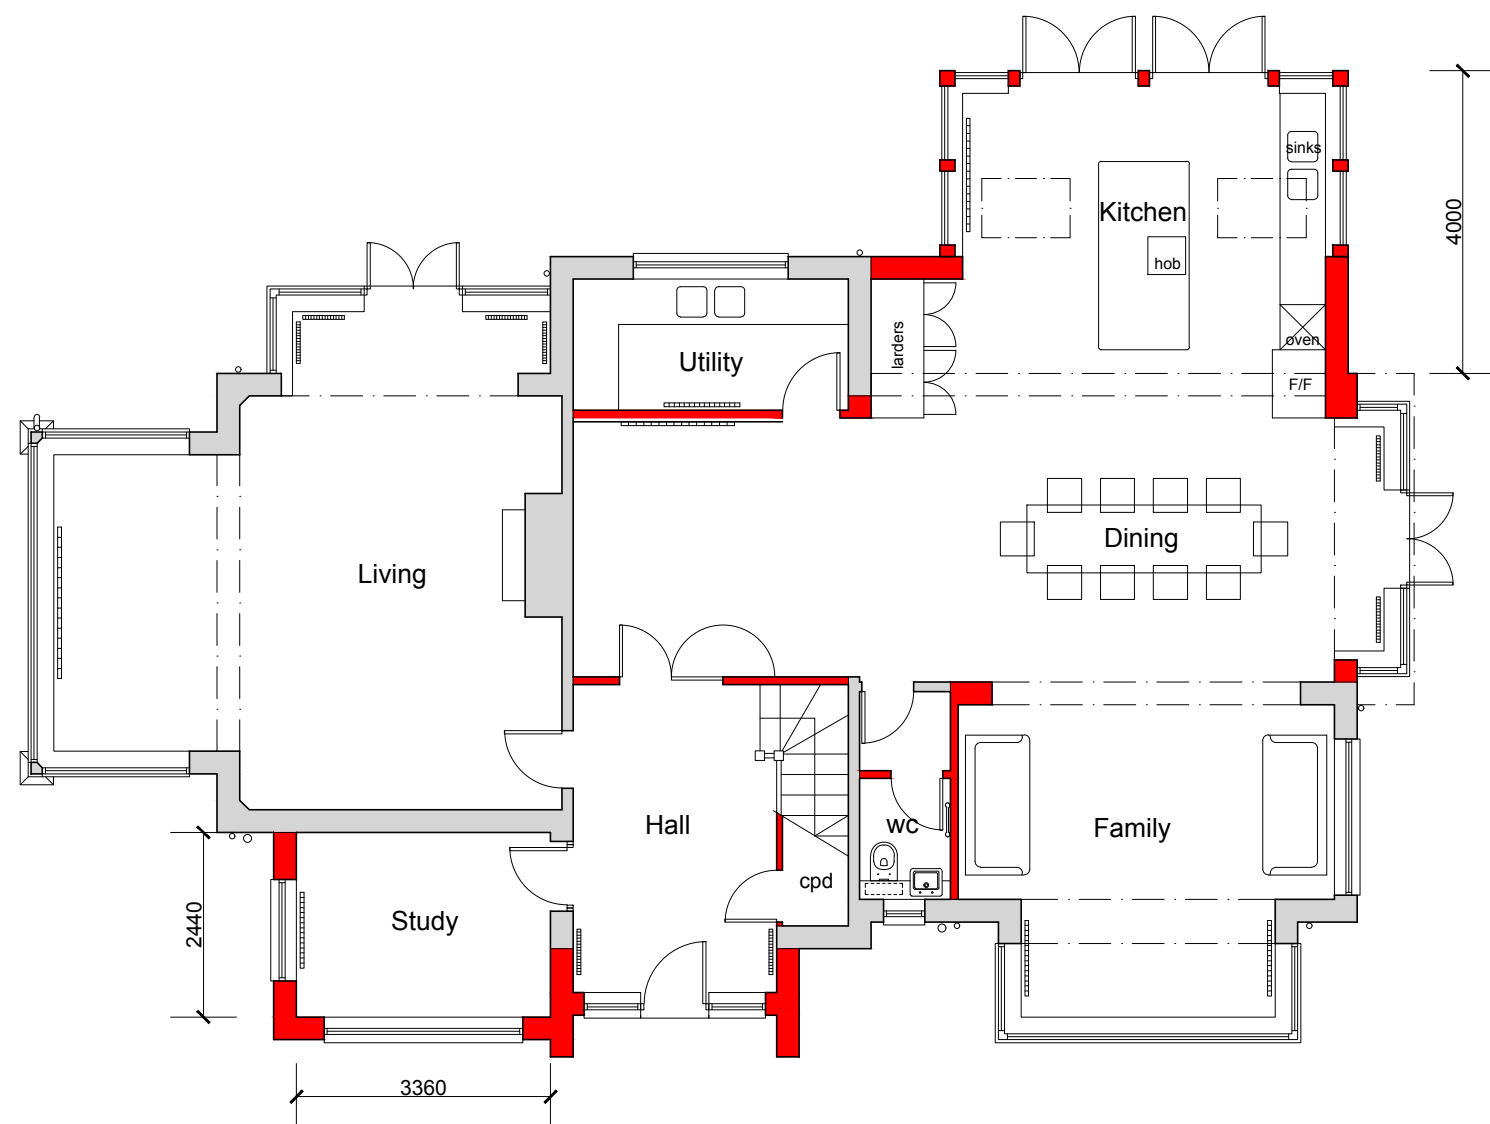

Proposed Ground Floor Plan
1:100 @ A3

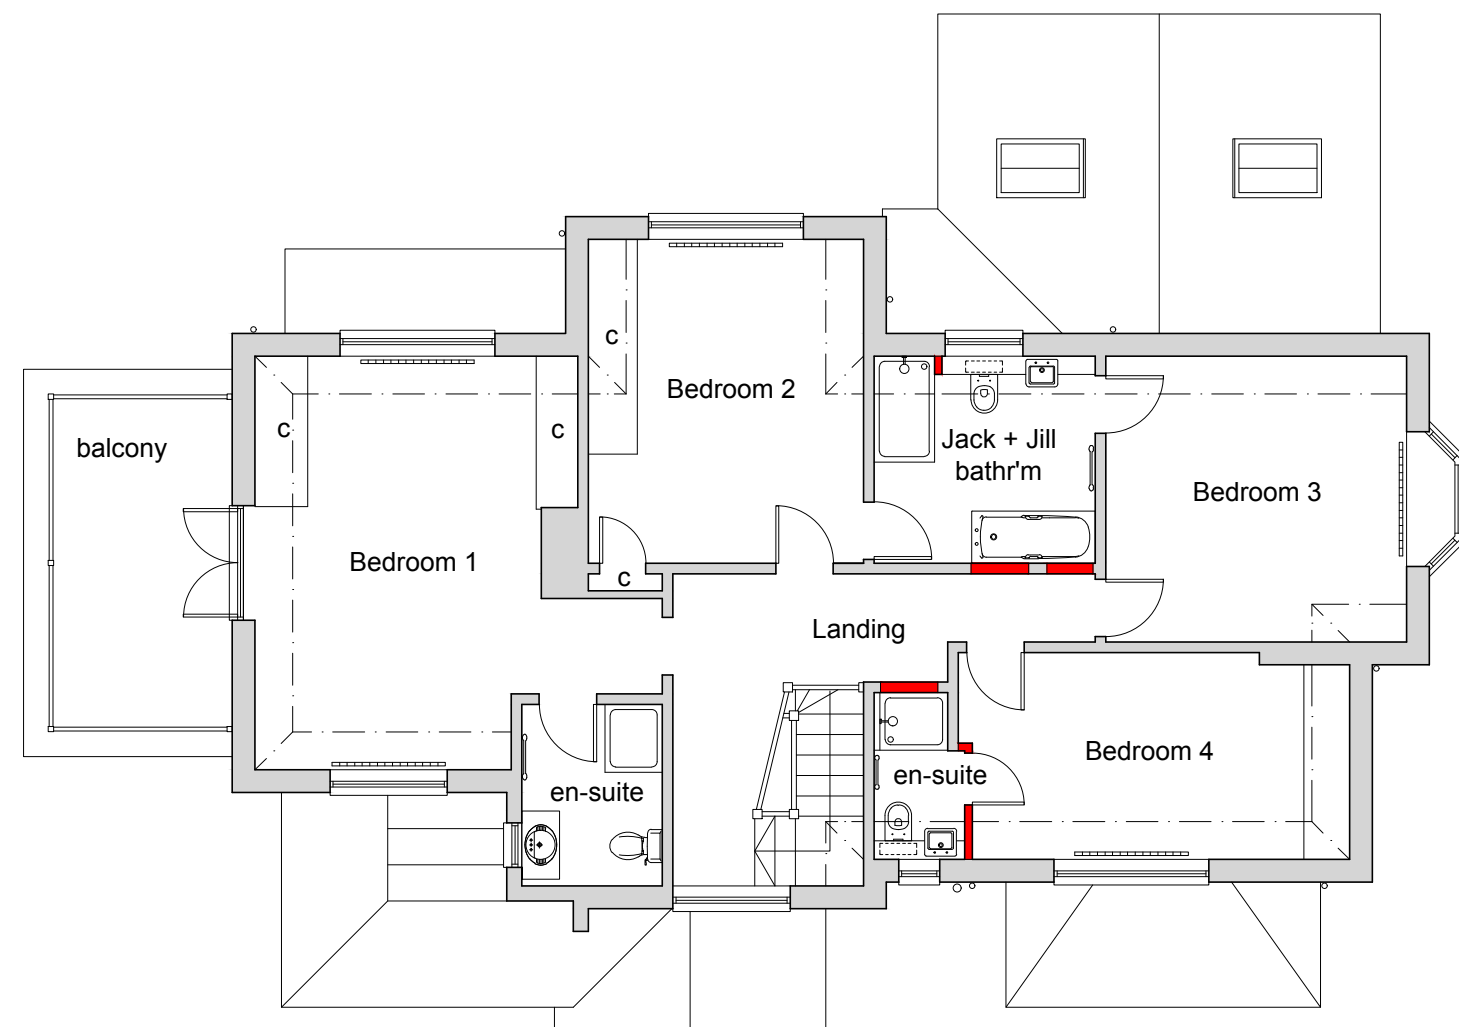

Proposed First Floor Plan
1:100 @ A3

Rev C. 06.08.21 Minor amendments.
Rev B. 02.08.21 Minor amendments.
Rev A. 25.07.21 Minor amendments.

client	project	drawing	date	drawn	drawing no	revision
Julia Robinson	Extension and alterations at Culverden, The Thatchway Angmering, BN16 4HJ	Proposed floor plans	Jul 21	pd	0344 / 102	C
No dimensions to be scaled from drawing except for planning purposes. The contractor should check all dimensions on site.			scale 1:100 @ A3	CAD file name:		

Peter Davey Ltd
construction consultants

49 Park Drive
Rustington
West Sussex BN16 3DY
Tel: 01903 773105
Mob: 07941 402217
Email: peterdavey67@btinternet.com