

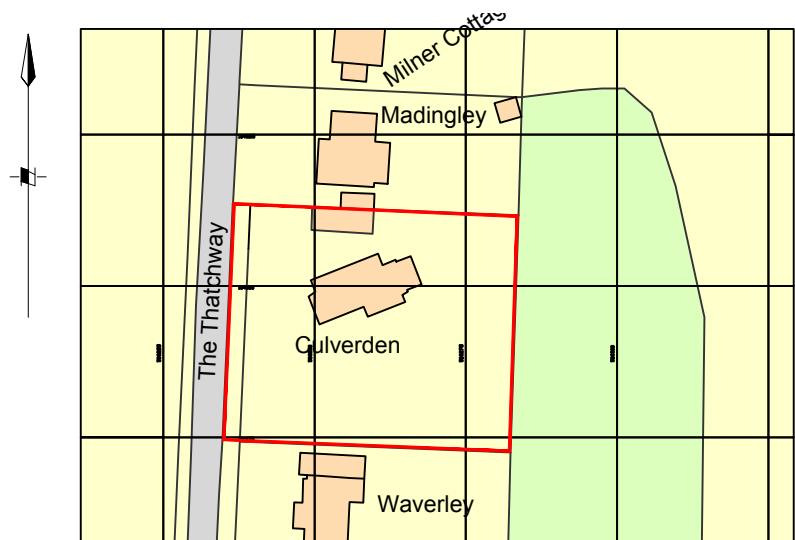


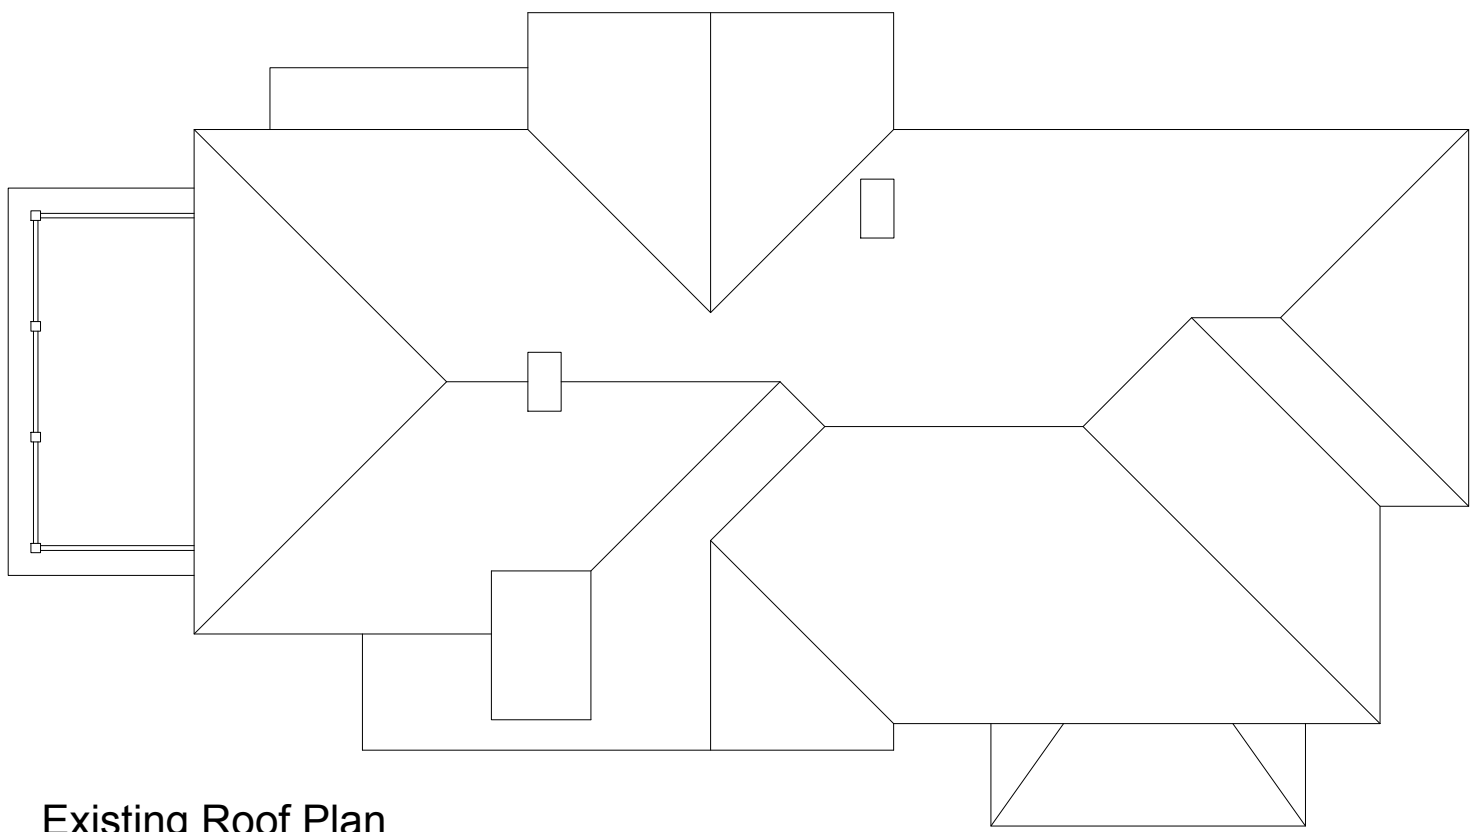


Ordnance Survey, (c) Crown Copyright 2021. All rights reserved. Licence number 100022432



Location plan
1:1250 @ A3

 

Existing Roof Plan
1:100 @ A3

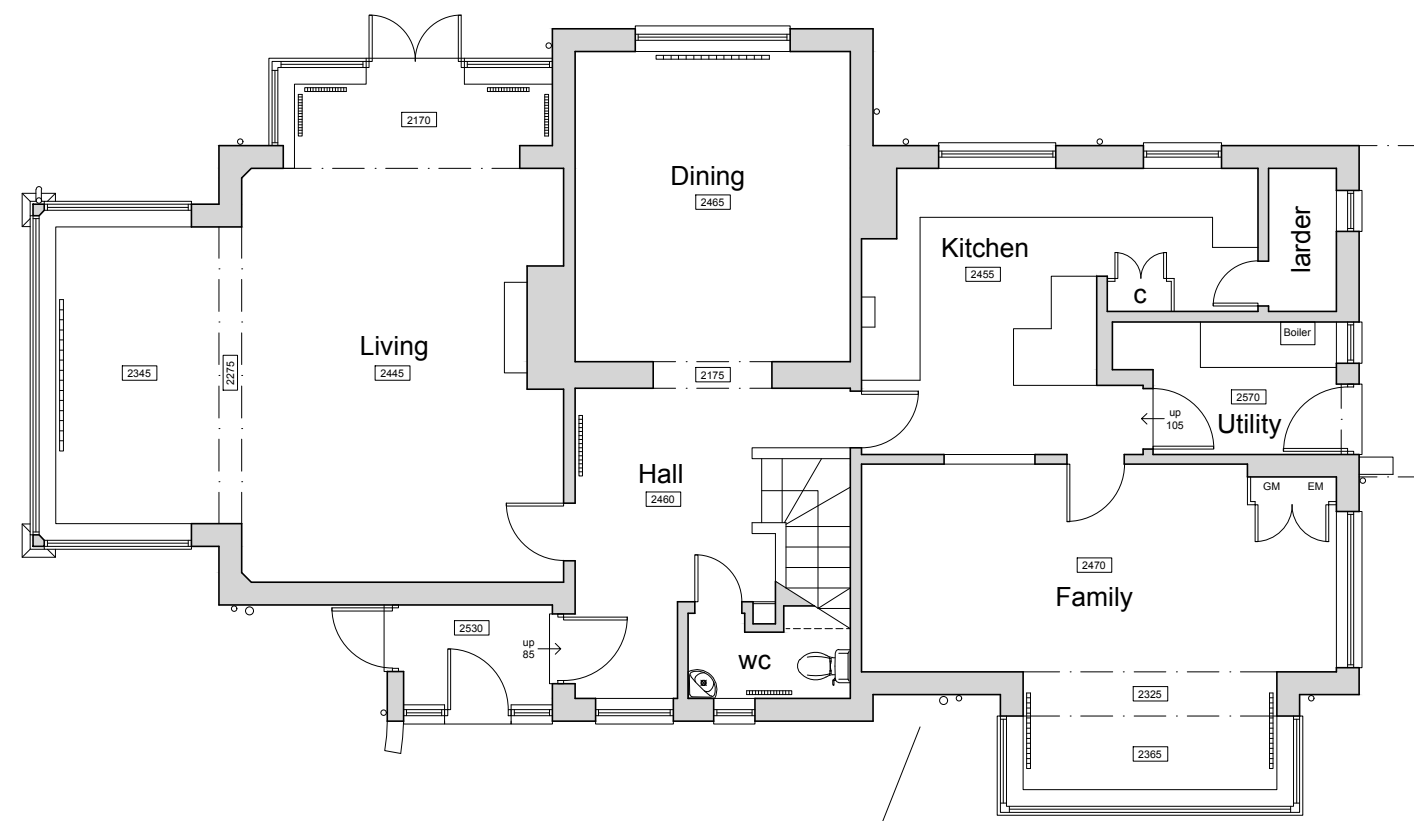

Existing Ground Floor Plan
1:100 @ A3

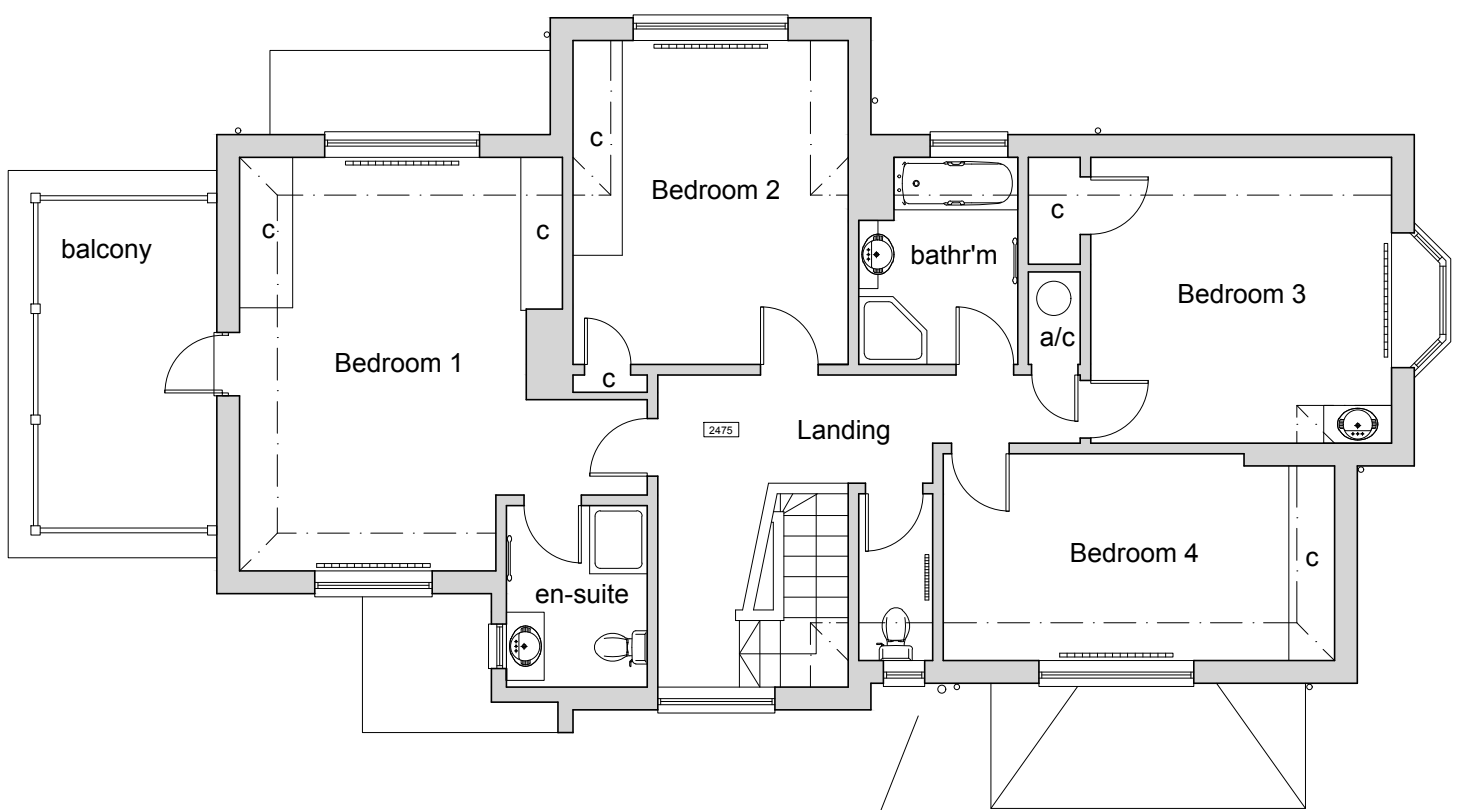 

Existing First Floor Plan
1:100 @ A3

client	project	drawing	date	drawn	drawing no	revision
Julia Robinson	Extension and alterations at Culverden, The Thatchway Angmering, BN16 4HJ	Existing floor plans	Jun 21	pd	0344 / 100	-
			scale	CAD file name:		
			1:100, 1:1250 @ A3			

No dimensions to be scaled from drawing except for planning purposes. The contractor should check all dimensions on site.

Peter Davey Ltd
construction consultants
49 Park Drive
Rustington
West Sussex BN16 3DY
Tel: 01903 773105
Mob: 07941 402217
Email: peterdavey67@btinternet.com