



Planting for cottages:-

Borders noted as being Herbaceous Border Perennials (To west of cottage gardens) to be a mixture of the following:- Campanula, Dicentra, Echinacea & Sedum. (At max planted up to 600mm from 150-225mm pots)
 Borders elsewhere noted as being Annuals/ Biennials to be a mixture of the following:- Argo stemma, Bellis, Campanula, Dimorphoteca, Impatiens, etc with max 0.6m growing height. (At max 600mm planting up to 150-225mm pots)

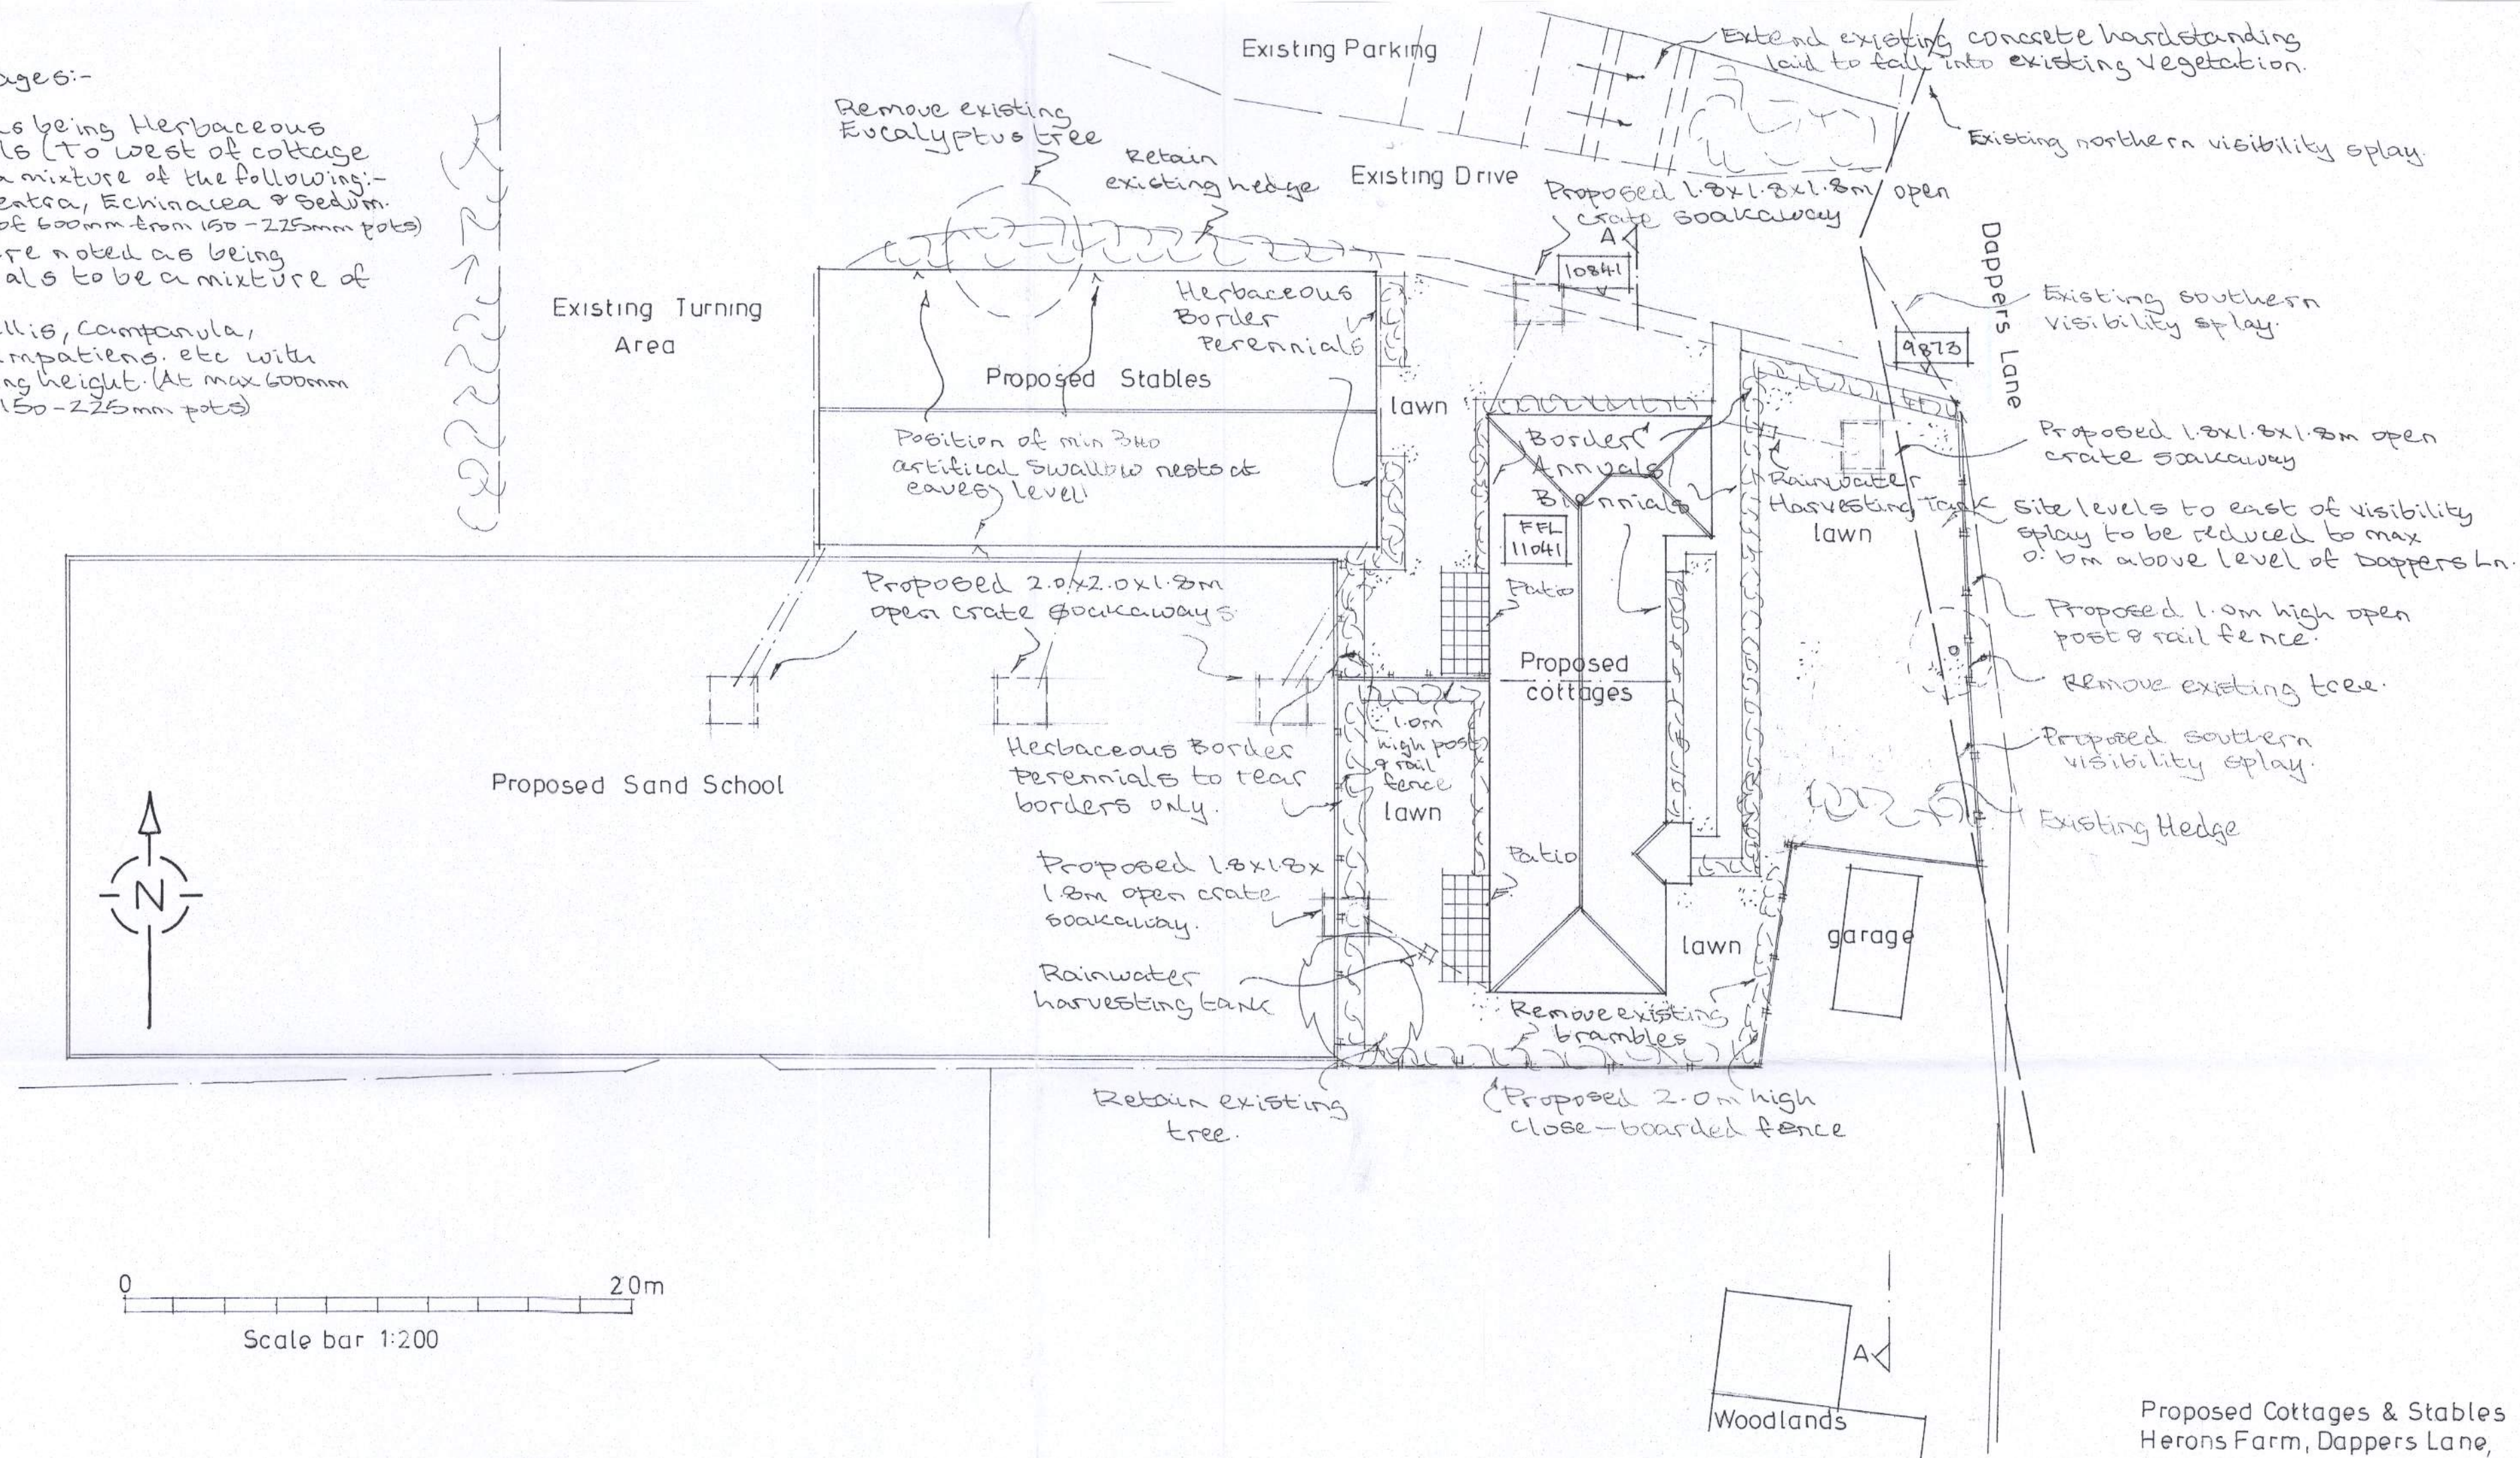

Proposed Cottages & Stables
 Herons Farm, Dappers Lane,
 Angmering
 Scale 1:200
 Drng no 459/08

SUBSTITUTION

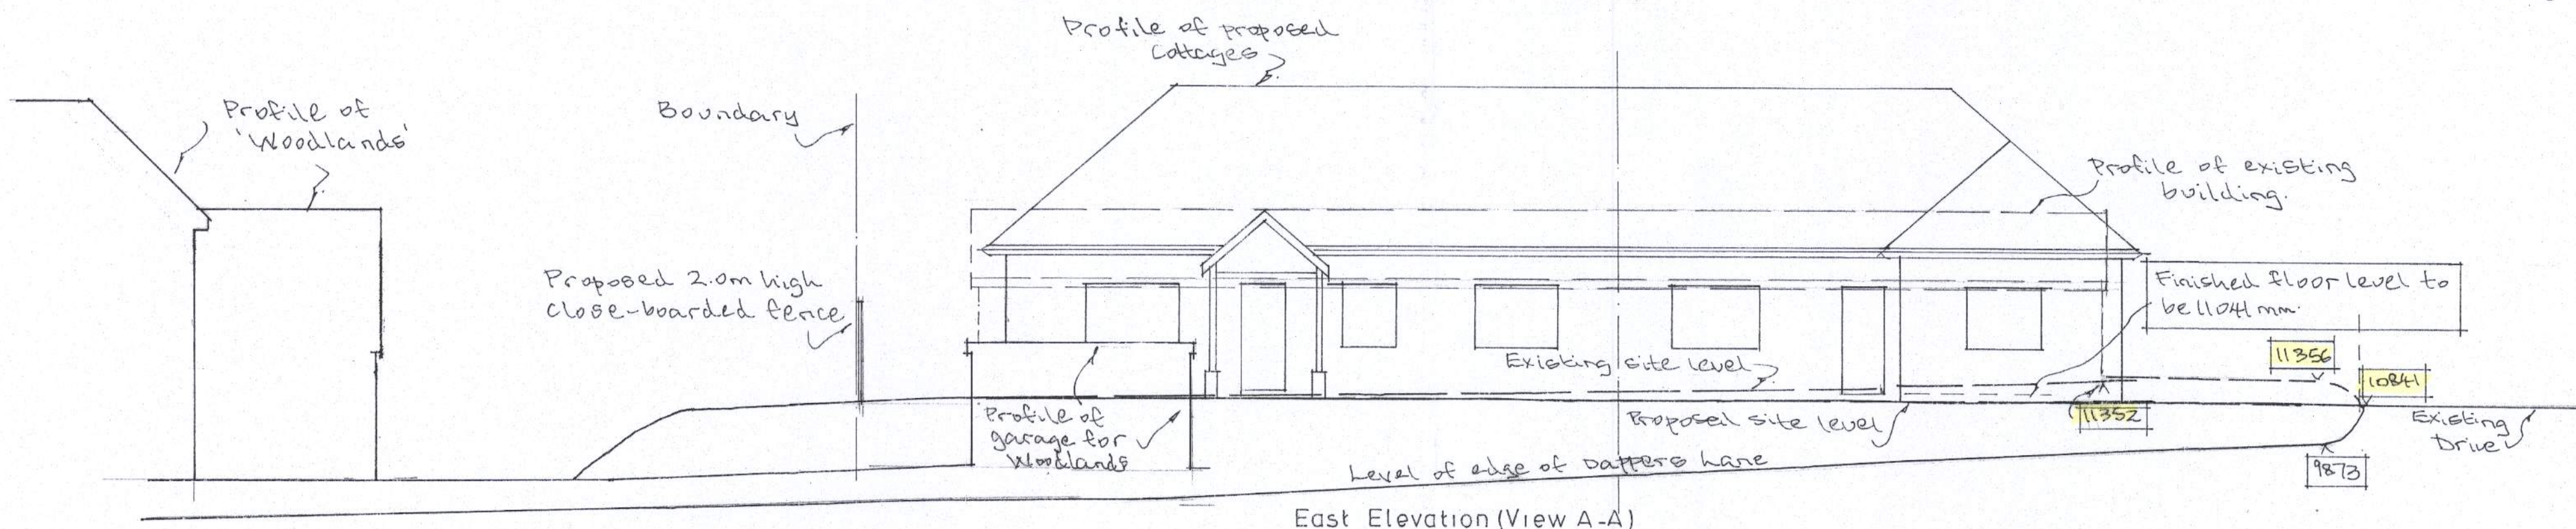

East Elevation (View A-A)