


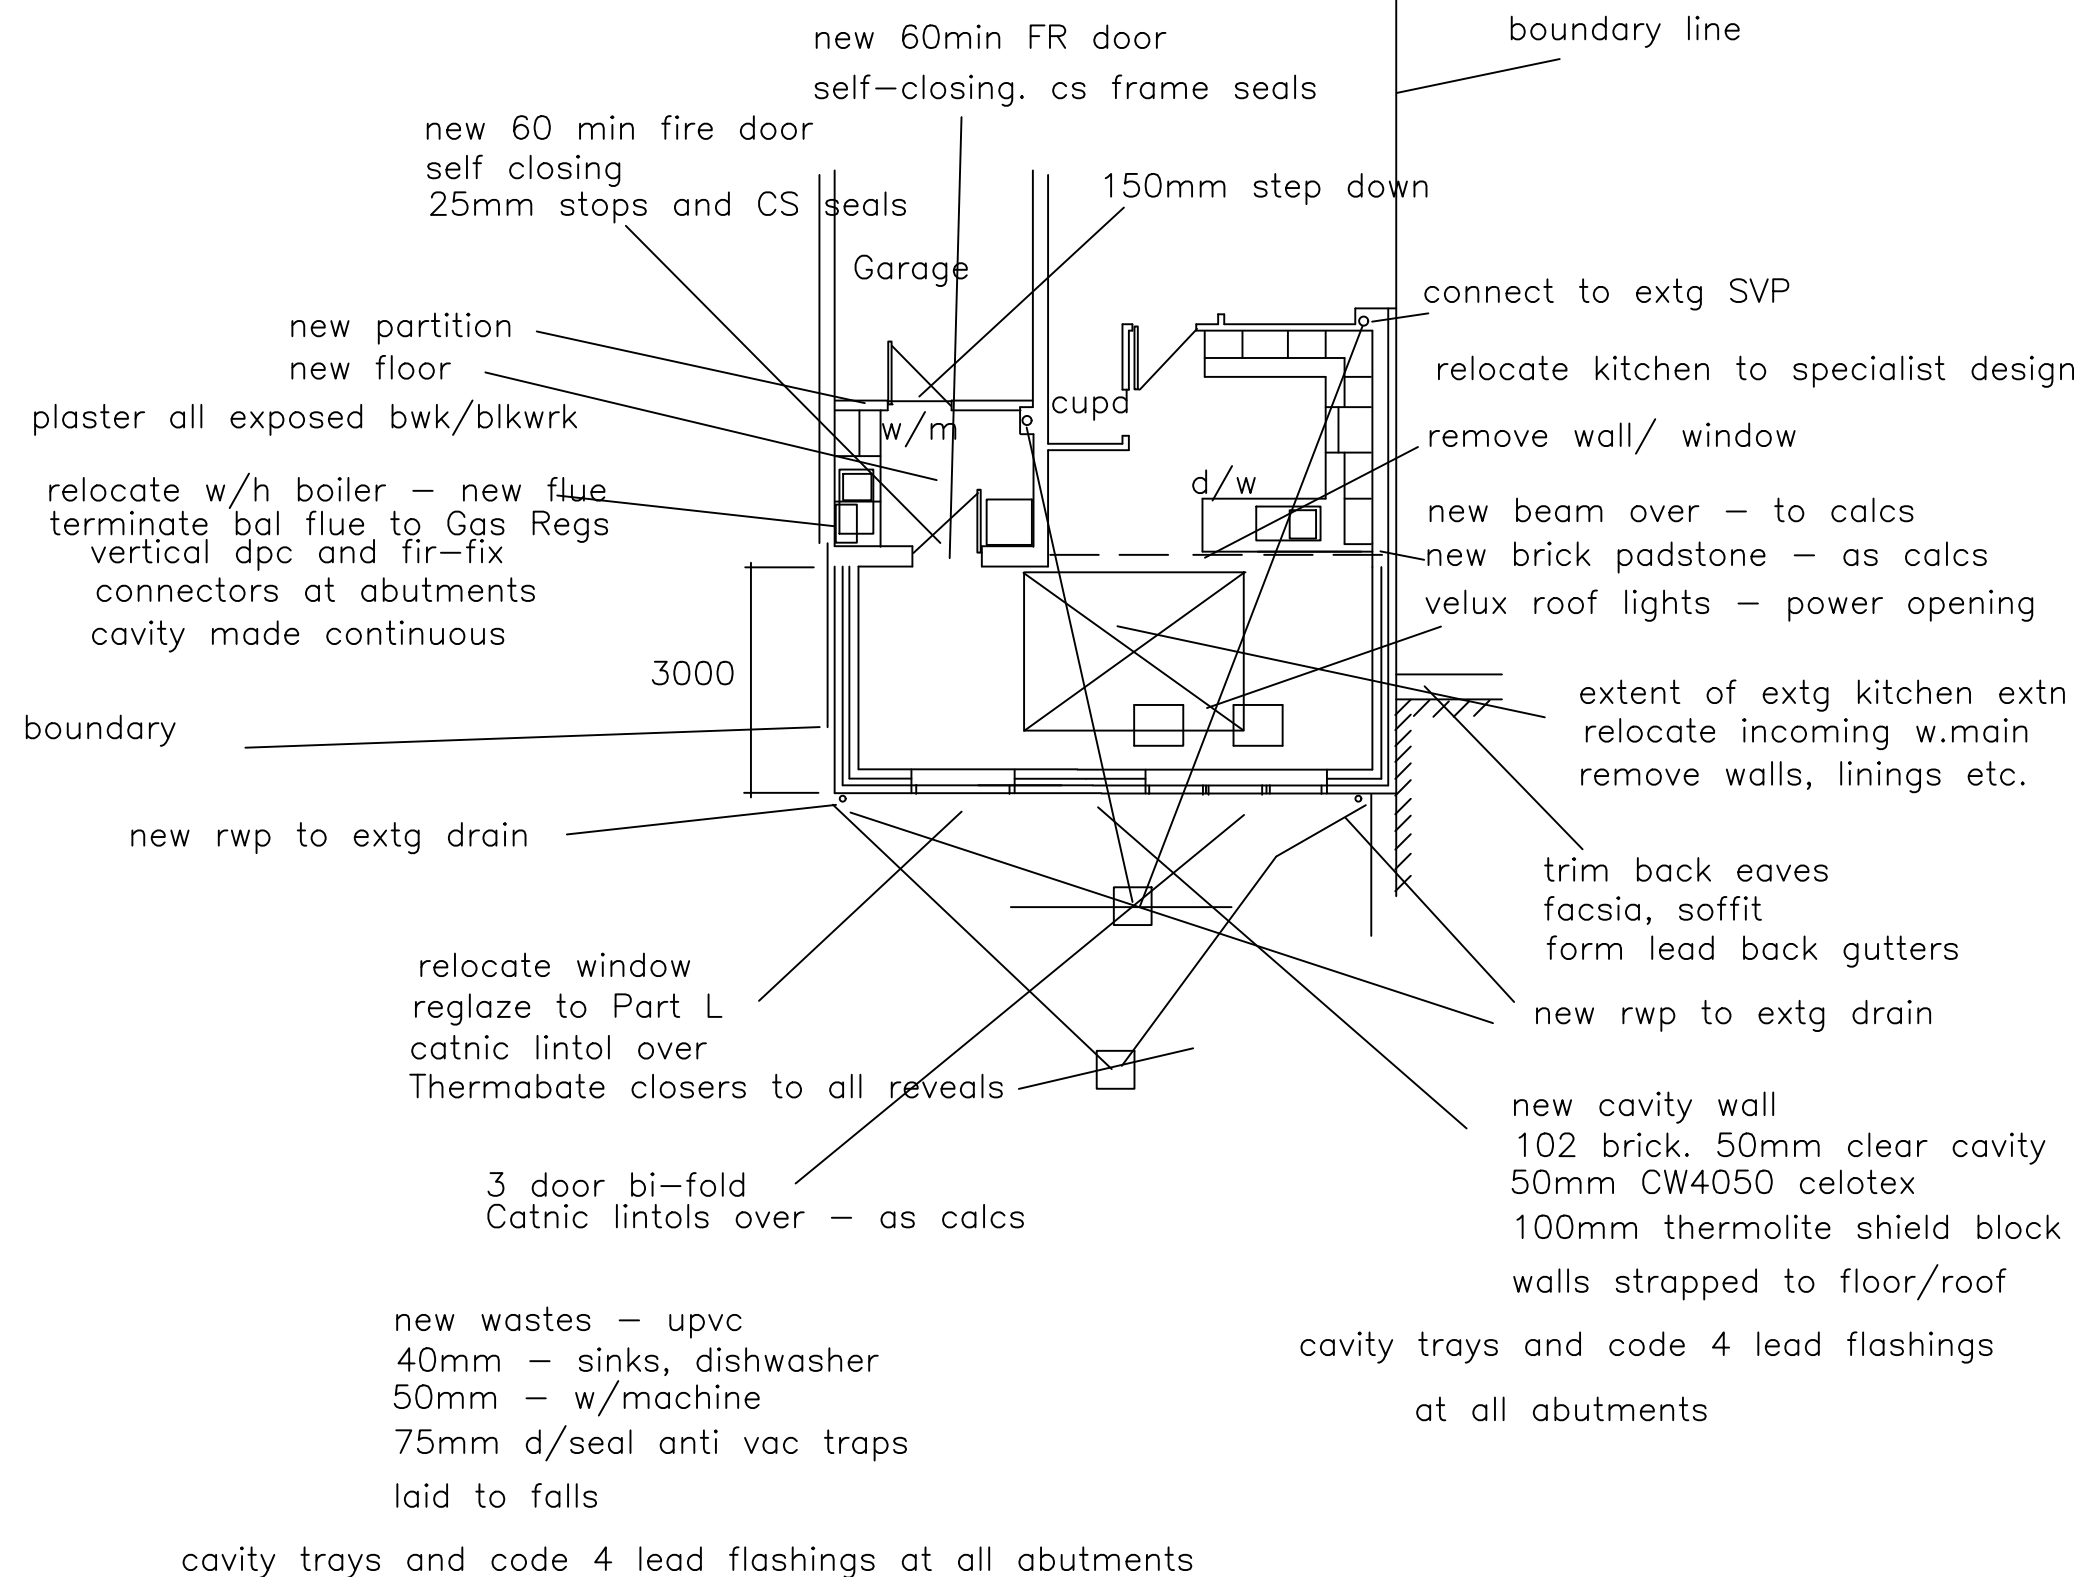

General Notes

All Dimension to be verified on site
Do not scale from this drawing

No	Revision/issue	Date
A	dims / detail added	3-8-20
B	dims / detail added	5-8-20

Project Title
3 William Olders, Angmering

Gnd floor plan	Drn By LE
----------------	--------------

Date 27/07/2020	Scale 1: 100
--------------------	-----------------

Drawing Number	Rev
BR - 01	B