



DAPPERS LANE
PROPOSED

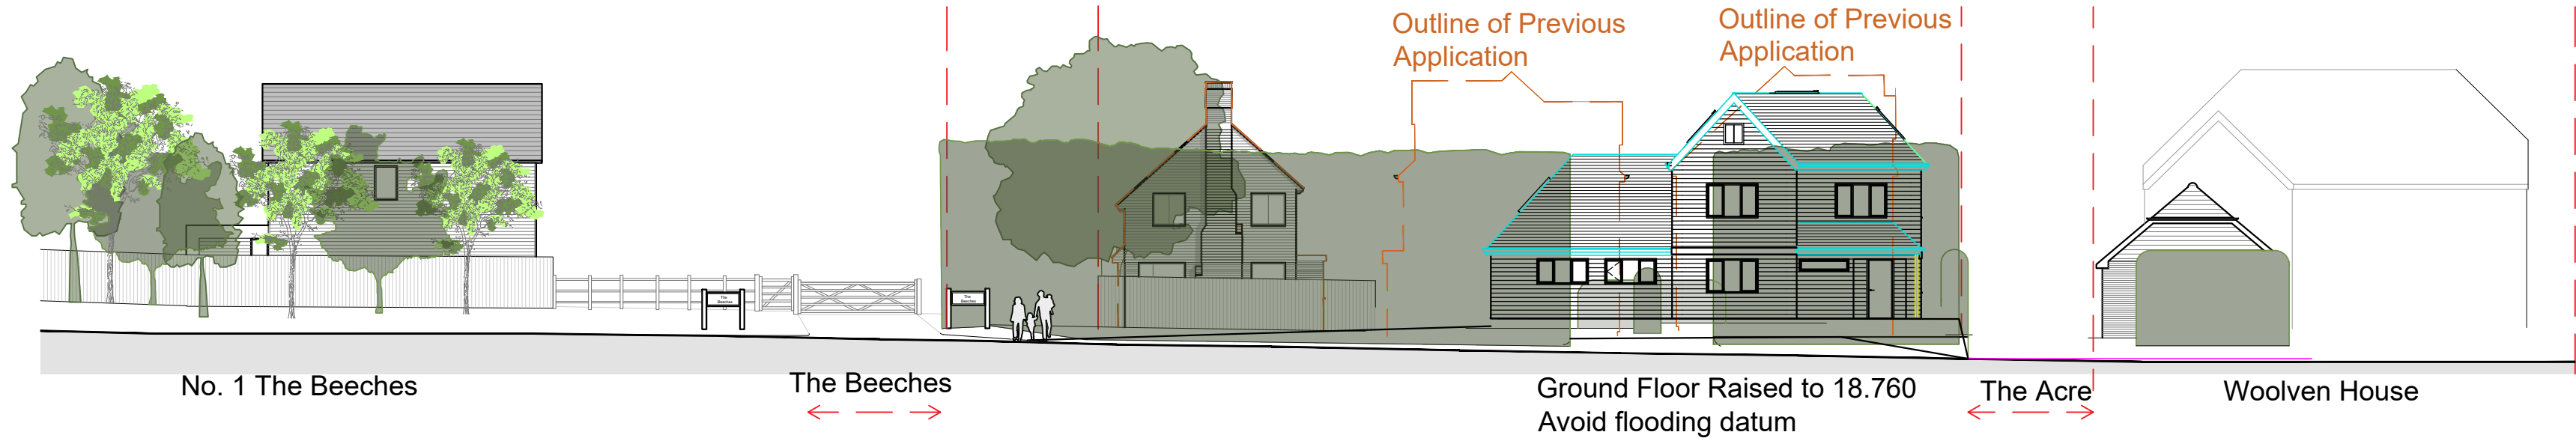


Street Scene (Section cut through Dappers Lane)
1:200

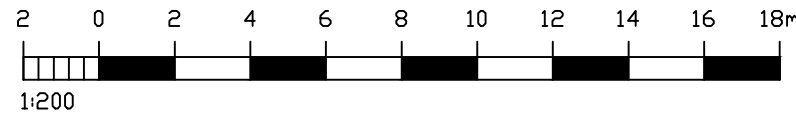


THE BEECHES

DAPPERS LANE

ACCESS →

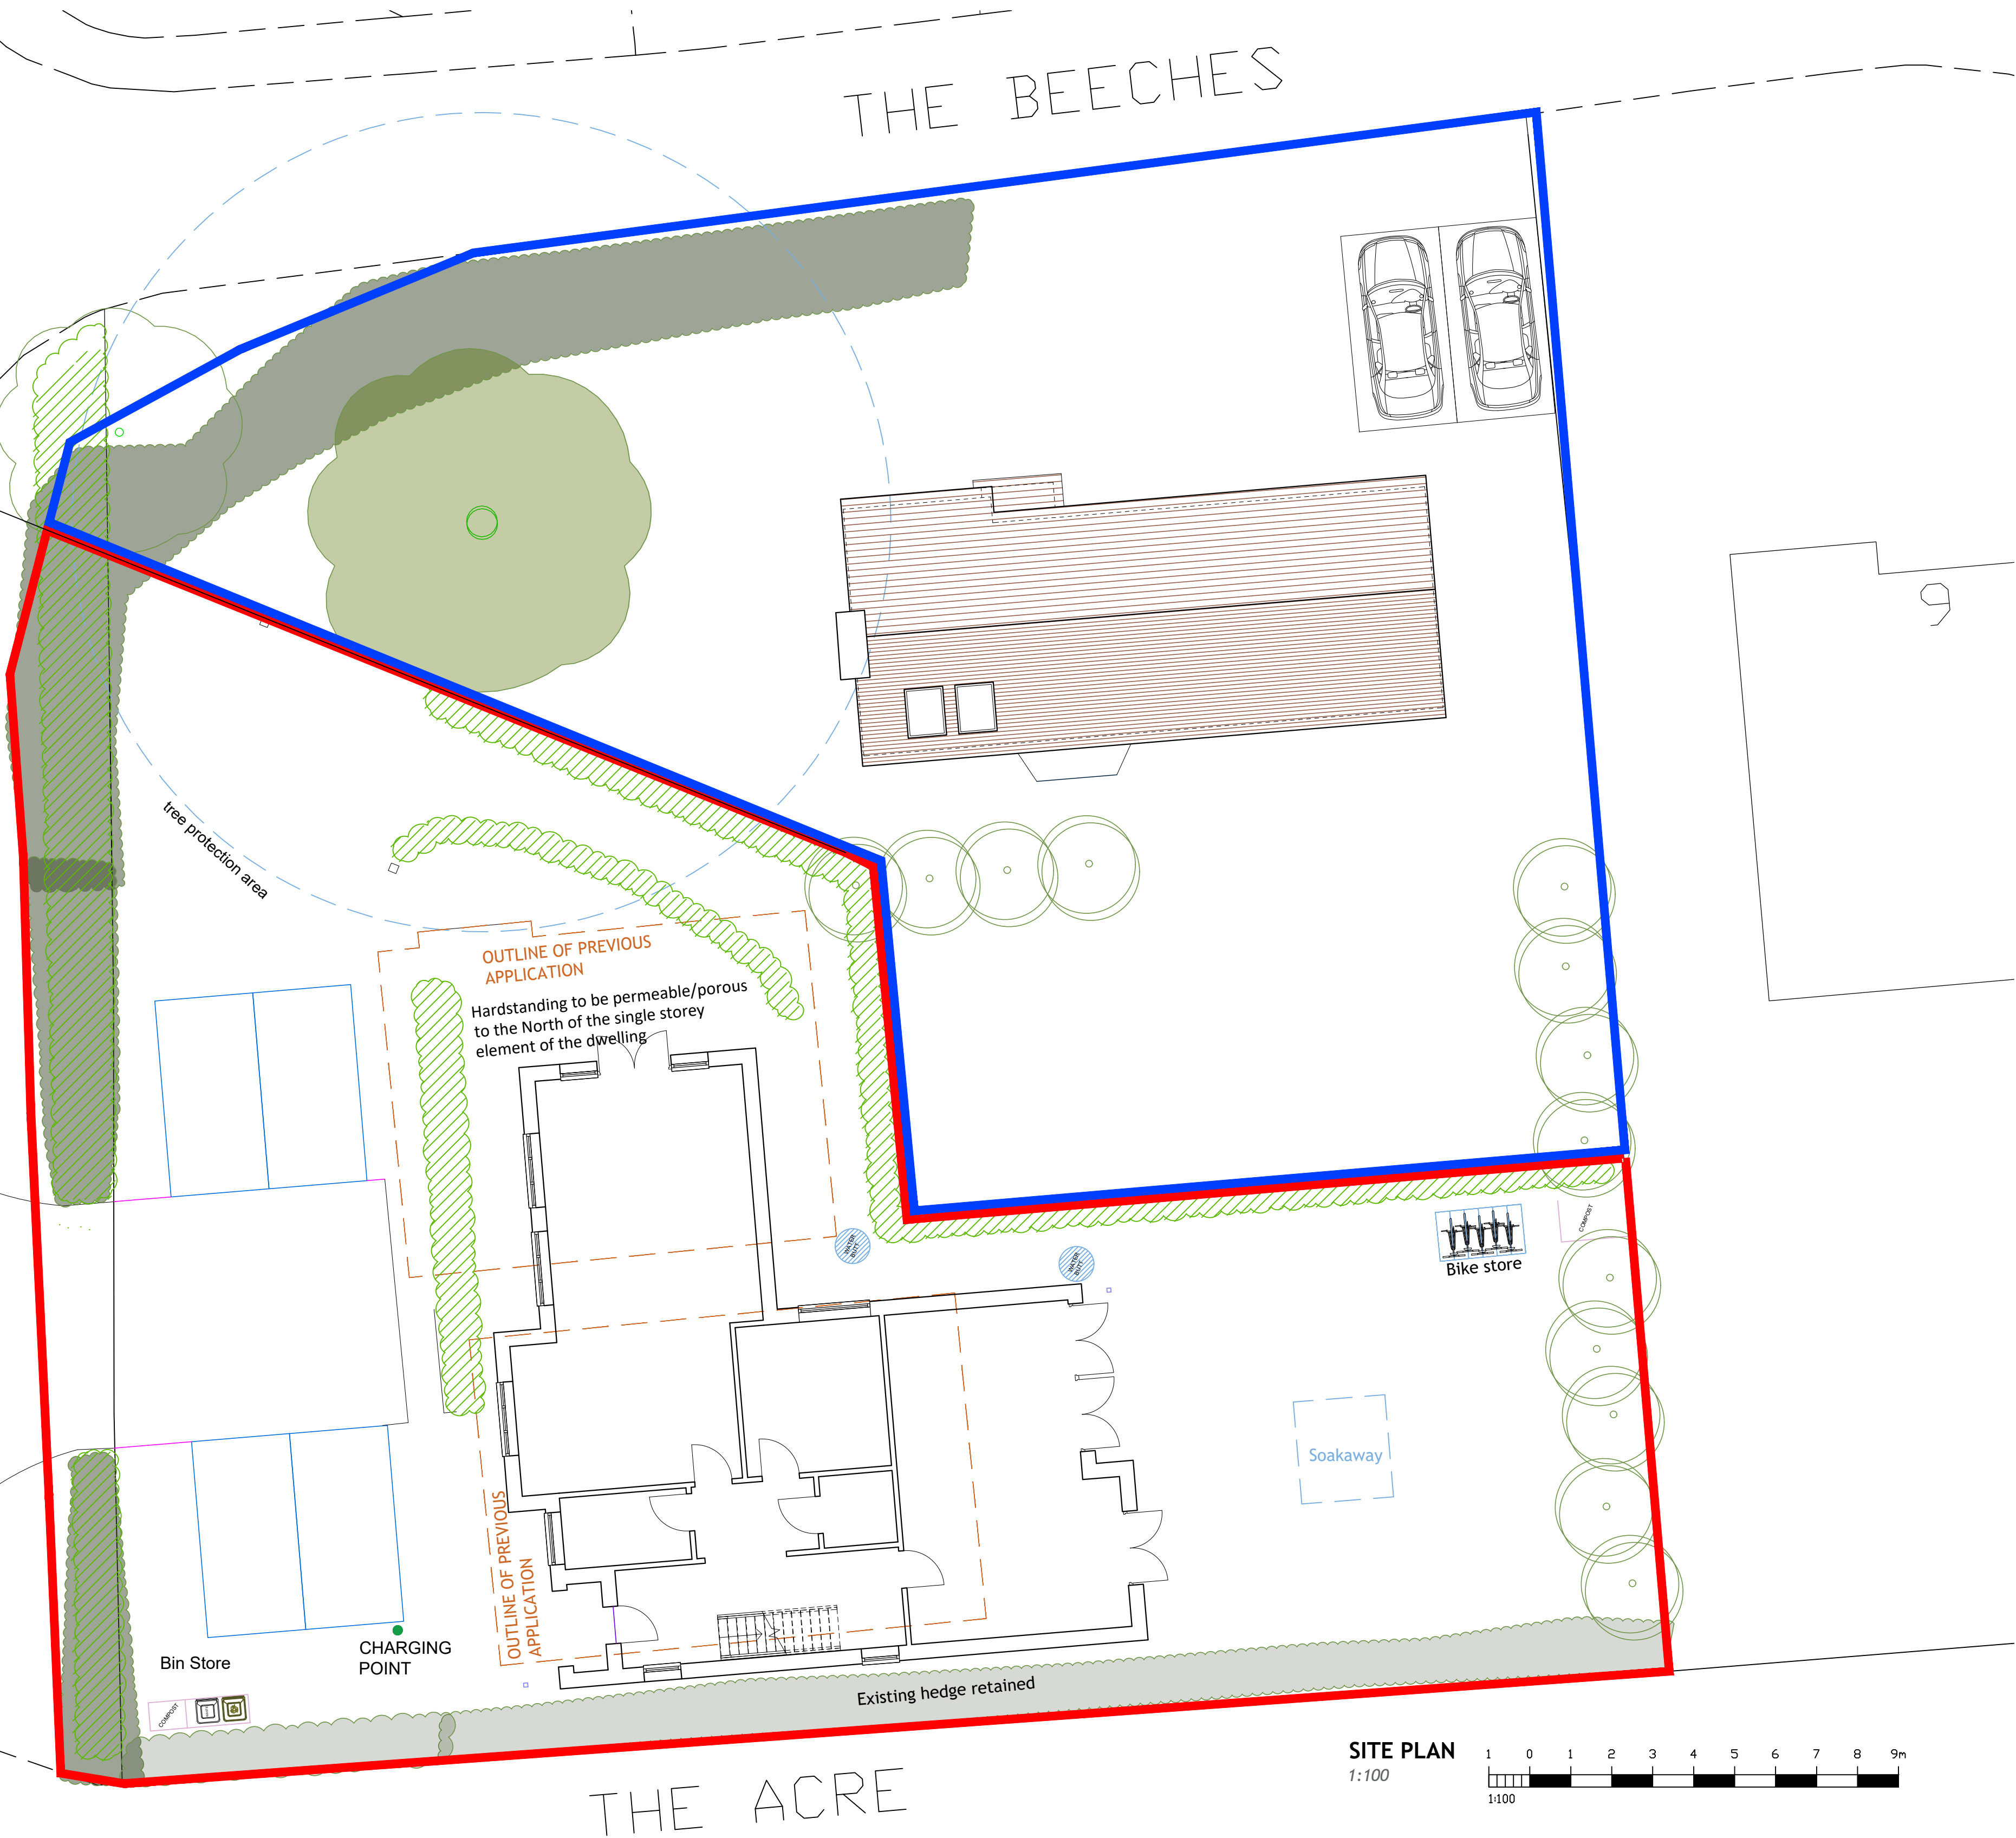


SITE PLAN
1:100

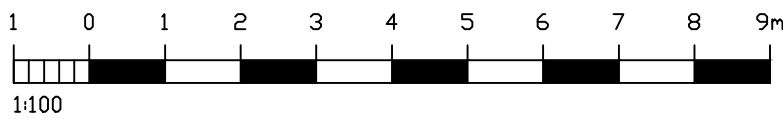


THE ACRE



LOCATION PLAN
1:1250

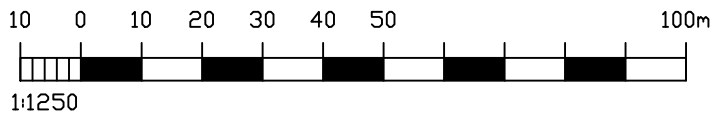


BLOCK PLAN
1:500

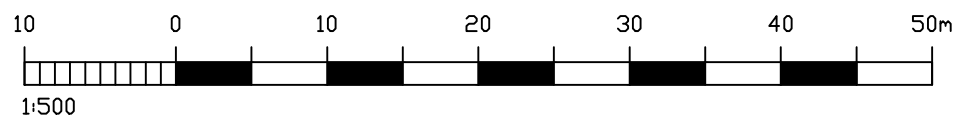

TREE ROOT PROTECTION AREA HATCHED
1:500

NOTES:
Dimensions to be checked on site before commencing work.
Any discrepancies shall be reported to the architect immediately.
Do not scale from these drawings except for planning purposes.
Use figured dimensions only.
Where applicable this drawing is to be read in conjunction with other consultants' drawings.
All drawings to be read in conjunction with specification and all other drawings including structural engineer and mechanical and electrical drawings / specification

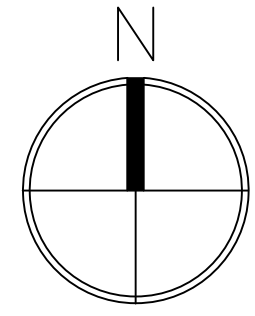

REV	DATE	AMENDMENT	DRAWN

hd architects
Helyer Davies Architects Ltd
1 The Old Flour Mill,
Emsworth, PO10 7BT
01243 370 715
www.hdarchitects.co.uk mail@hdarchitects.co.uk

PROJECT
CRETE HOUSE
DAPPERS LANE

DRAWING
SITE PLANS
PROPOSED

SCALE
1:100 @ A1

DATE SEPTEMBER 2021
DRAWN NW
DRAWING NUMBER 21182-02
REVISION E