


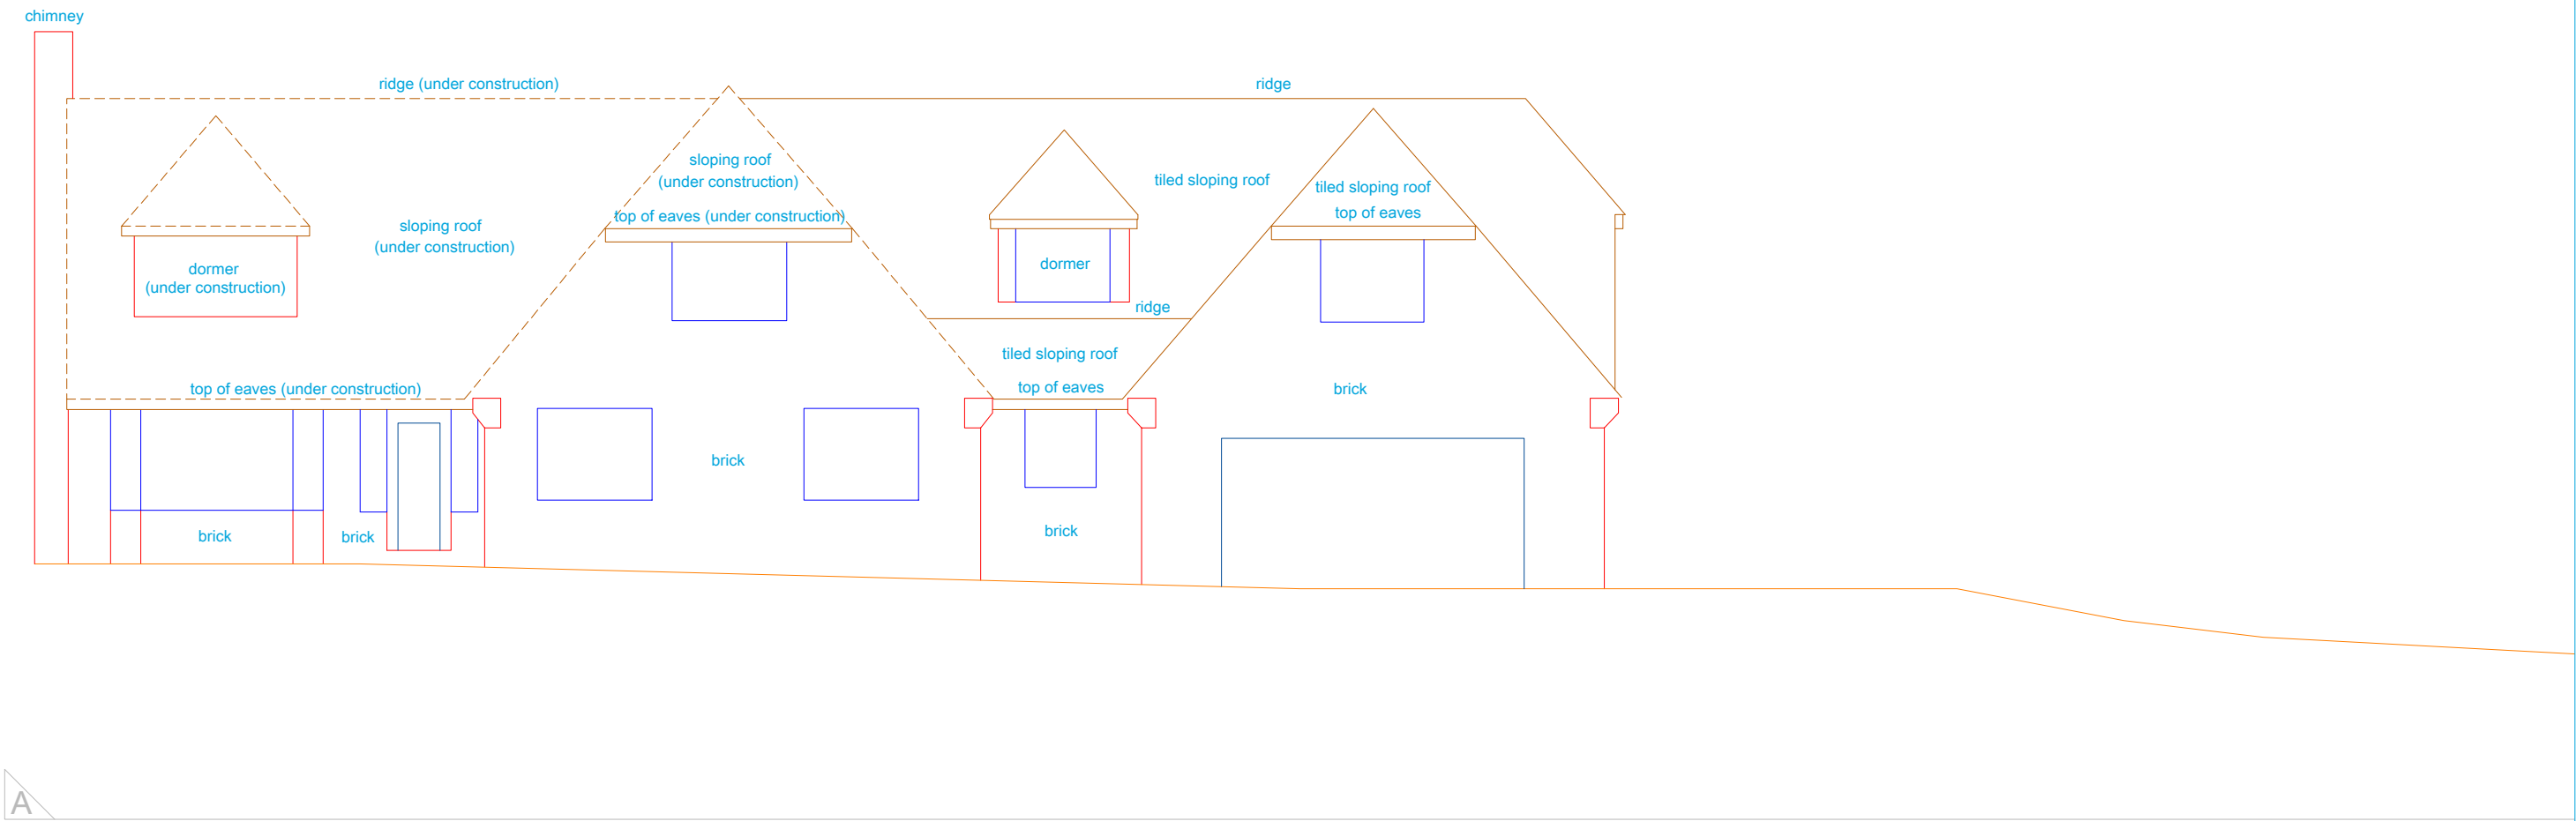


DATUM 0.00m

DATUM 0.00m



SCALE BAR

 Chartered Surveyors Copyright © 2017			Offington Land Surveys Ltd 29 Offington Drive Worthing West Sussex BN14 9PW Tel/fax 01903 267883		Job Ham Manor Golf Course (Land at the 9th Tee) Ham Manor Way
Plot Scale: 1:100	Sheet Size: A2 Landscape	Sheet: 1 of 3	Version: 1.0	Date: 07/08/2017	Drawing No. 15500817 Street Scene
STANDARD REFERENCE Datum Used <u>Newlyn</u> Survey translated to ODN & OSGB36(15) by non-scaled best fit to GNSS RTK of controls (GNSS accuracy +/- 50mm rmse). For elevation lines see drawing 15500817 Site Plan.			ABBREVIATIONS GL Ground Level		

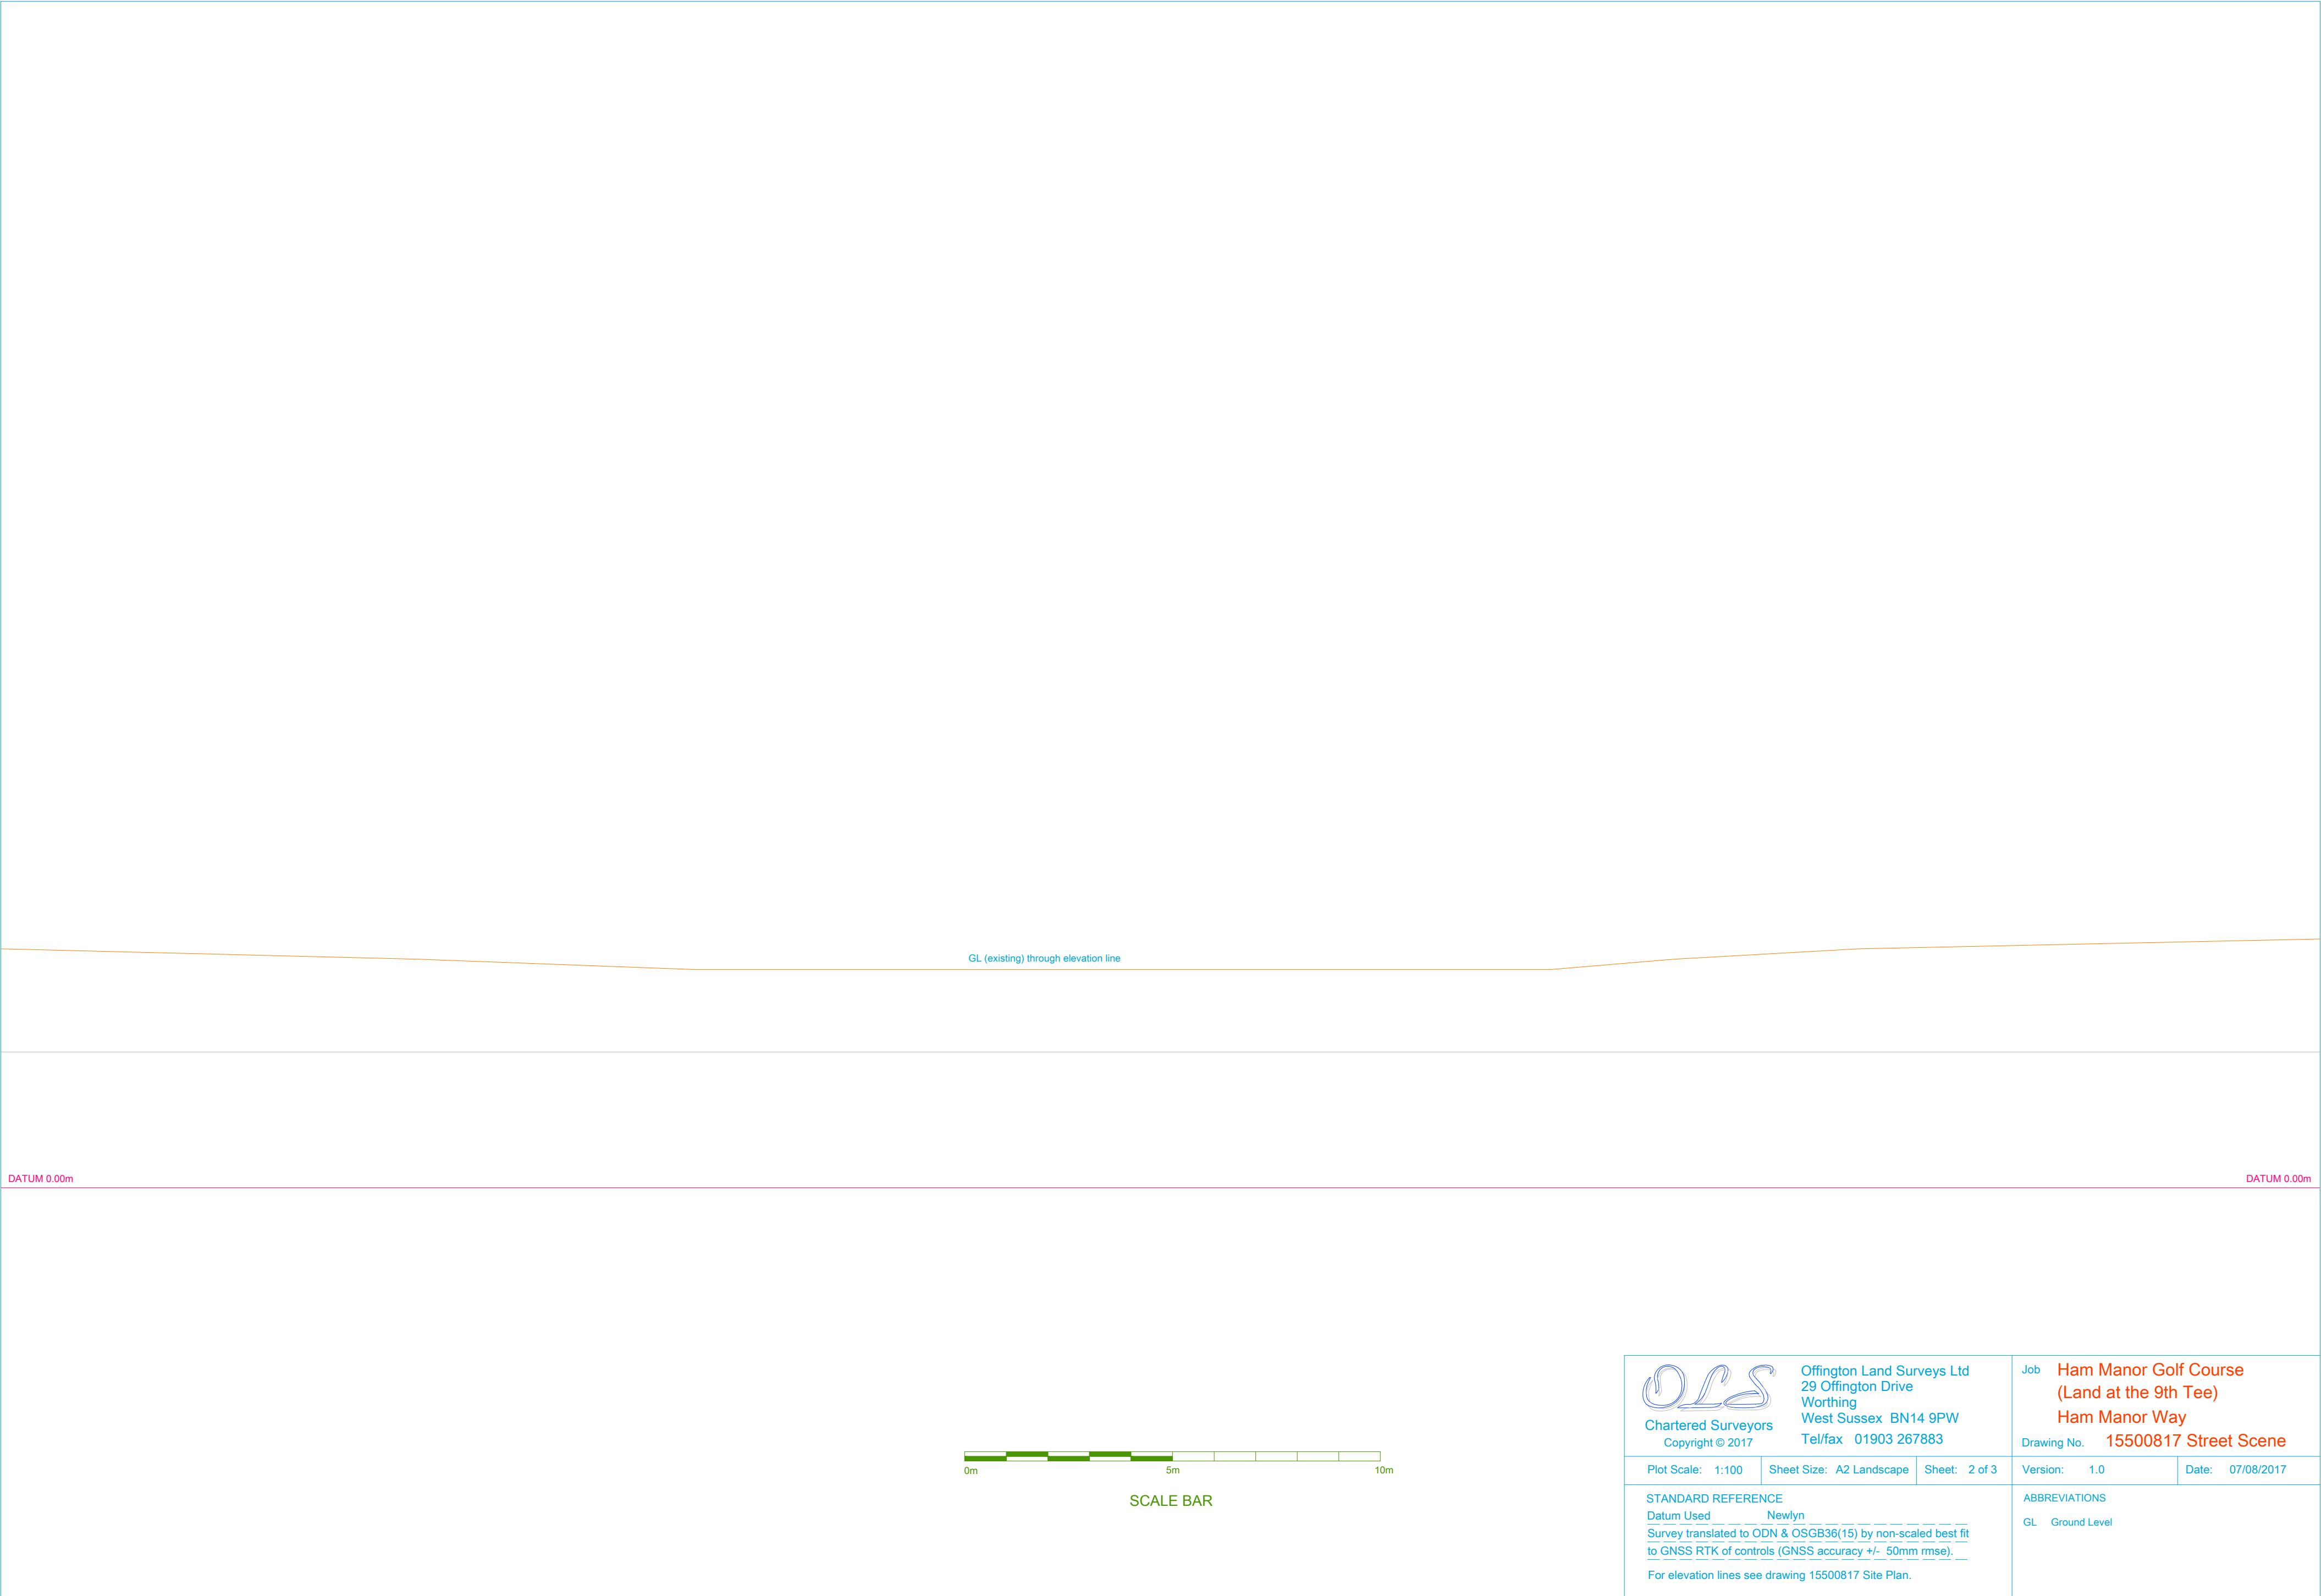

GL (existing) through elevation line



DATUM 0.00m

DATUM 0.00m



SCALE BAR

 Chartered Surveyors Copyright © 2017	Offington Land Surveys Ltd 29 Offington Drive Worthing West Sussex BN14 9PW Tel/fax 01903 267883		Job	Ham Manor Golf Course (Land at the 9th Tee) Ham Manor Way	
	Plot Scale: 1:100	Sheet Size: A2 Landscape	Sheet: 2 of 3	Drawing No.	15500817 Street Scene
STANDARD REFERENCE Datum Used Newlyn Survey translated to ODN & OSGB36(15) by non-scaled best fit to GNSS RTK of controls (GNSS accuracy +/- 50mm rmse). For elevation lines see drawing 15500817 Site Plan.			Version: 1.0	Date: 07/08/2017	ABBREVIATIONS GL Ground Level

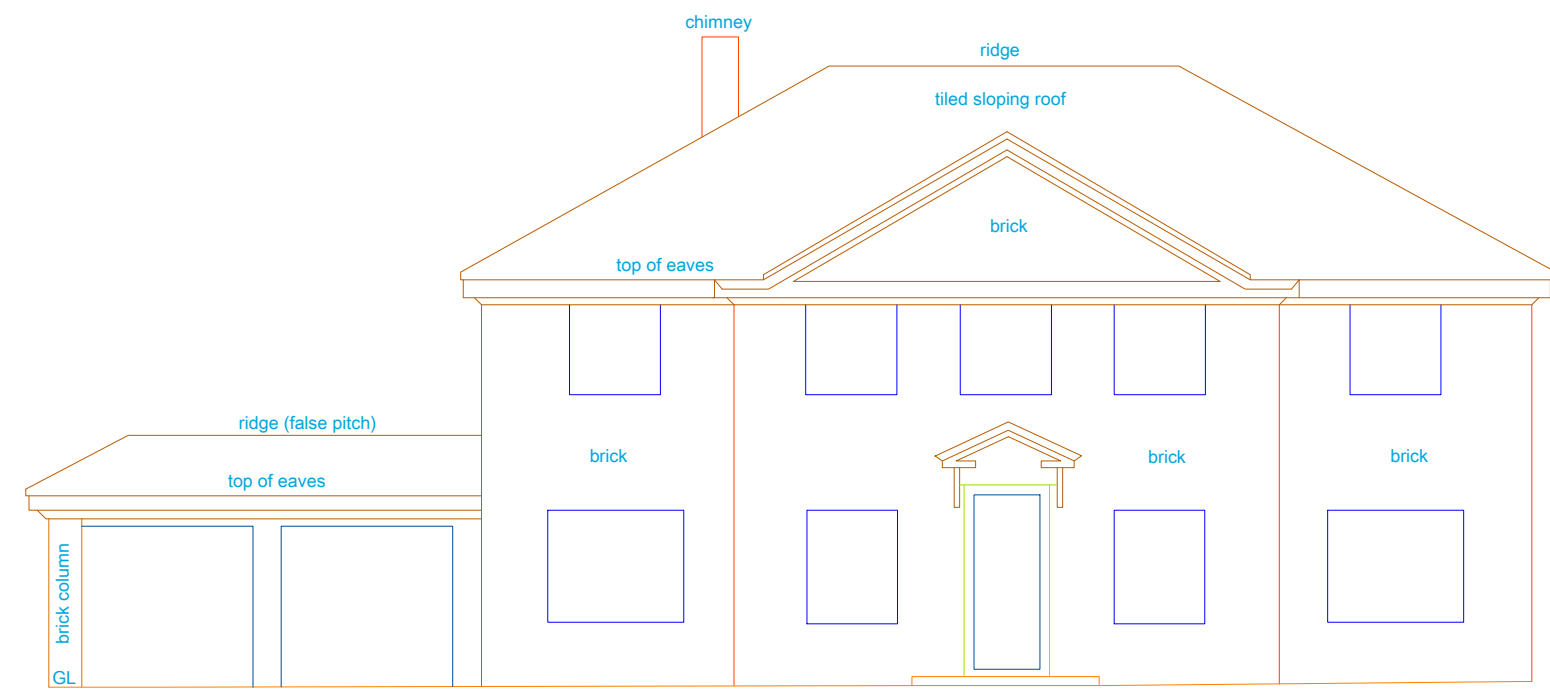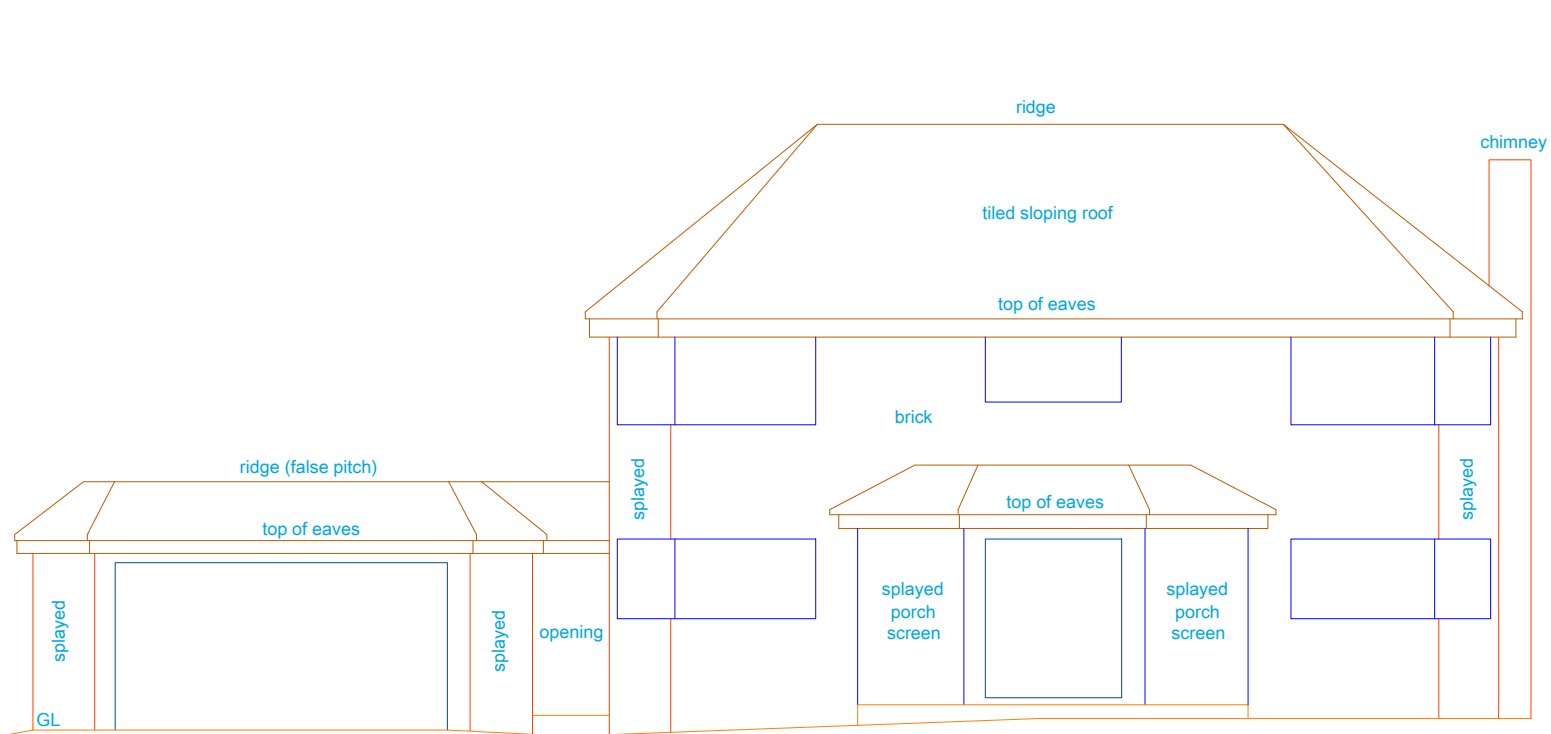

DATUM 0.00m

DATUM 0.00m



SCALE BAR

 Chartered Surveyors Copyright © 2017	Offington Land Surveys Ltd 29 Offington Drive Worthing West Sussex BN14 9PW Tel/fax 01903 267883		Job Ham Manor Golf Course (Land at the 9th Tee) Ham Manor Way	
	Plot Scale: 1:100	Sheet Size: A2 Landscape	Sheet: 3 of 3	Drawing No. 15500817 Street Scene
STANDARD REFERENCE Datum Used <u>Newlyn</u> Survey translated to ODN & OSGB36(15) by non-scaled best fit to GNSS RTK of controls (GNSS accuracy +/- 50mm rmse). For elevation lines see drawing 15500817 Site Plan.				ABBREVIATIONS GL Ground Level