




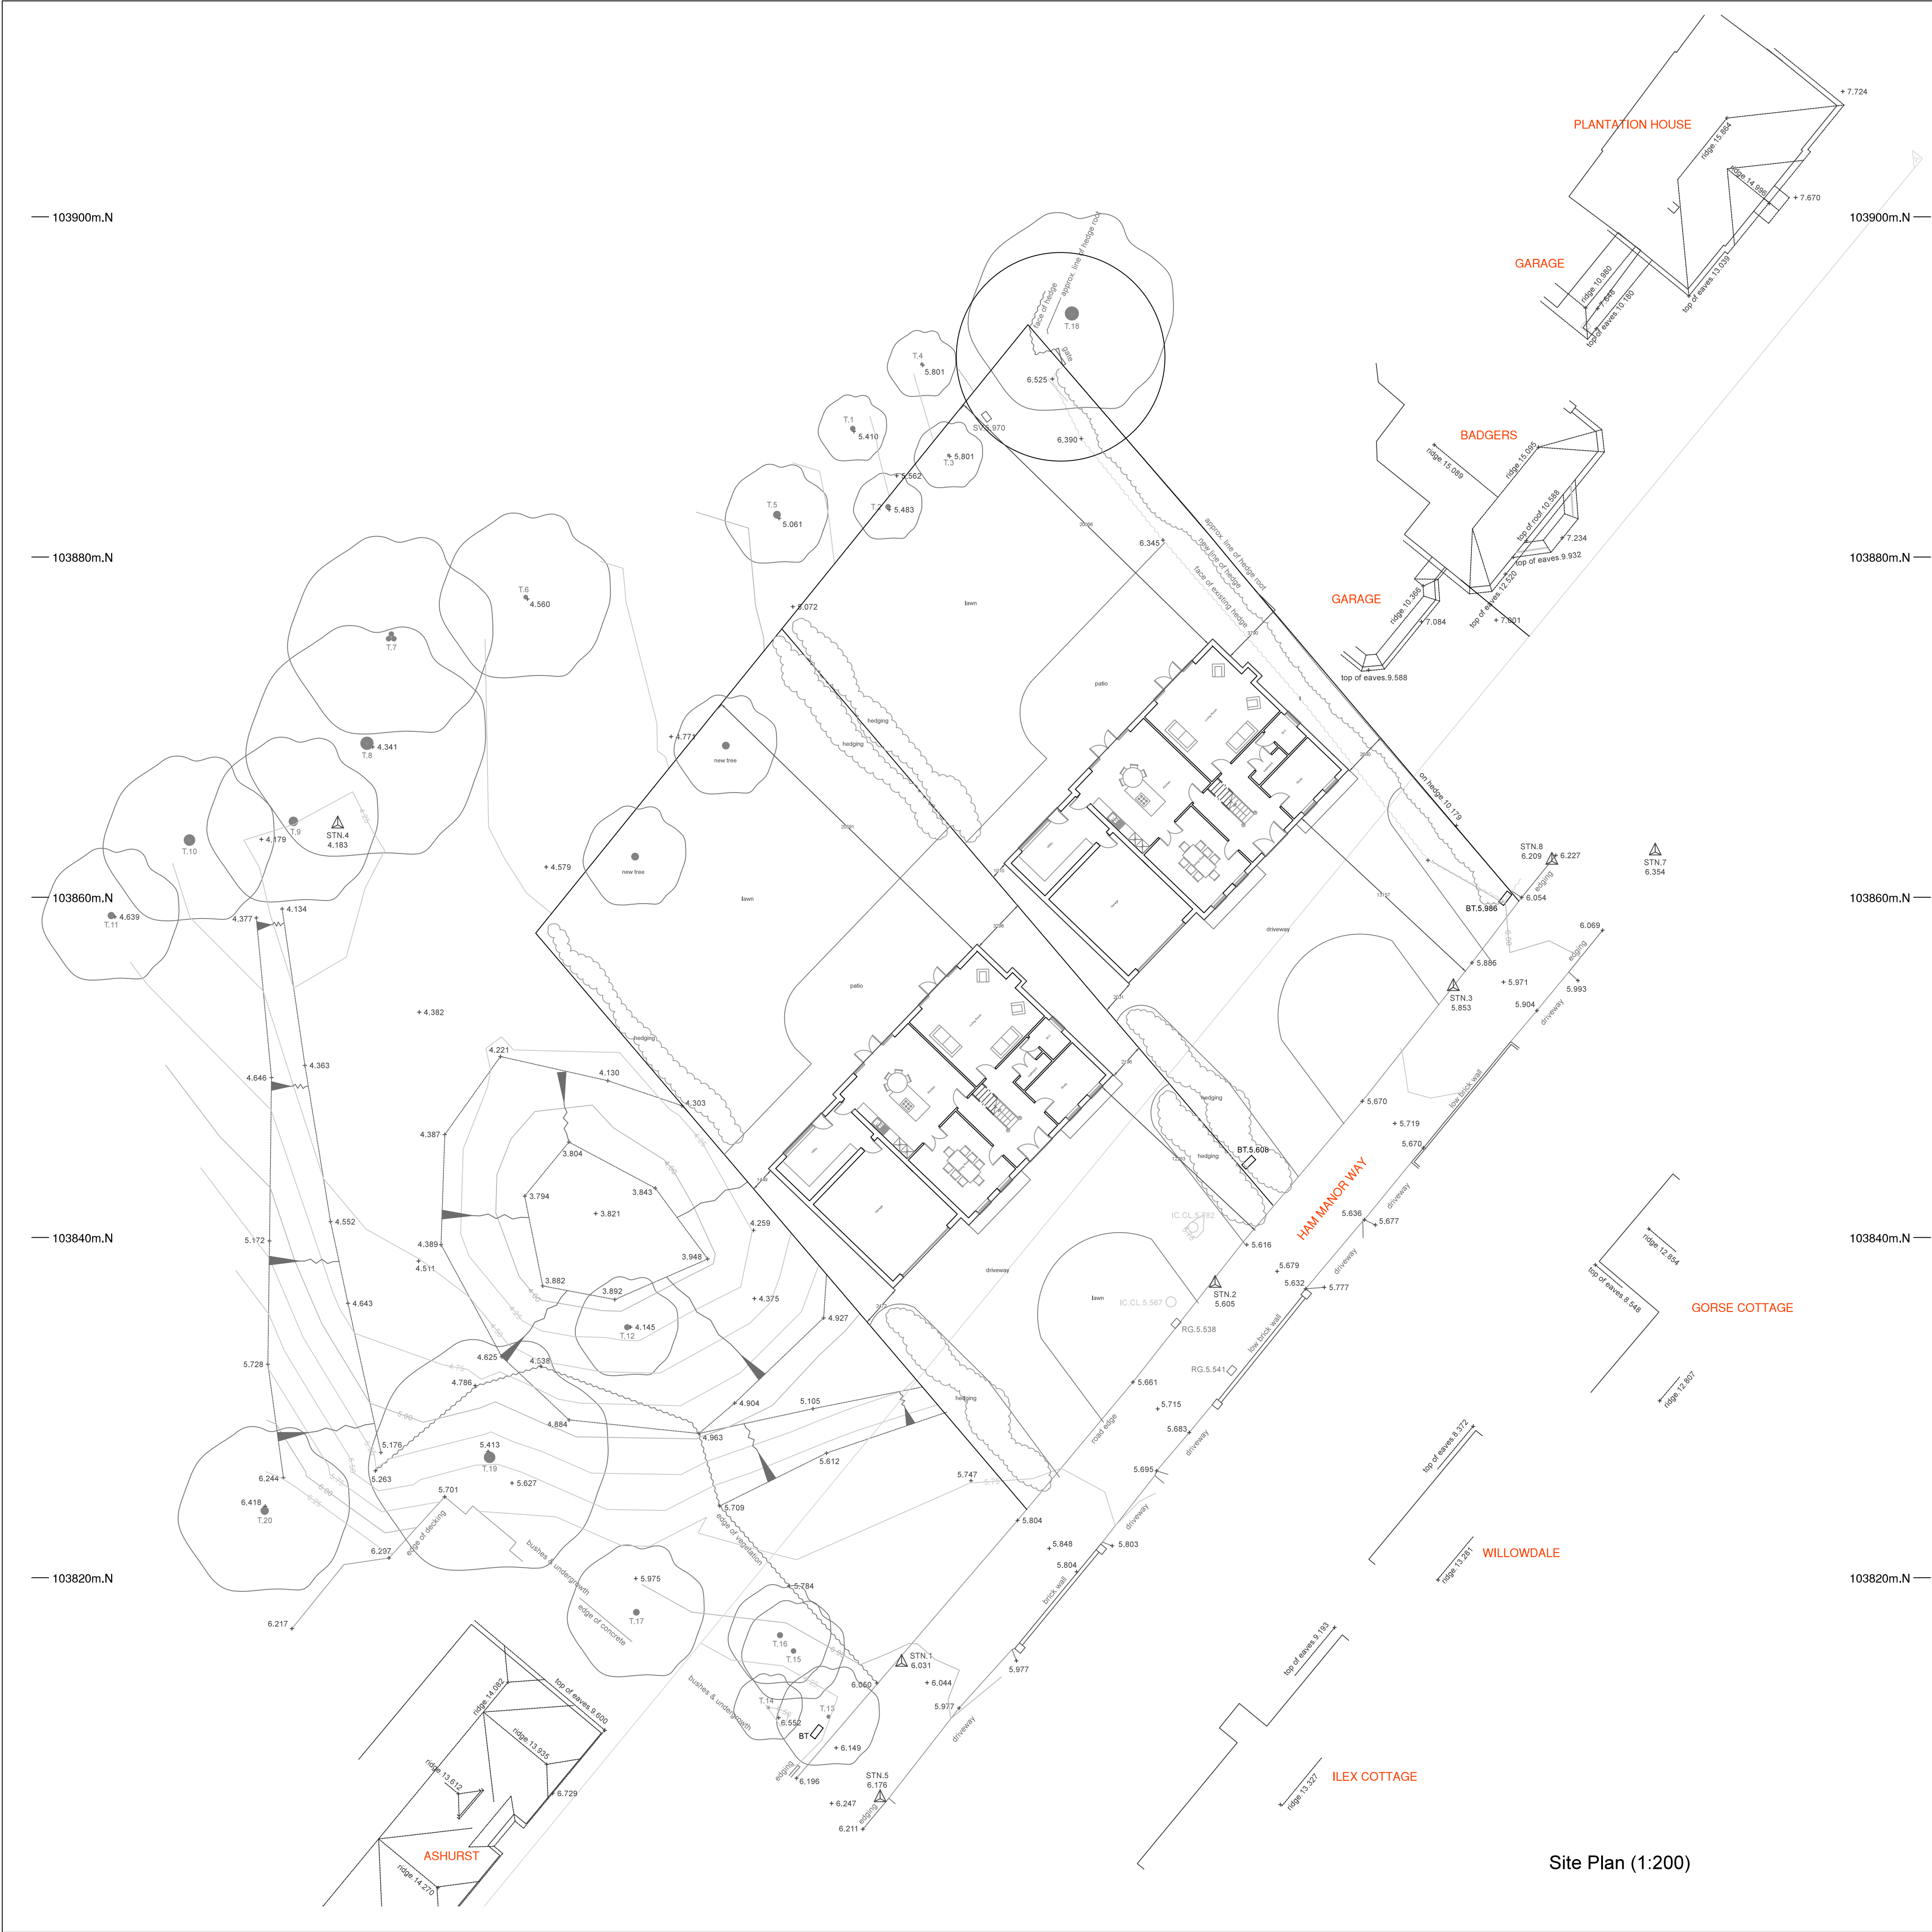

Site Plan (1:200)

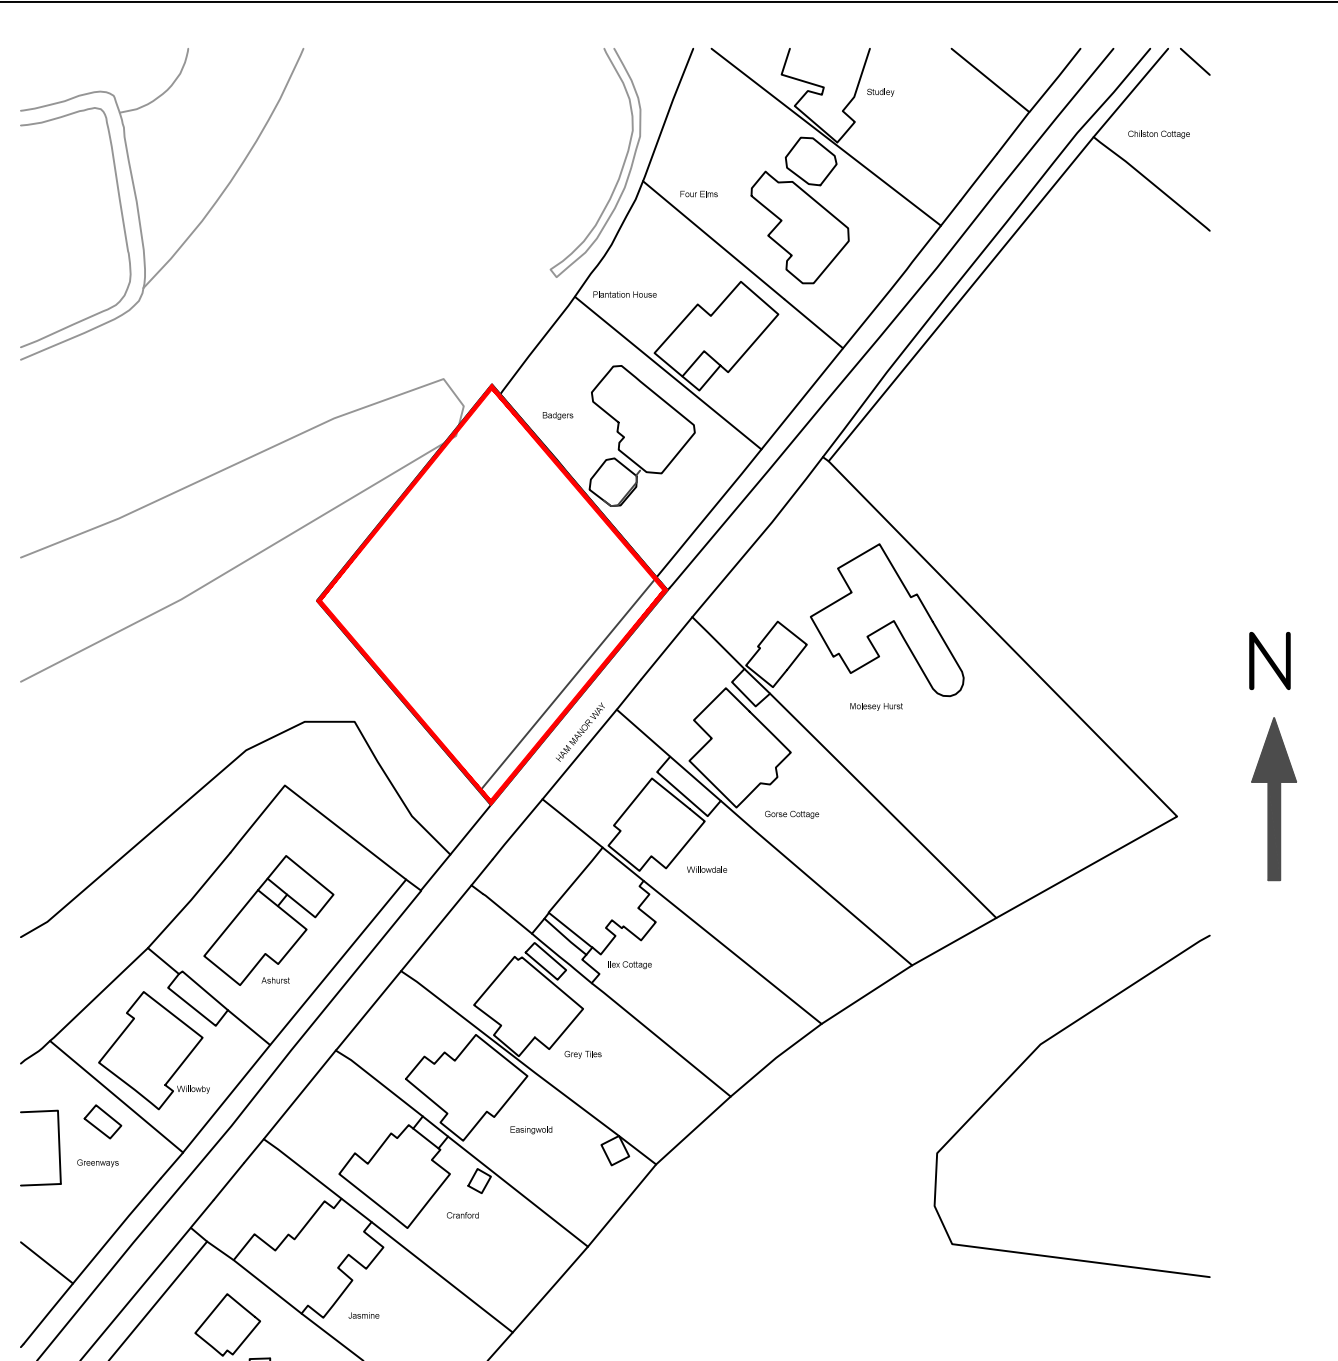

Site Location Plan (1:1250)

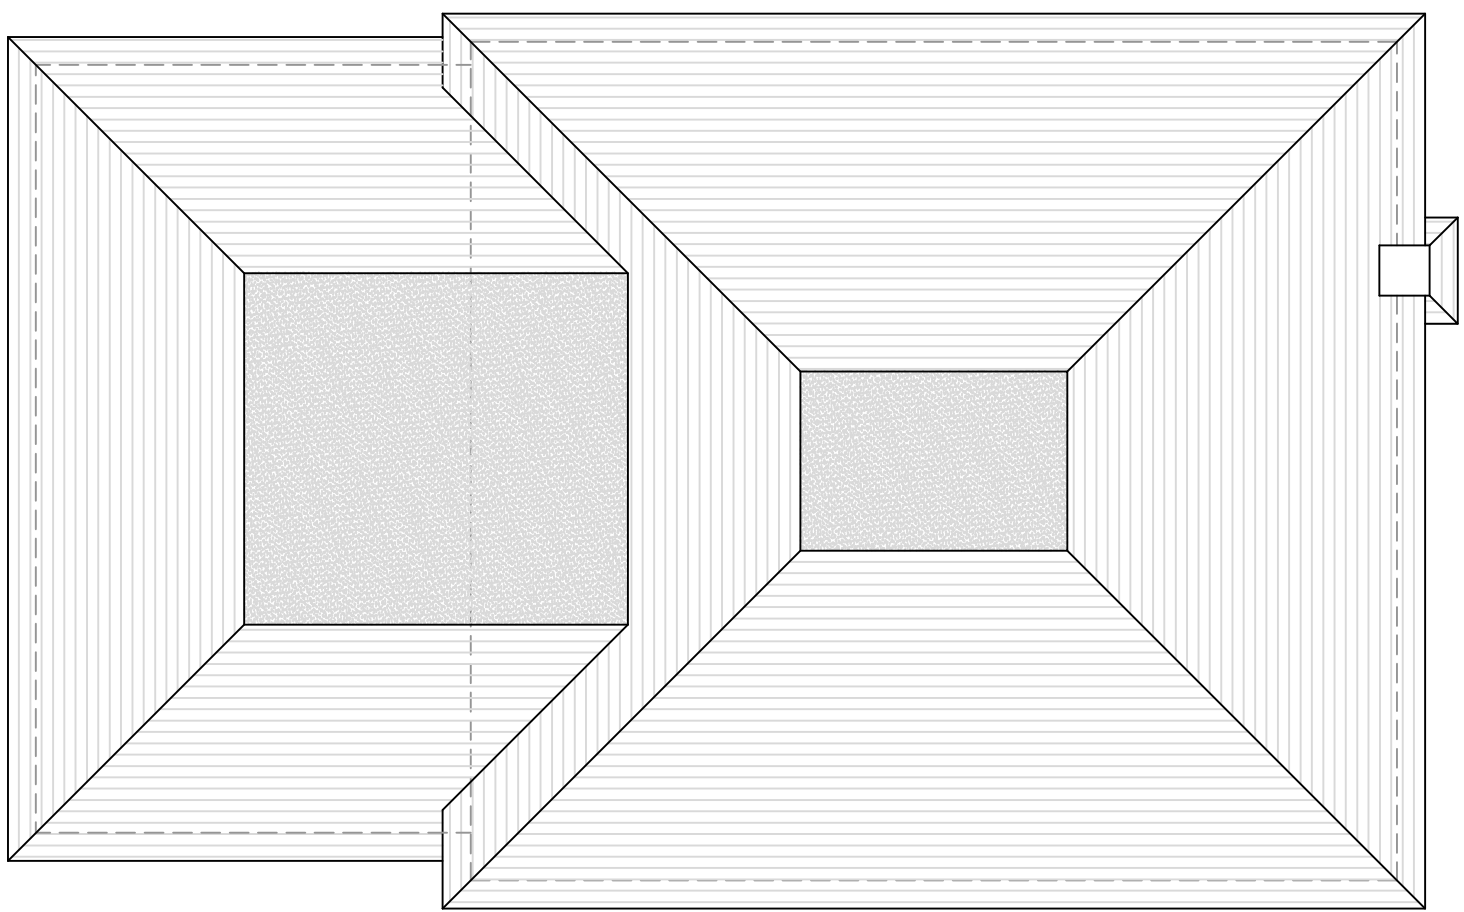

Roof Plan (1:100)



Site Block Plan (1:500)

Revisions		
Rev	Description	By
a	Additional Information	LW
All dimensions to be checked on site prior to commencement of work, except for planning purposes. This drawing is the copyright of Inspired Design Studio Ltd. and may not be copied, altered or reproduced in any way without written authority.		
Client: Richard B Smith		
Project Address: Land at the 9th Tee Ham Manor Way Angmering		
Drawing Title: Site Plan, Roof Plan, Site Location Plan and Site Block Plan		
Drawing Number: 1131.02.a		
Scale: As stated printed @ A1		
Date: 25/08/2017		