



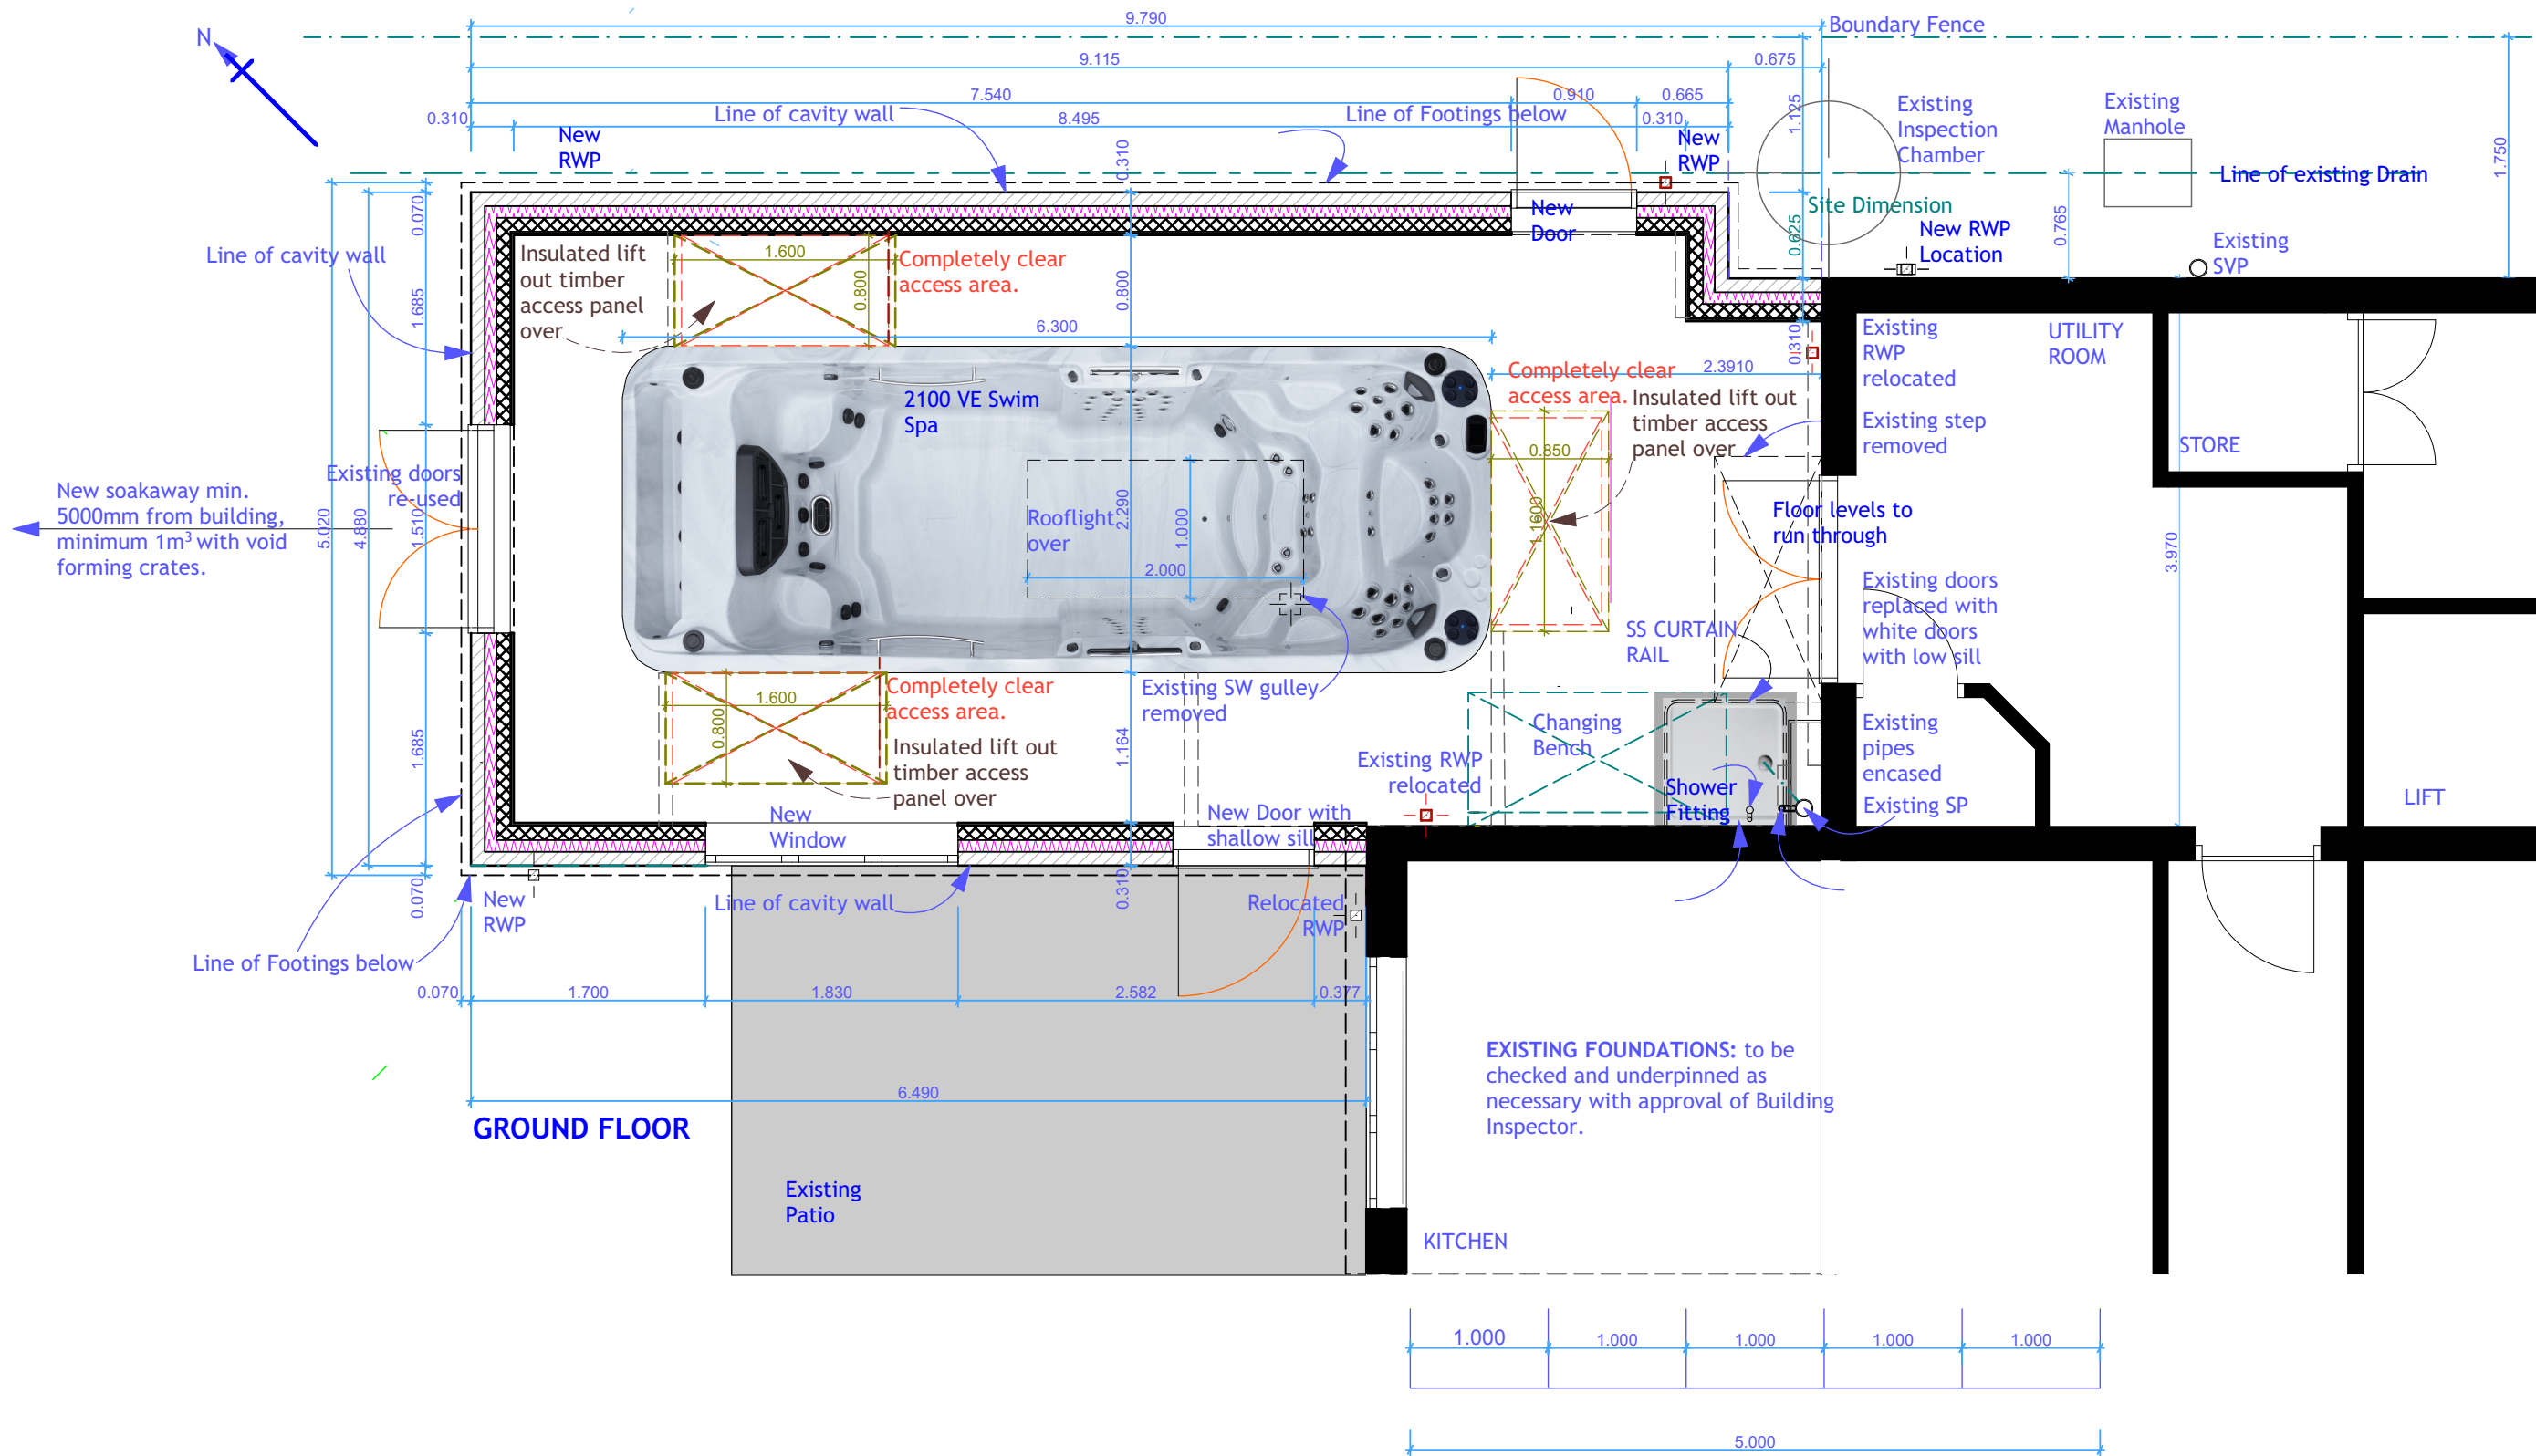

Revisions 1: Scale Bar Added. 25.08.21

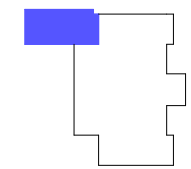

Customer: Mrs A Marshall deputy for Mr R Terry Arlington, The Thatchway, Angmering, West Sussex BN16 4HJ			
Drawing Title	Date	Drawn	Revision
Ground Floor Plan	07.07.2021	J.H.	1
By: Kingdom Spas & Hot Tubs Ltd.			