


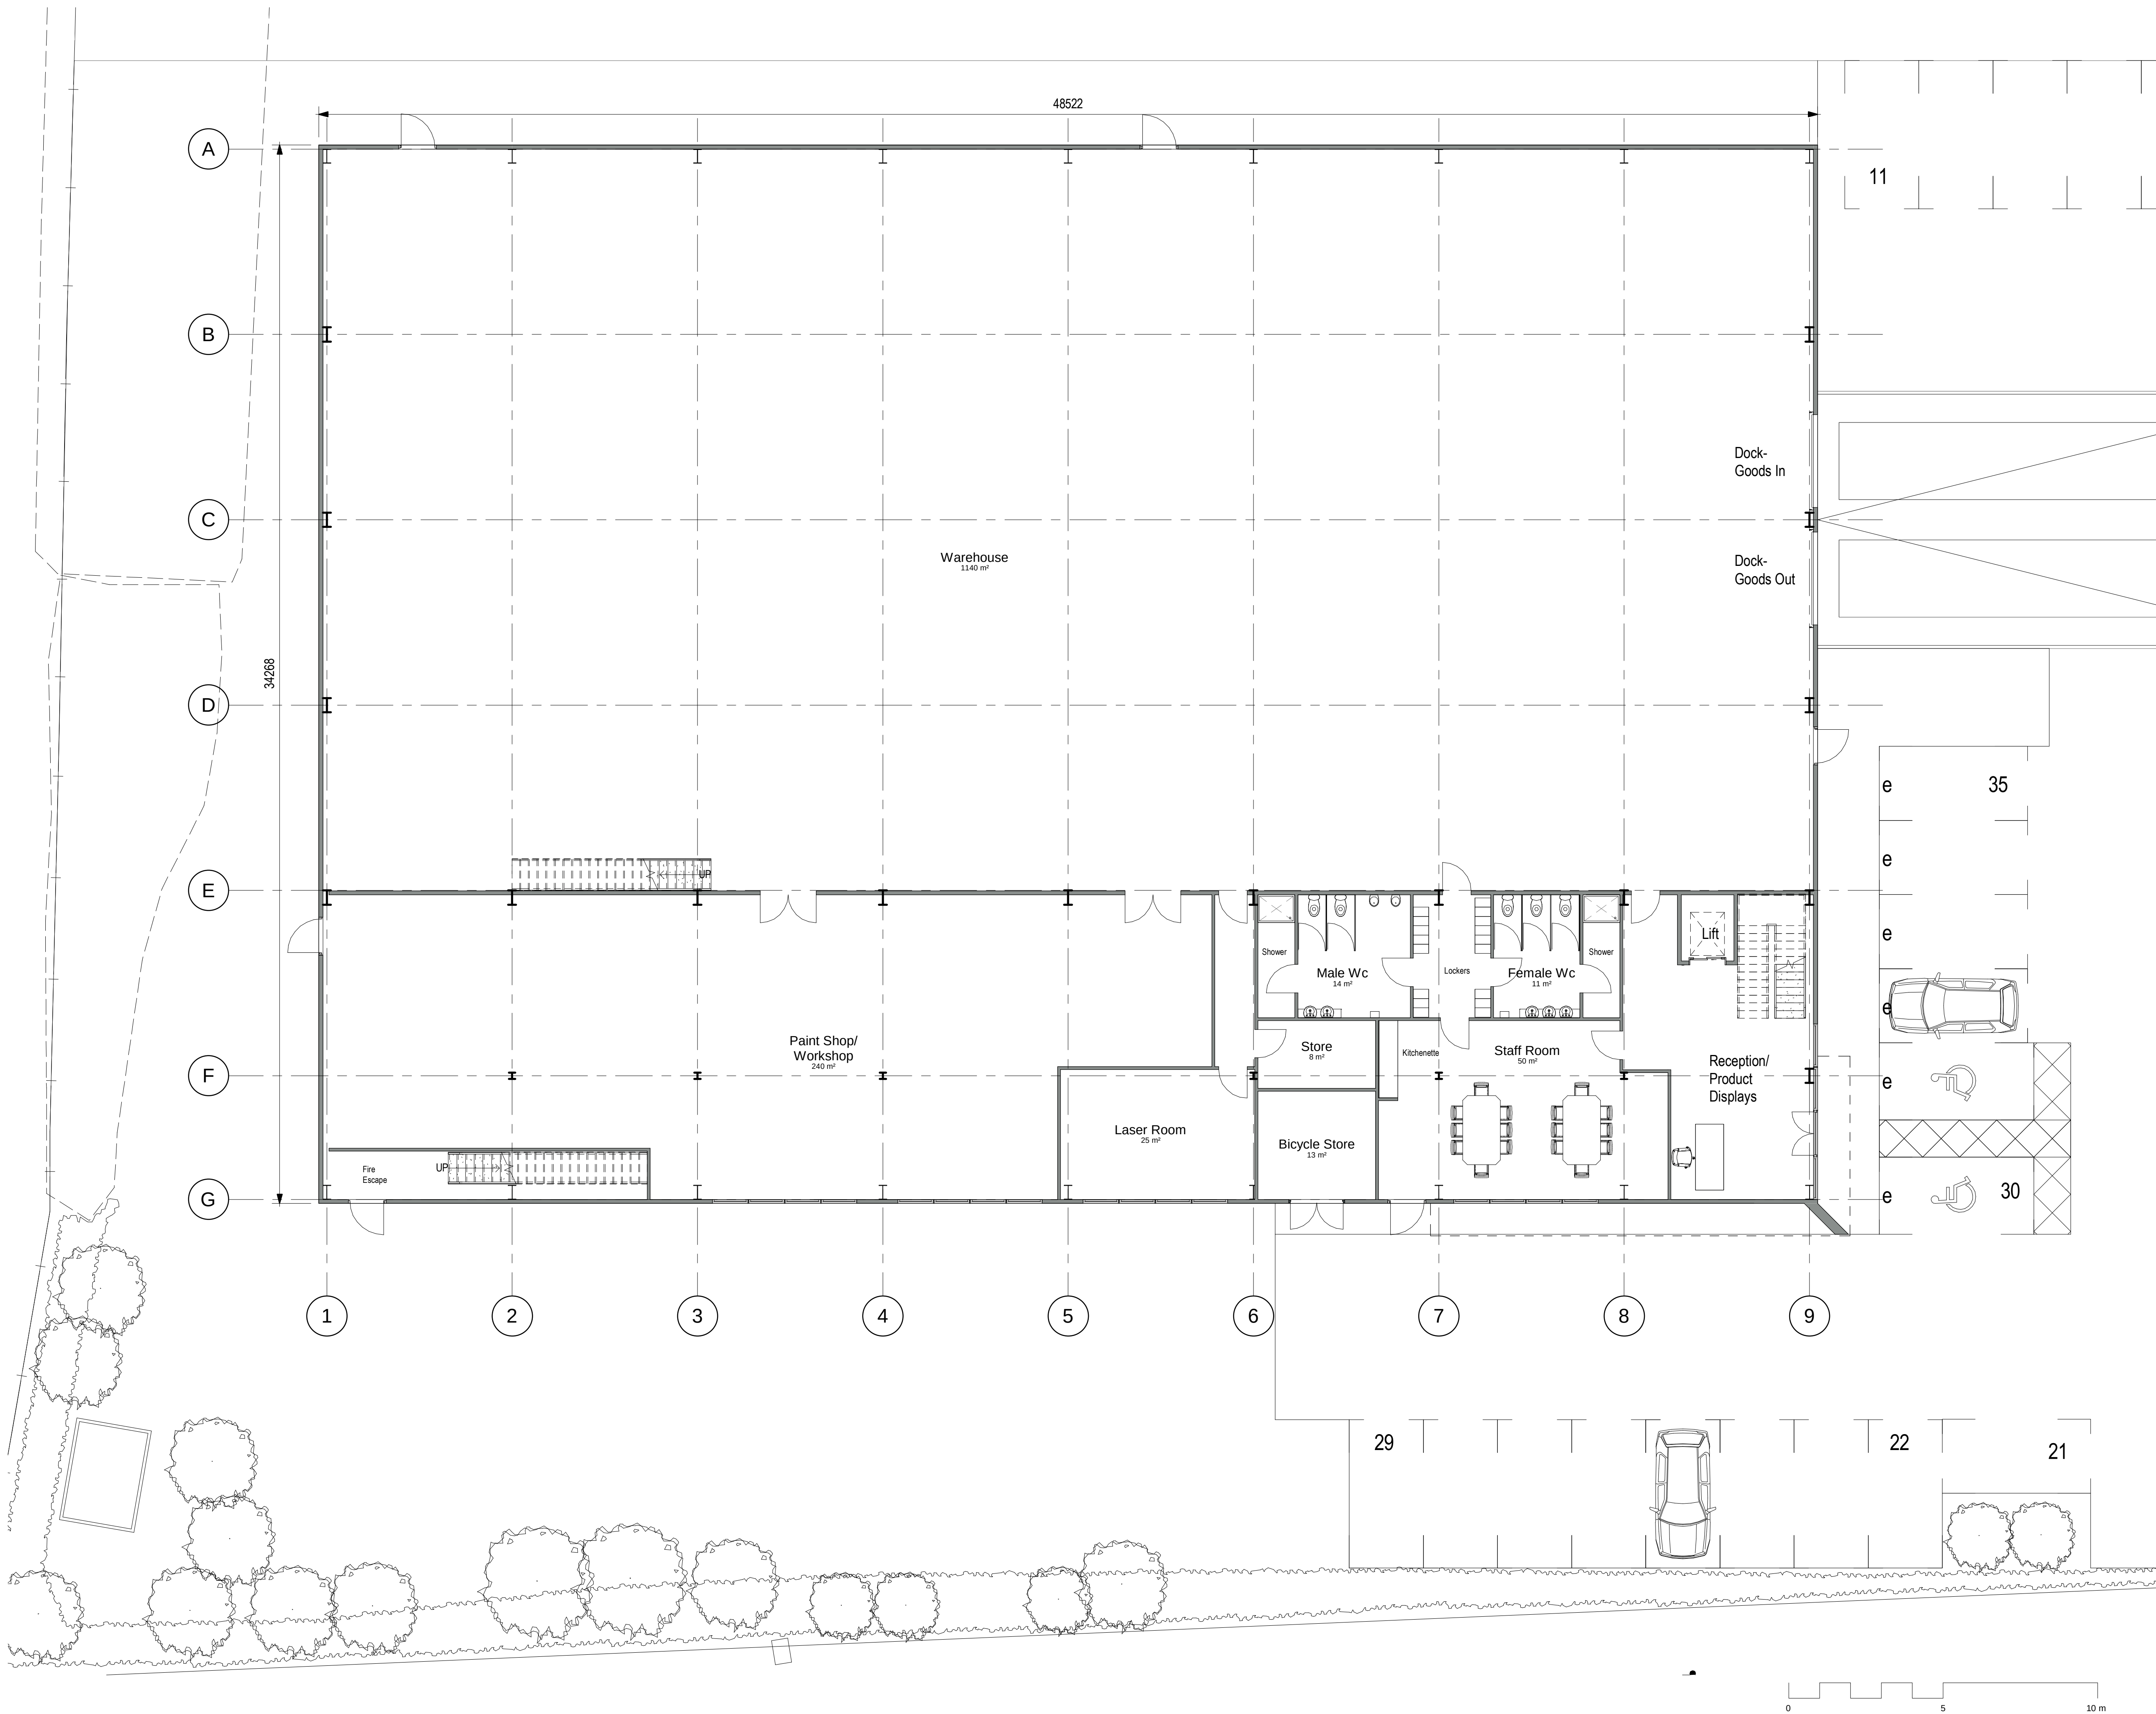

notes

1. This drawing is the copyright of vision architects limited
2. DO NOT copy, alter or reproduce in anyway or pass on to a third party without written authority
3. DO NOT scale these drawings - dimensions to be checked on site prior to commencing any work
4. READ in conjunction with other consultant documents & drawings regarding this project
5. DISCREPANCIES should be reported in writing to the project architect or engineer immediately

© copyright reserved

A Planning Issue
P1 Preliminary Issue
rev description

20/9/2020 AUC dp
20/9/2020 AUC dp
date by ch

scale @ A1: 1 : 100

date: Nov 2019

drawn: AUC

checked: dp

client: Tributes

project: Plot A
The Vinery, Arundel Road
Poleing, BN18 9PY

drawing: Proposed Ground Floor Plan

status: PLANNING APPLICATION

wessex house upper market street eastleigh hampshire SO50 9FD
01794 830660 enquiries@vision-architects.co.uk

vision
architects

project - originator - zone - level - type - role - number rev
19011 - VA - 19011-A-PL-003 A