
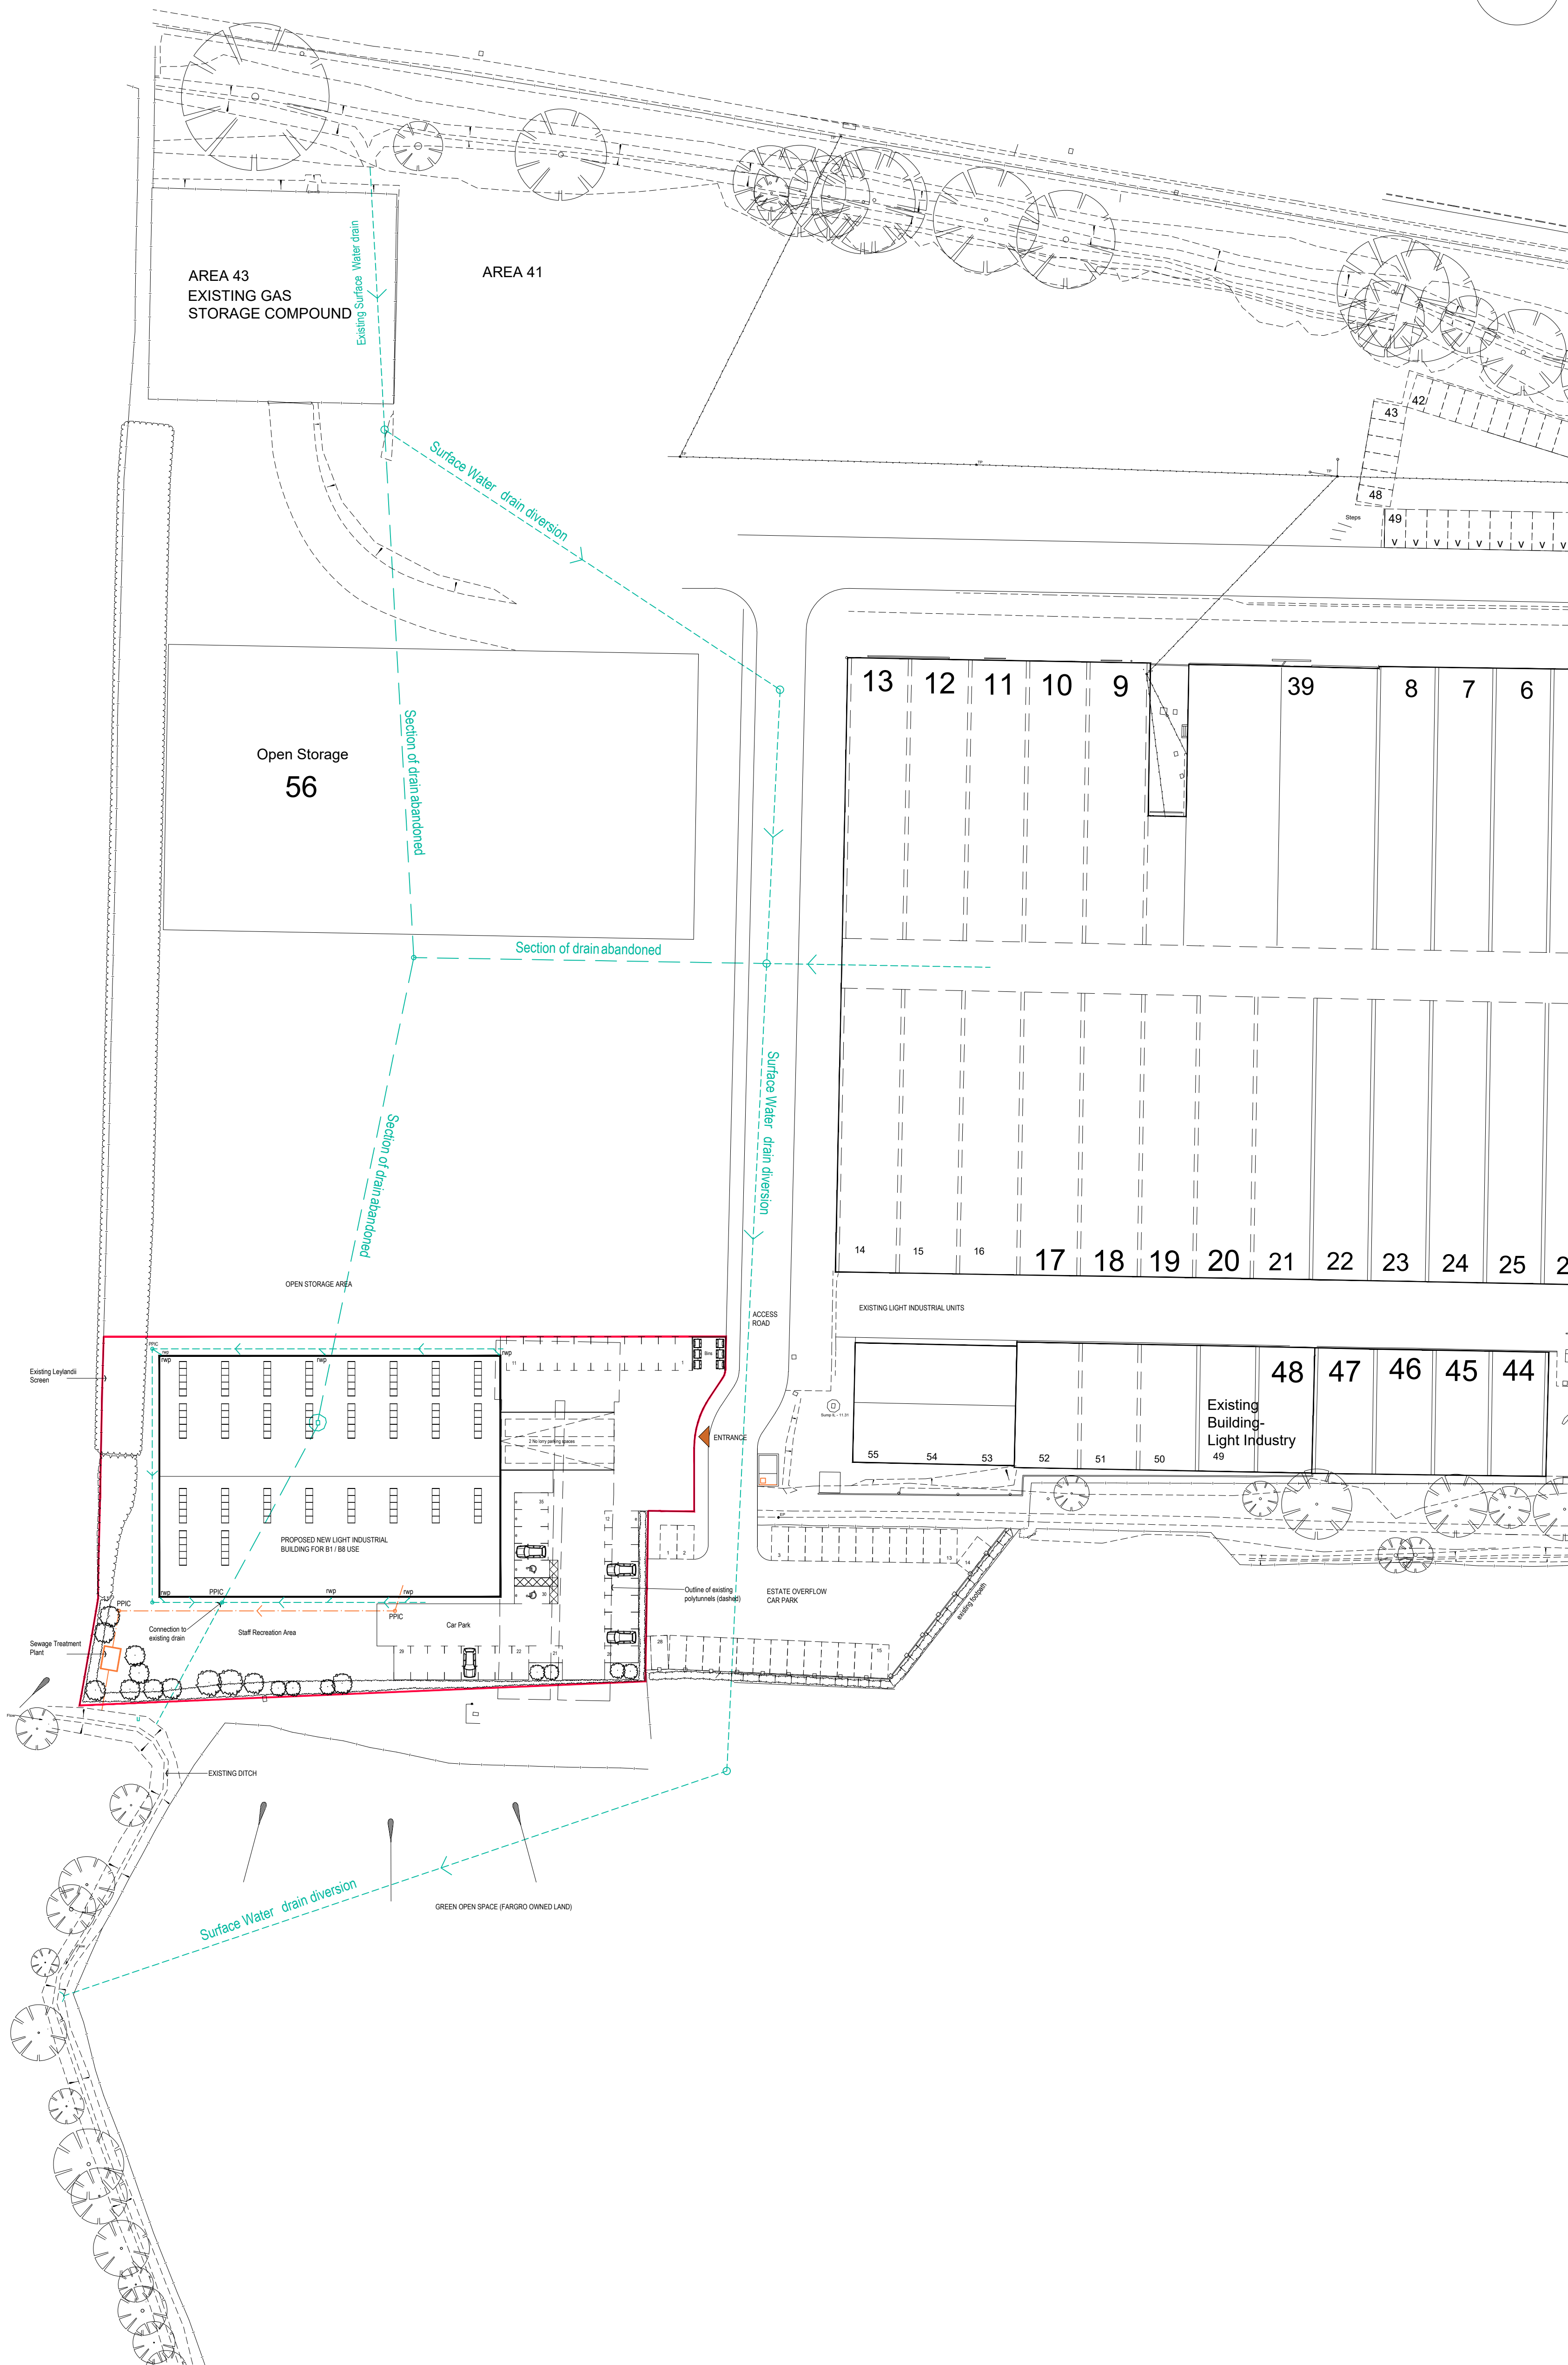


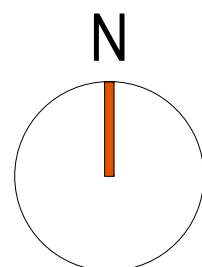

0 20m

notes

© Copyright Reserved

1. This drawing is the copyright of vision architects limited

2. DO NOT copy, alter or reproduced in any way or pass to a third party without written authority

3. DO NOT scale these drawings - dimensions to be checked on site prior to commencing any work

4. READ in conjunction with other Consultants documentation & drawings regarding this project

5. DISCREPANCIES should be reported in writing to the project architect or engineer immediately

MODEL FILE REFERENCE- 19011-A-P-PL

A	Planning Issue	2019.12.06	AJC	dp
P1	Preliminary Issue	2019.12.04	AJC	dp
rev.	description	date	by	ch

scale:	1:500 @ A1	client:	Tributes
date:	November 2019	project:	Plot A, The Vinery, Arundel Road, Poling. BN18 9PY.
drawn:	AJC	drawing:	Proposed Drainage Layout
checked:	dp	status:	PLANNING APPLICATION

wessex house upper market street eastleigh hampshire SO50 9FD
t: 01794 830660 e: enquiries@vision-architects.org.uk

vision
architects

drawing No: 19011-A-PL-007 revision: A