




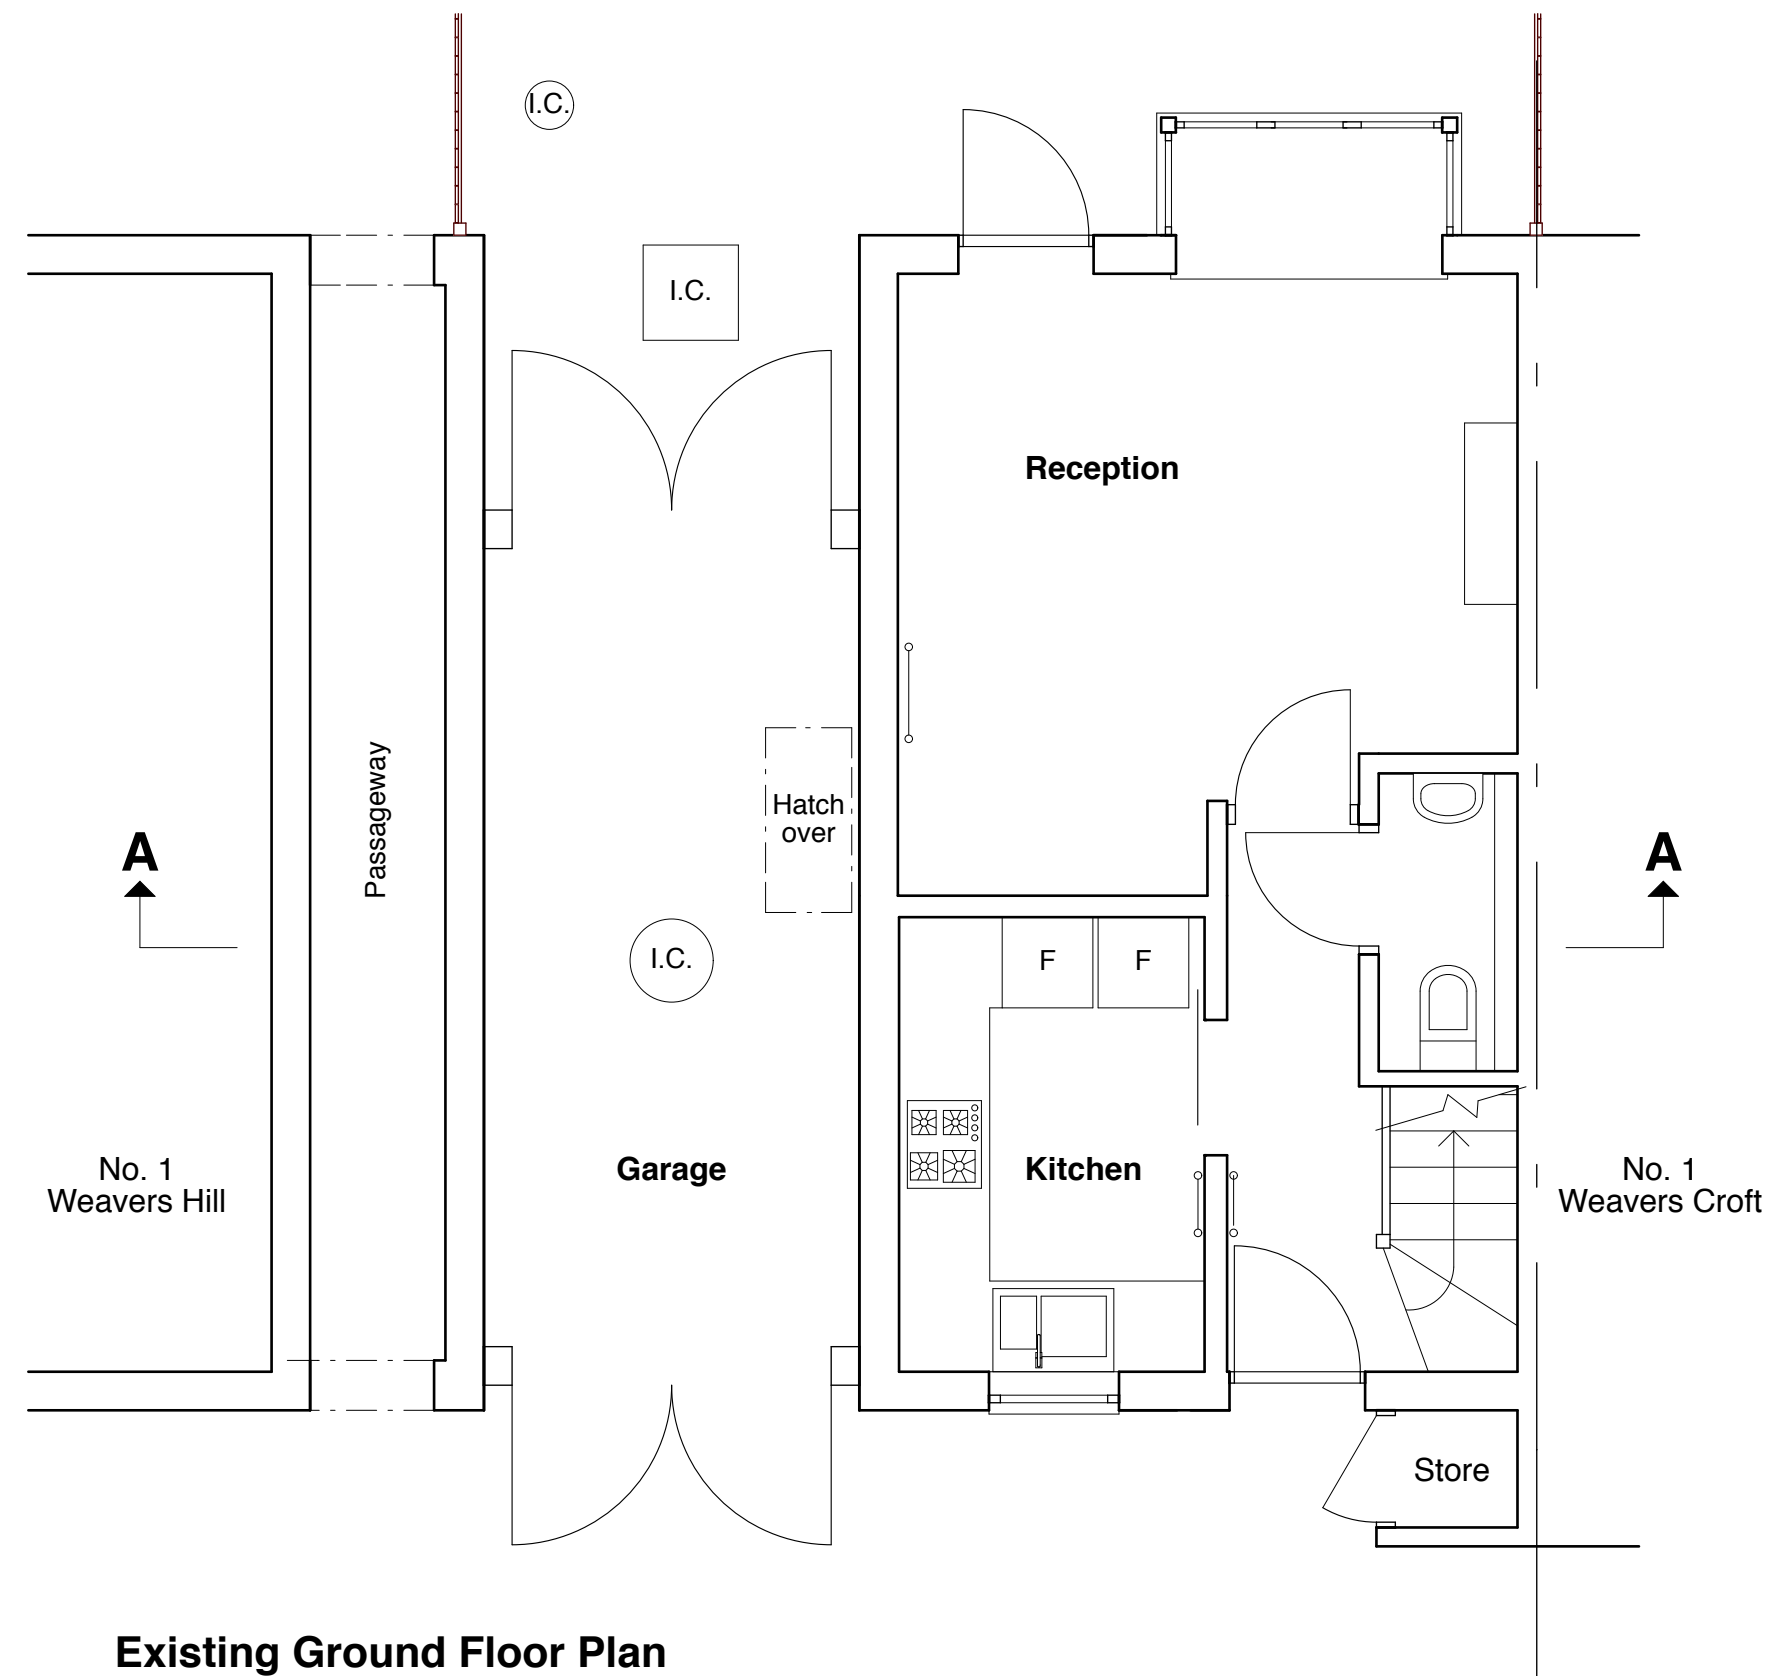

Existing Ground Floor Plan
Scale: 1:50

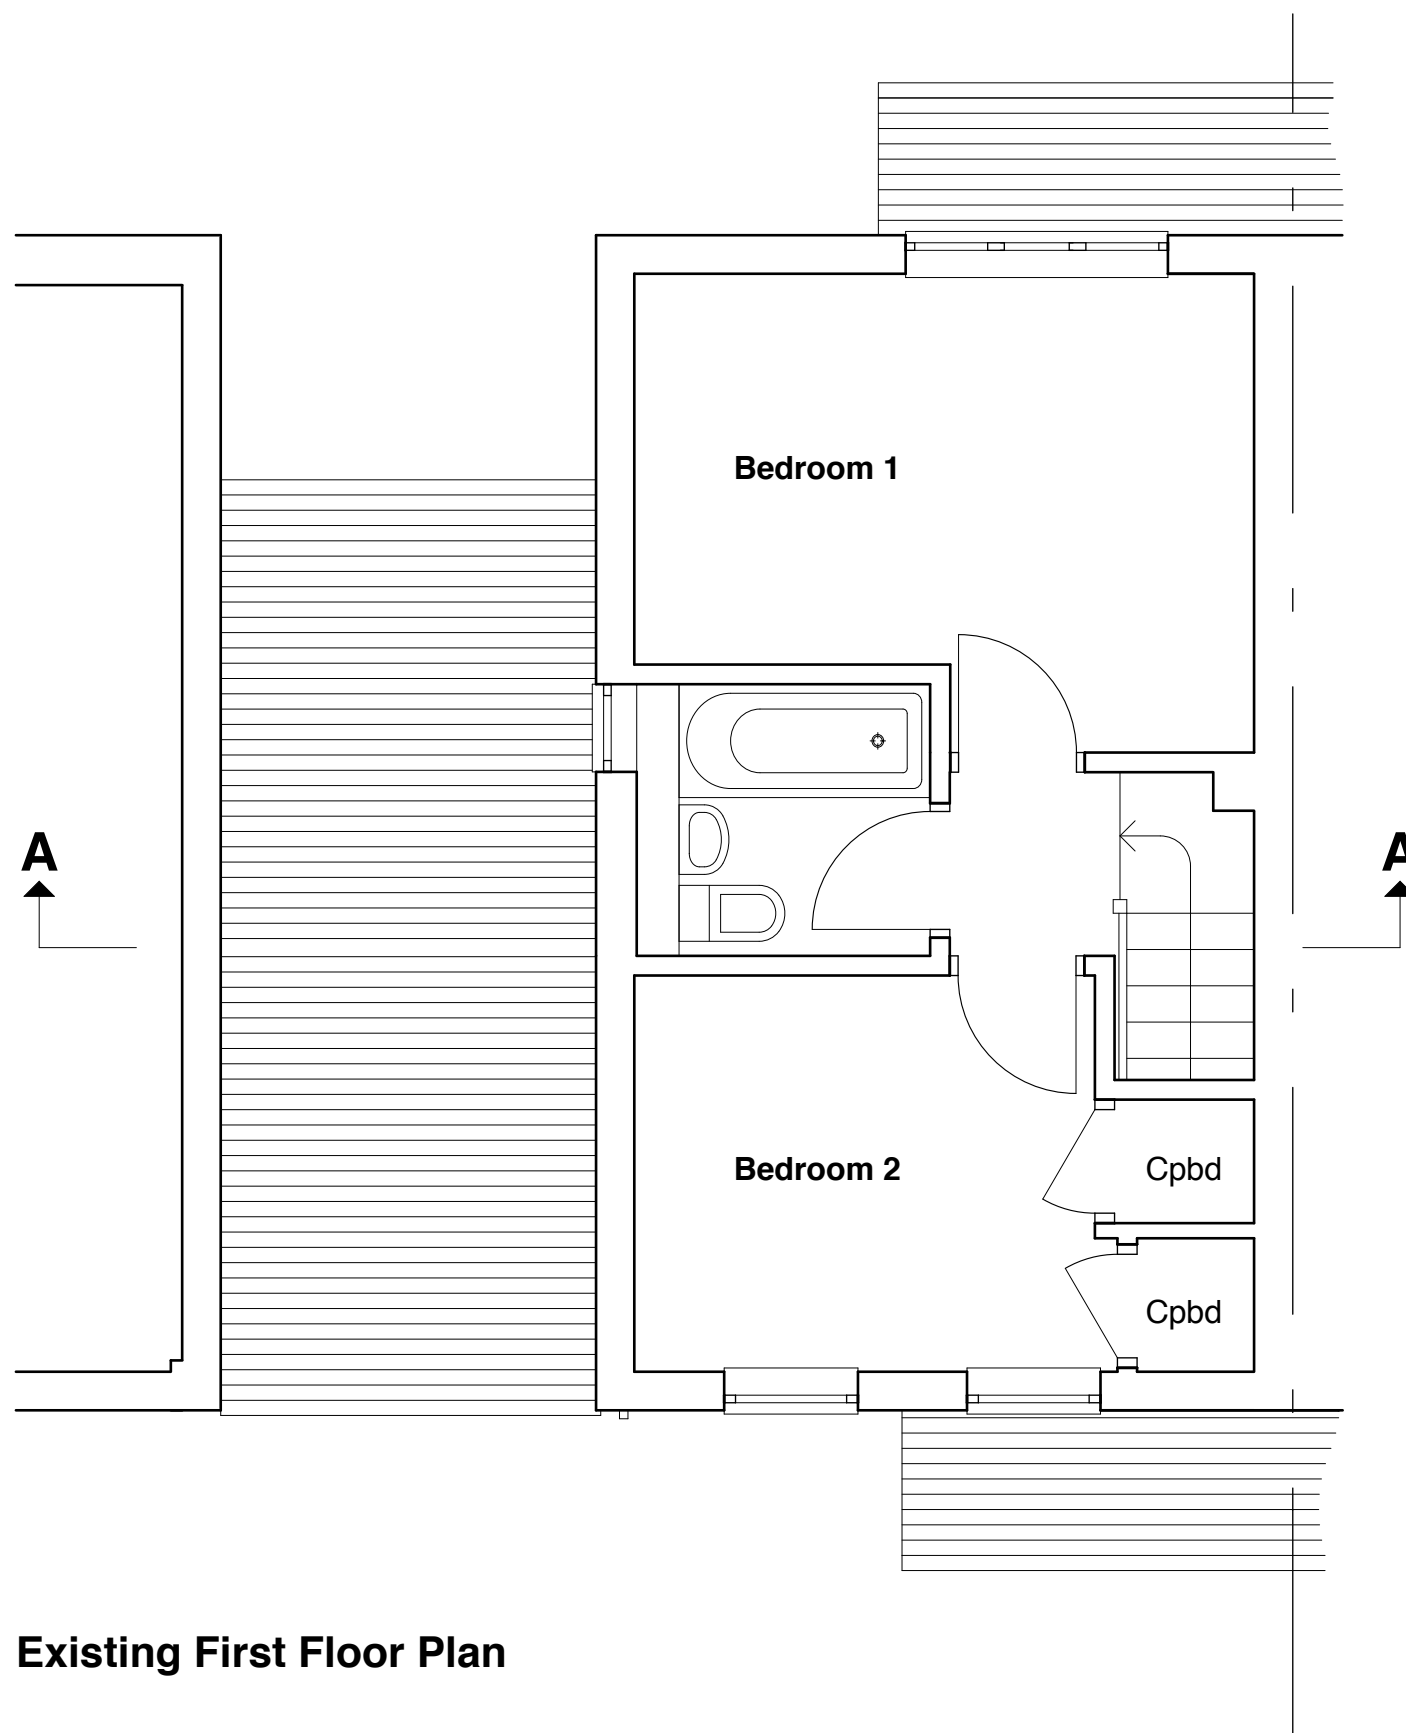


Existing First Floor Plan

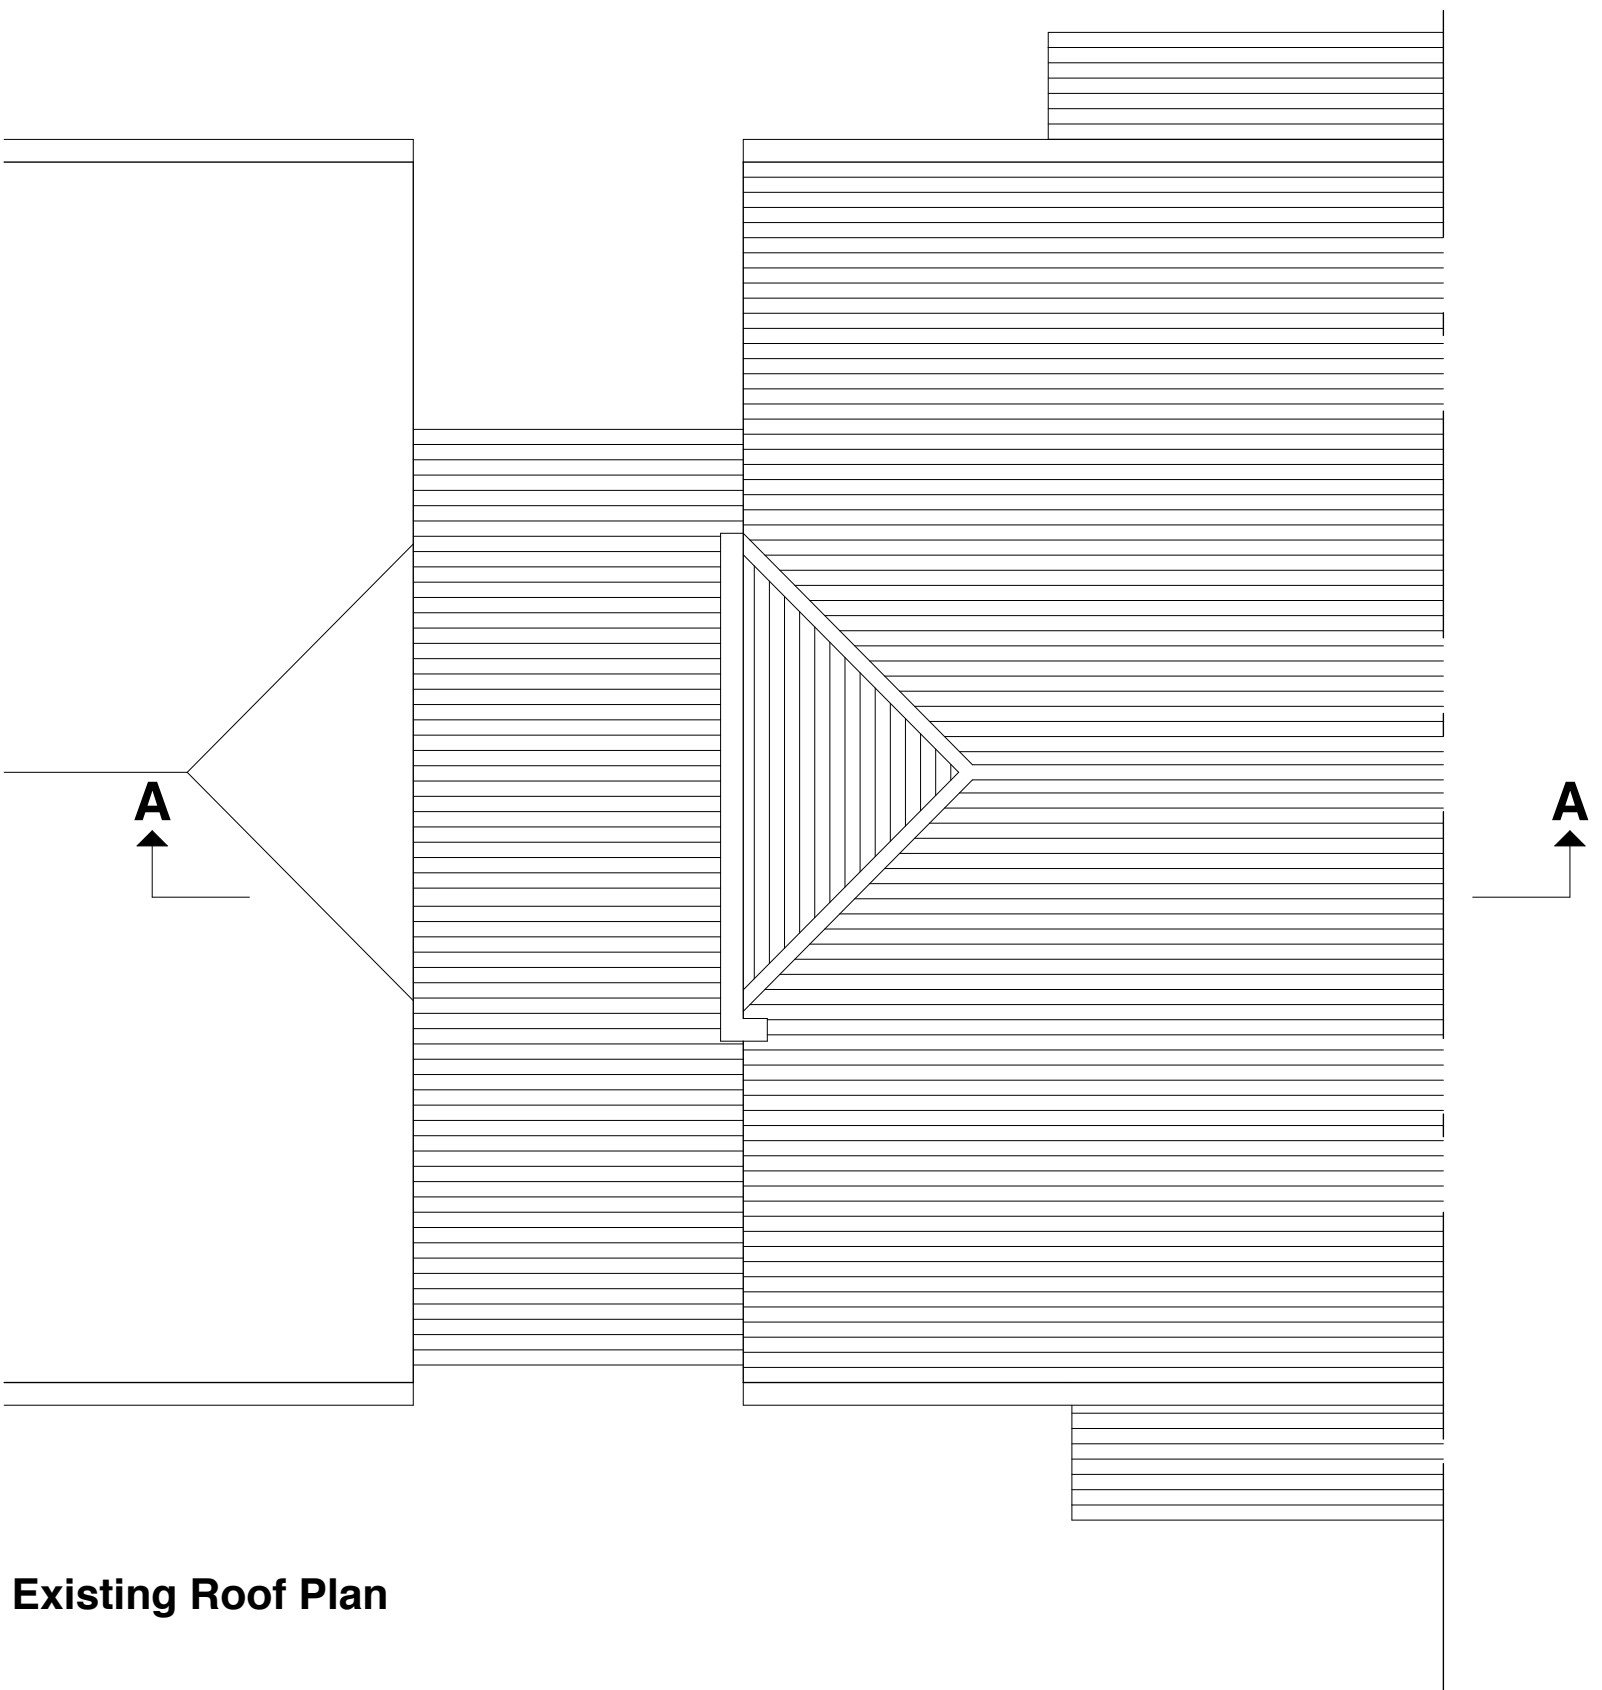


Existing Roof Plan




Existing Front Elevation
Scale: 1:100

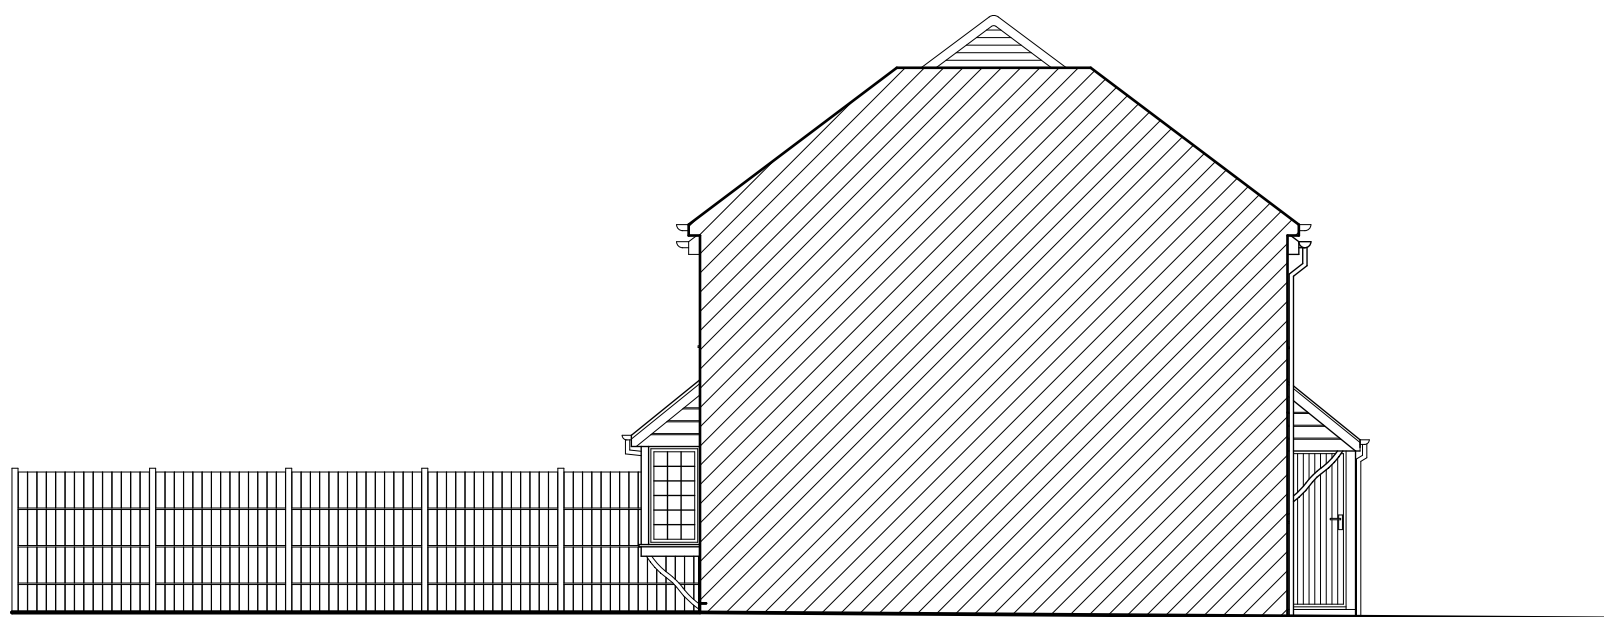

Existing Side Elevation

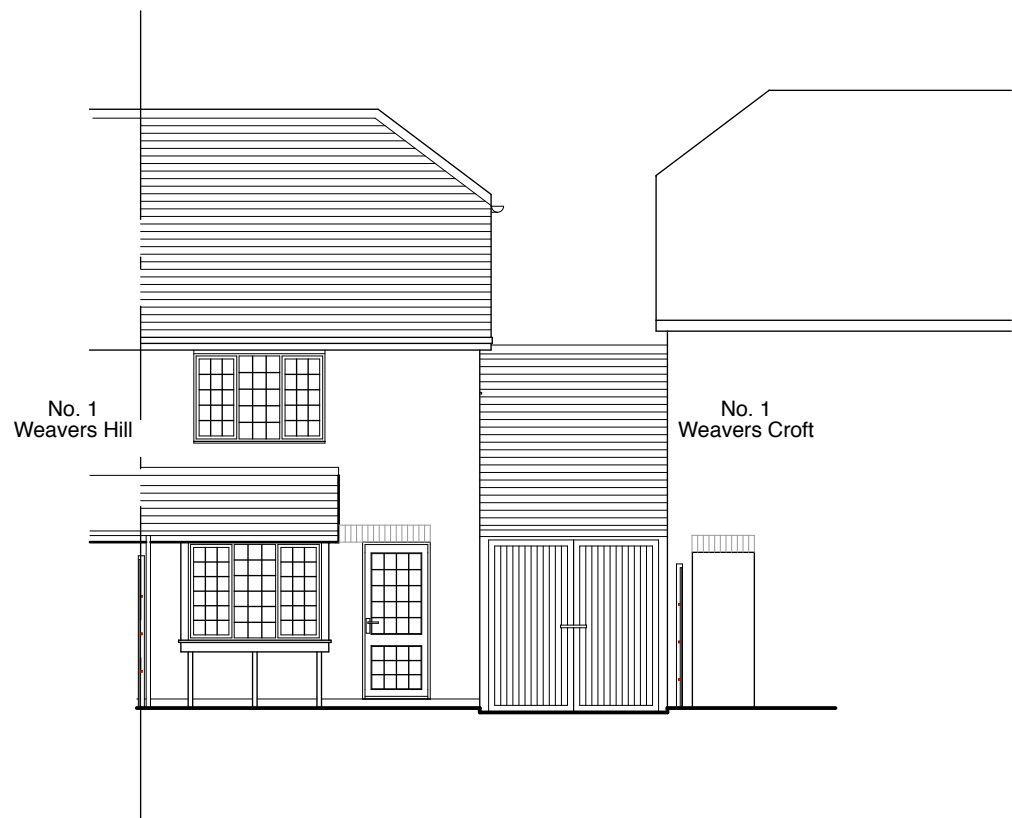



Existing Rear Elevation

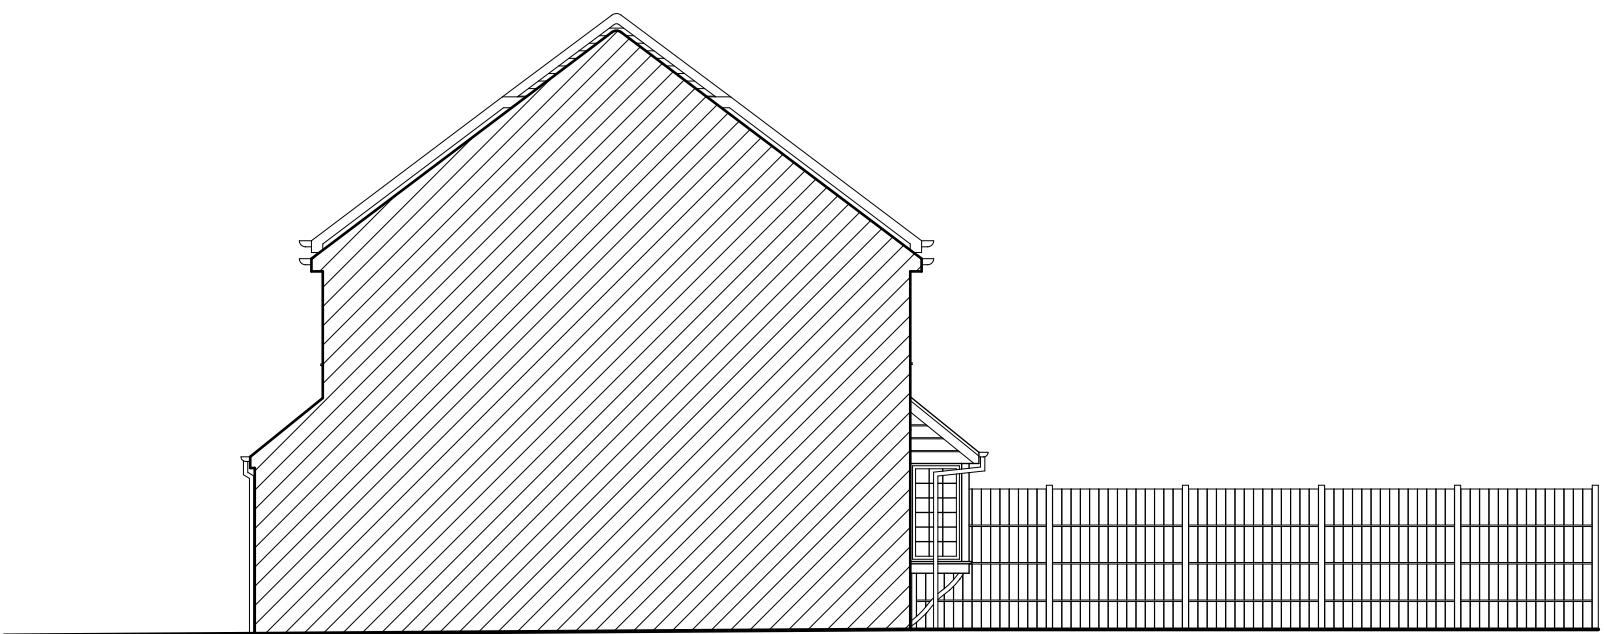

Existing Side Elevation



Existing Section A-A

 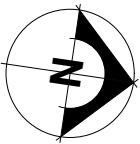

Rev:

HADAI
Hove Architectural Design And Interiors

www.hadai.co.uk 07903 500 621 rachel@hadai.co.uk

Scheme: **2 Weavers Croft, Angmering**

Title: **Existing Plans & Elevations**

Scale: **1:50&1:100 @A1** Drawn by: RN Drawing Number: **PL2103-02**

Date: 19.08.21

FOR PLANNING