
 
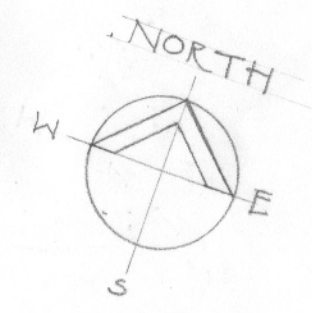


This drawing has been prepared as part of a package for the purpose of submitting an application for planning permission only. It does not purport to be a working or contractual drawing and should not be used for any building or contractual purposes.
This drawing has been prepared based on survey drawing information provided by others. All dimensions and levels on all drawings must be checked and verified on site prior to commencement of works.

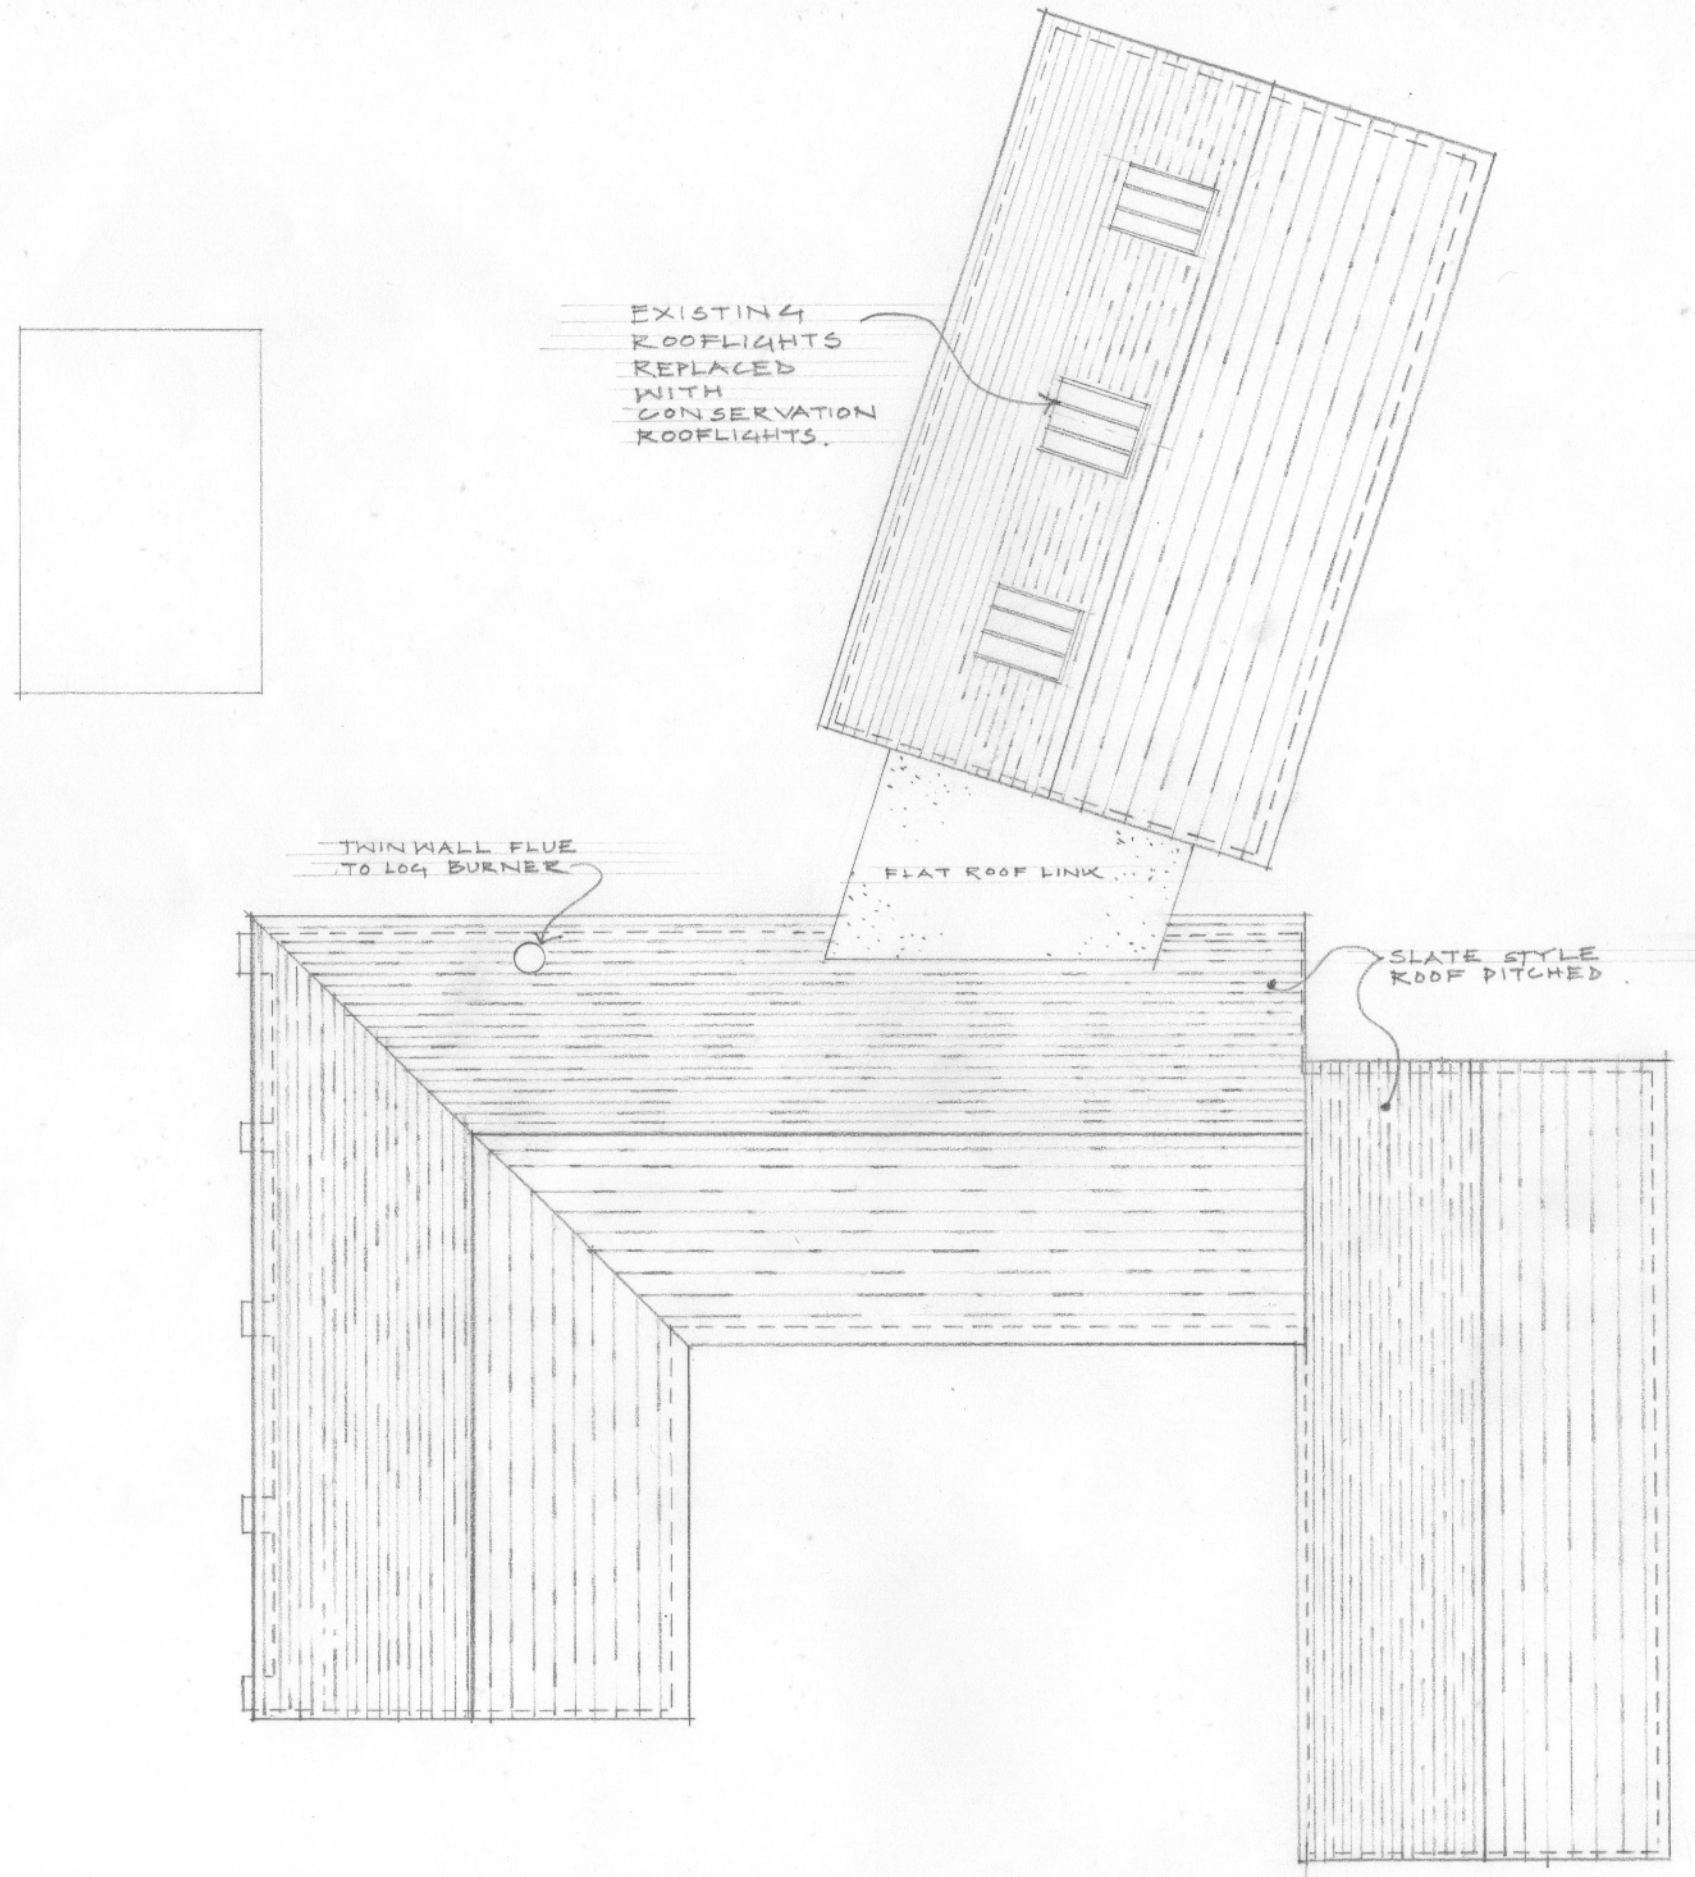

PROPOSED ROOF PLAN AT
DECOY BARN. DECOY COTTAGE.
ARUNDEL ROAD. POLING. ARUNDEL. WEST SUSSEX. BN18 9QA.

DRAWING No 1443/04A
SCALE 1:100 AT A3

**SMALLEY
HALES**
ARCHITECTS

Steyning and Walberton
West Sussex
07813 003558 / 07980 838864
office@smalleyhales.com
smalleyhales.com
Registered in England & Wales
Company No. 8888394