


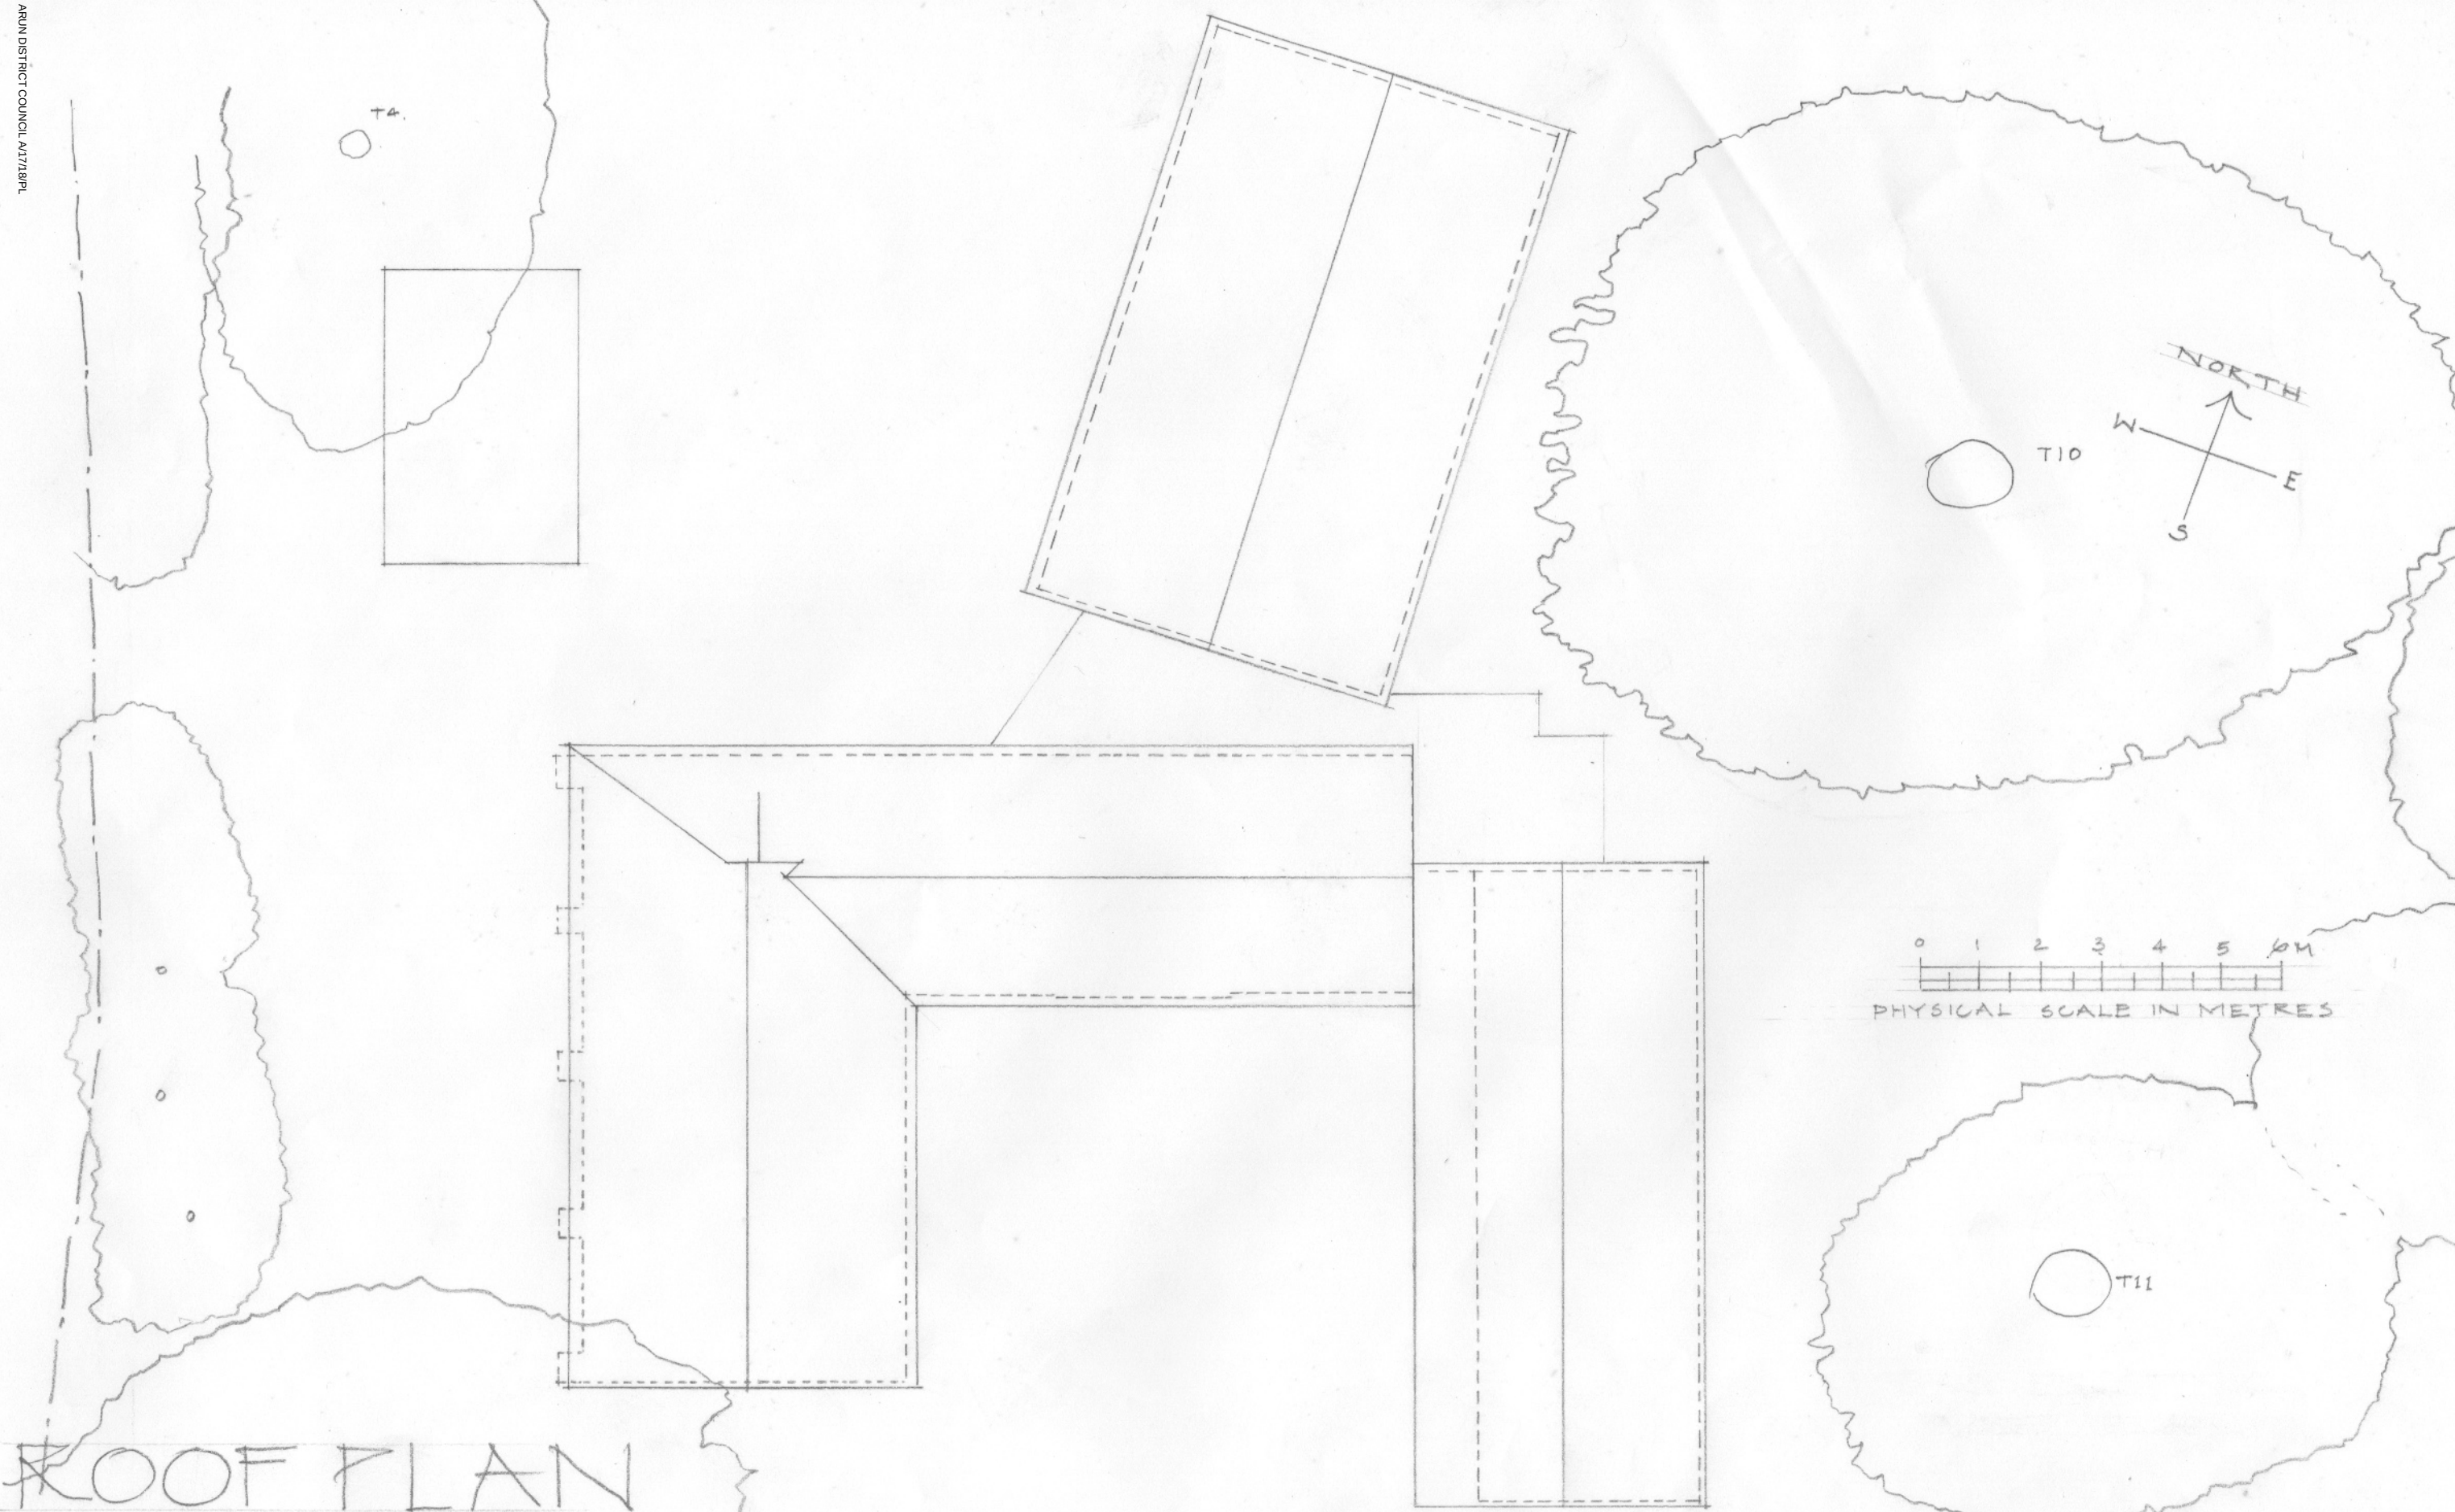

ROOF PLAN

AS EXISTING" BASED ON PARTIAL INFORMATION BY OTHERS

DECOY BARN AT DECOY COTTAGE.

ARUNDEL ROAD • POLING • ARUNDEL • WEST SUSSEX • BN18 9QA •

DRAWING DBAE 035
SCALE 1:100 AT A3