



This drawing has been prepared as part of a package for the purpose of submitting an application for planning permission only. It does not purport to be a working or contractual drawing and should not be used for any building or contractual purposes.  
This drawing has been prepared based on survey drawing information provided by others. All dimensions and levels on all drawings must be checked and verified on site prior to commencement of works.

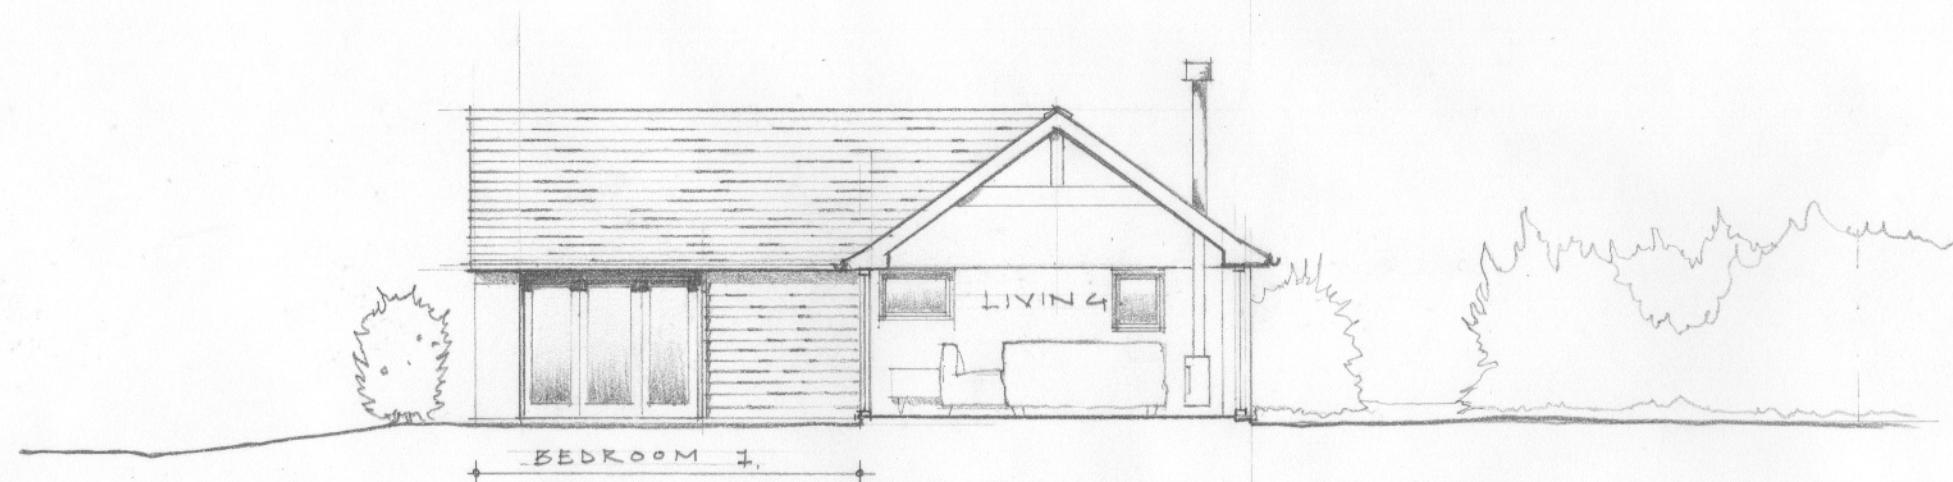

PROPOSED SECTION THRO' LIVING, LOOKING AT BEDROOM 1.

 

PROPOSED SECTION THRO' LIVING ROOM SHOWING "INTERNAL" EAST ELEVATION AT

DECOR BARN. DECOR COTTAGE.

ARUNDEL ROAD. POLING. ARUNDEL. WEST SUSSEX. BN18 9QA.

DRAWING N° 1443/10-  
SCALE 1:100 ATA3