



This drawing has been prepared as part of a package for the purpose of submitting an application for planning permission only. It does not purport to be a working or contractual drawing and should not be used for any building or contractual purposes.
This drawing has been prepared based on survey drawing information provided by others. All dimensions and levels on all drawings must be checked and verified on site prior to commencement of works.

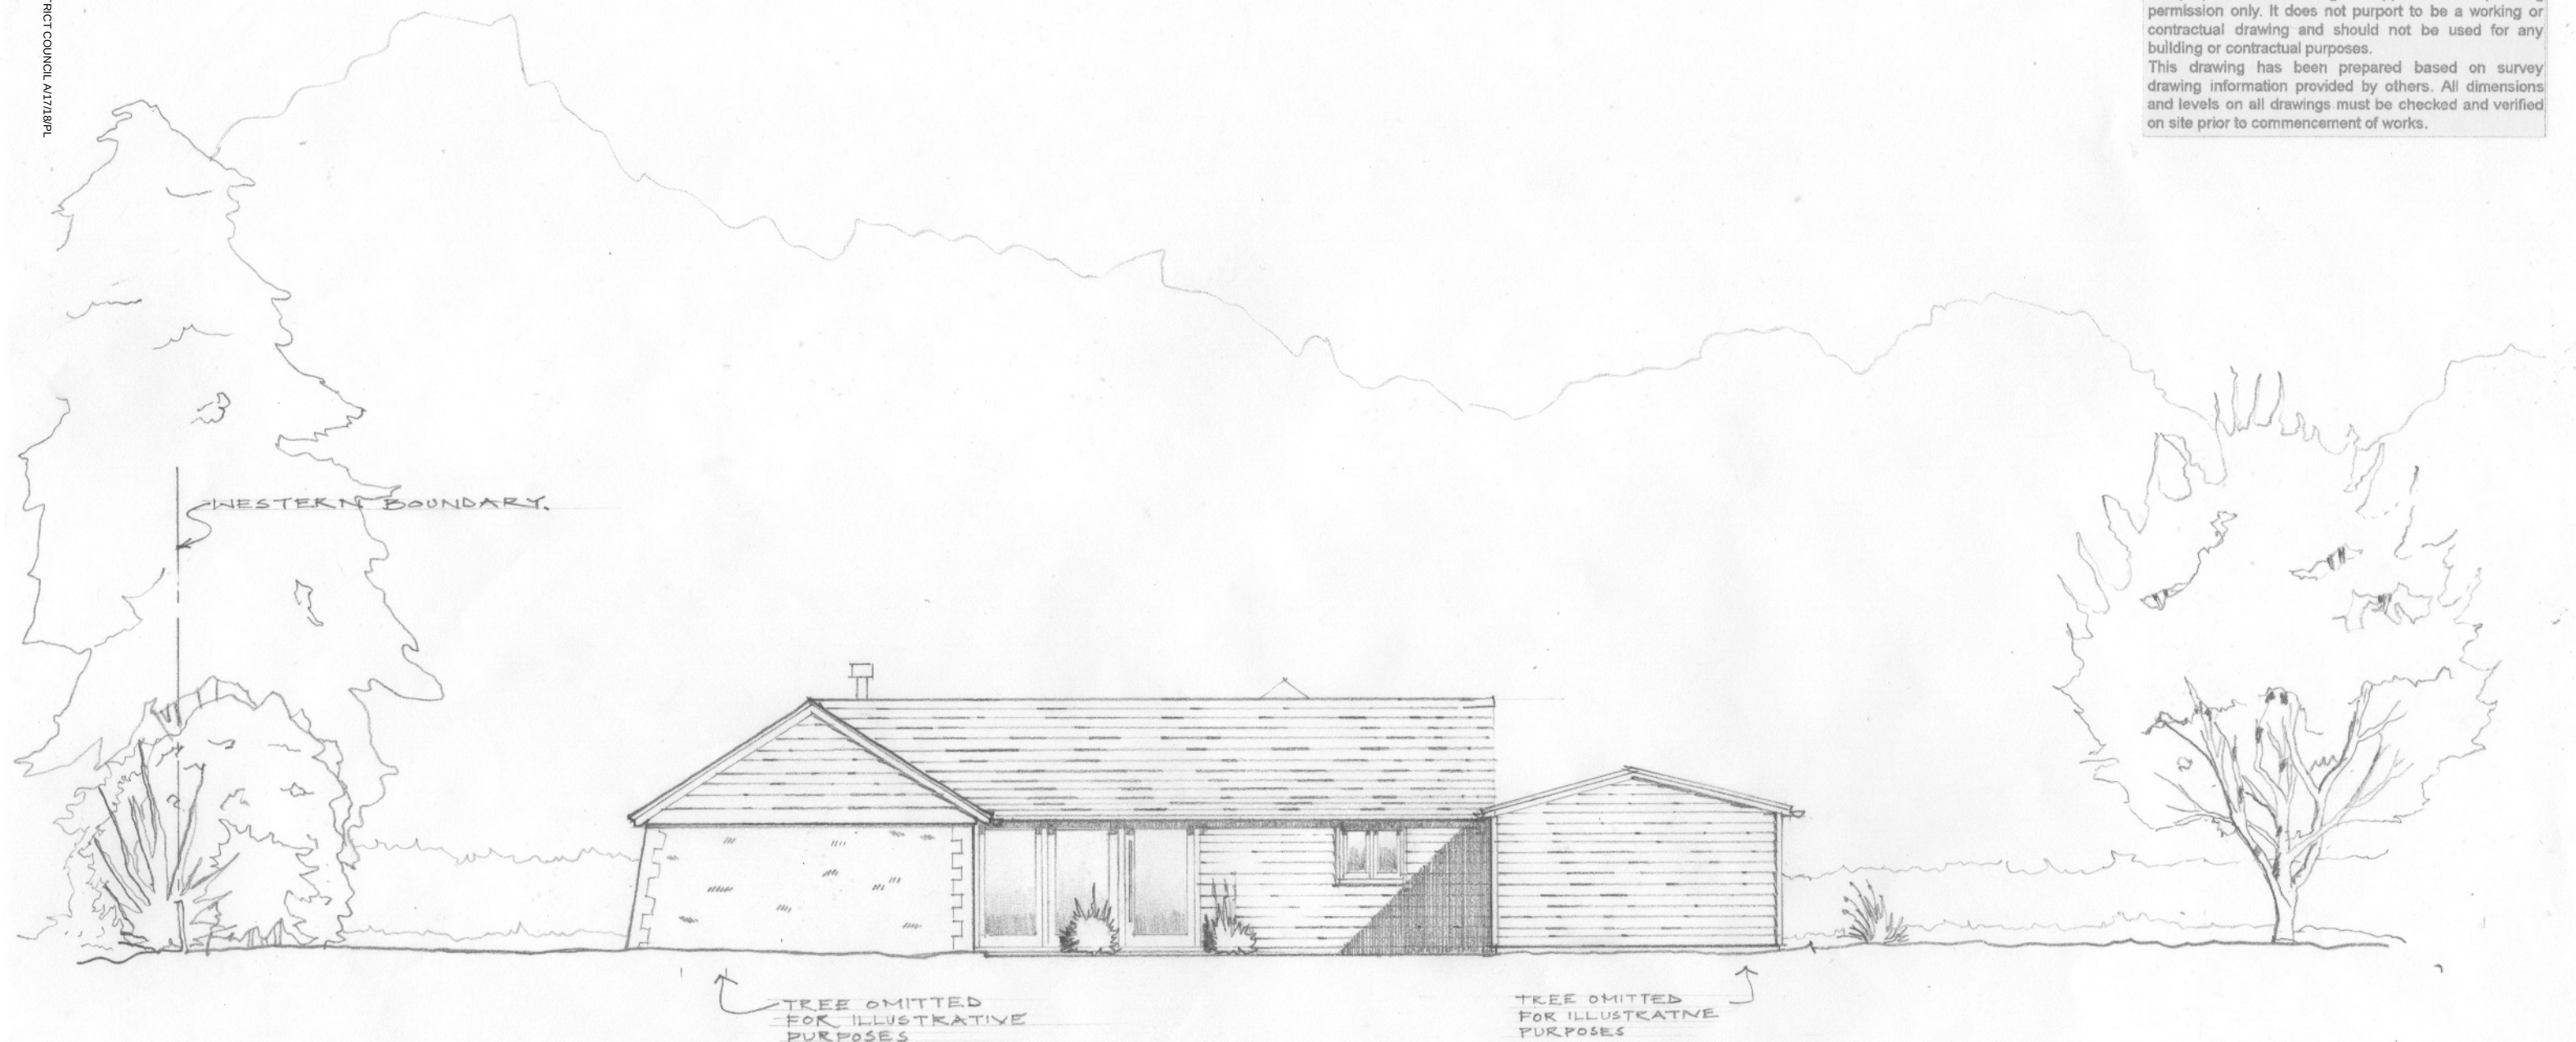

PROPOSED
SOUTH ELEVATION

 

PROPOSED SOUTH ELEVATION

AT

DECOY BARN AT DECOY COTTAGE.

ARUNDEL ROAD • POLING • ARUNDEL • WEST SUSSEX • BN18 9QA.

DRAWING No. 1443/05A
SCALE 1:100 AT A3.

**SMALLEY
HALES**
ARCHITECTS
Steyning and Walberton
West Sussex
07813 003558 / 07980 838864
office@smalleyhales.com
smalleyhales.com
Registered in England & Wales
Company No. 8888384