



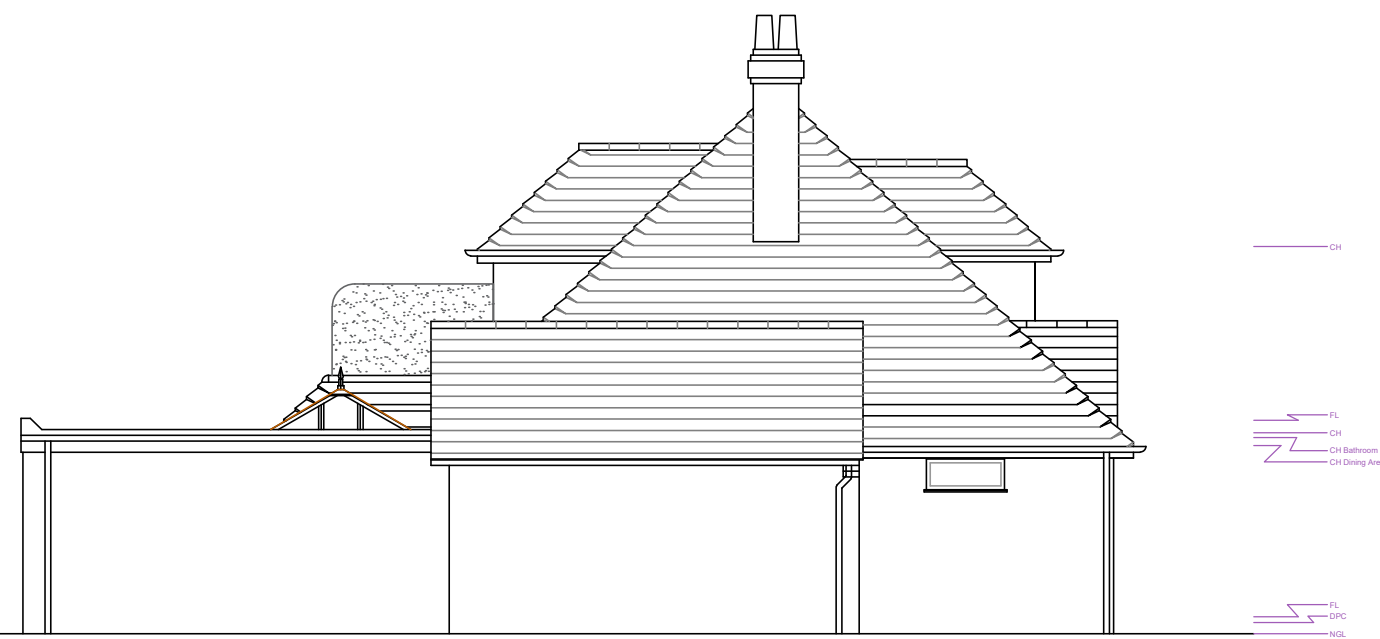

Side Elevation



Front Elevation OPTION 1

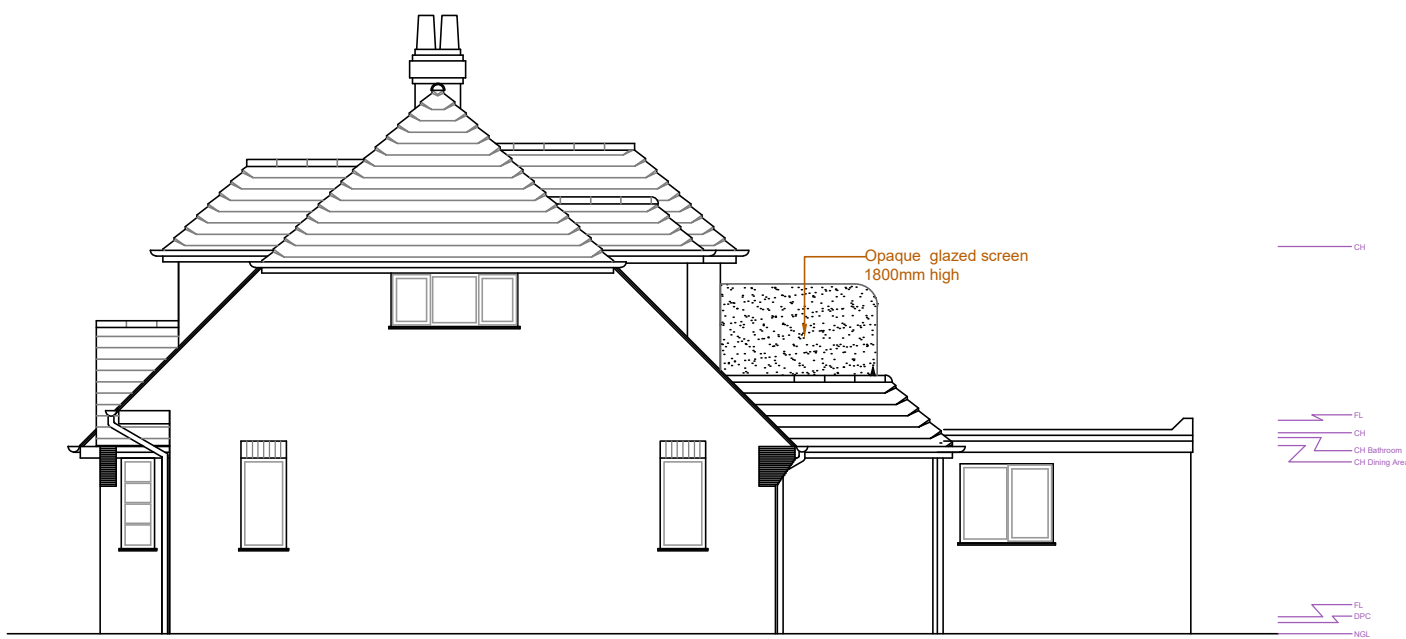


Side Elevation OPTION 1




Rear Elevation

OPTION 1 - TRADITIONAL APPROACH


PROPOSED ELEVATIONS 1:100

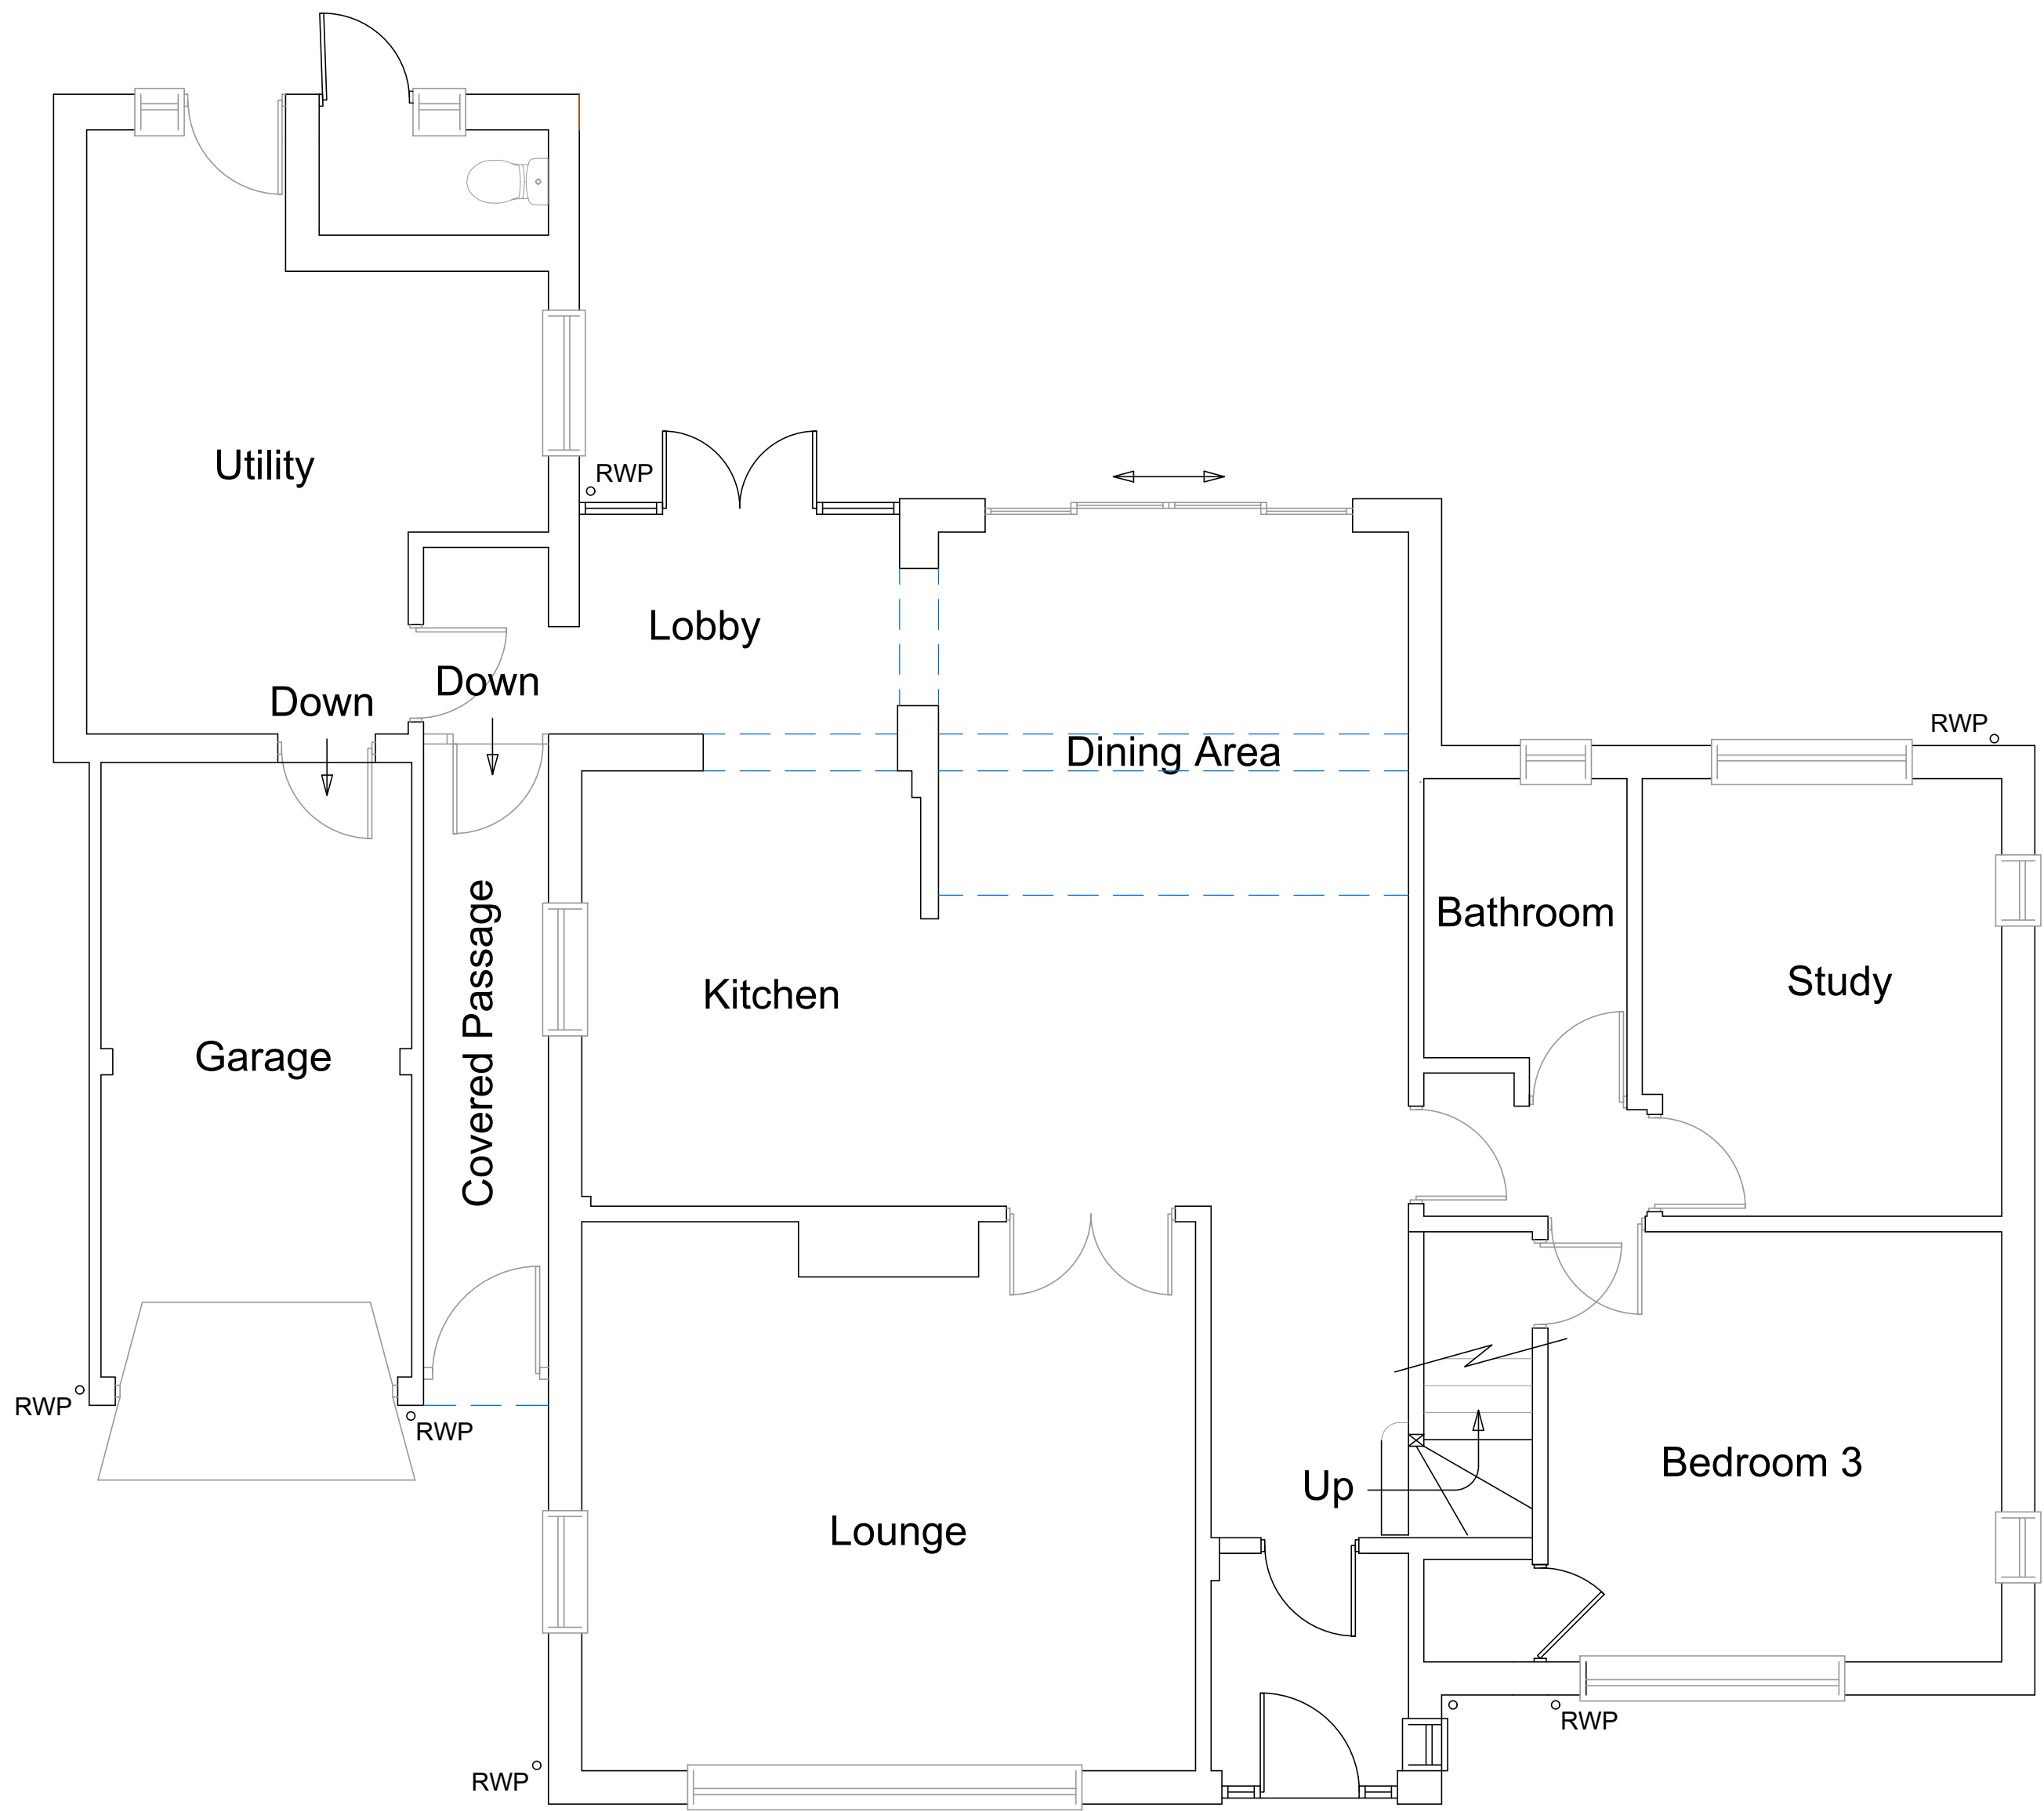

Proposed Ground Floor Plan

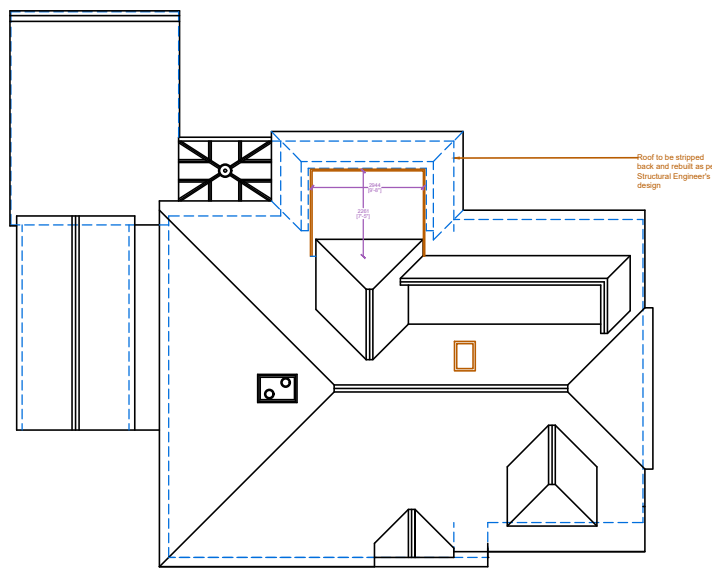

Proposed Roof Plan 1:200

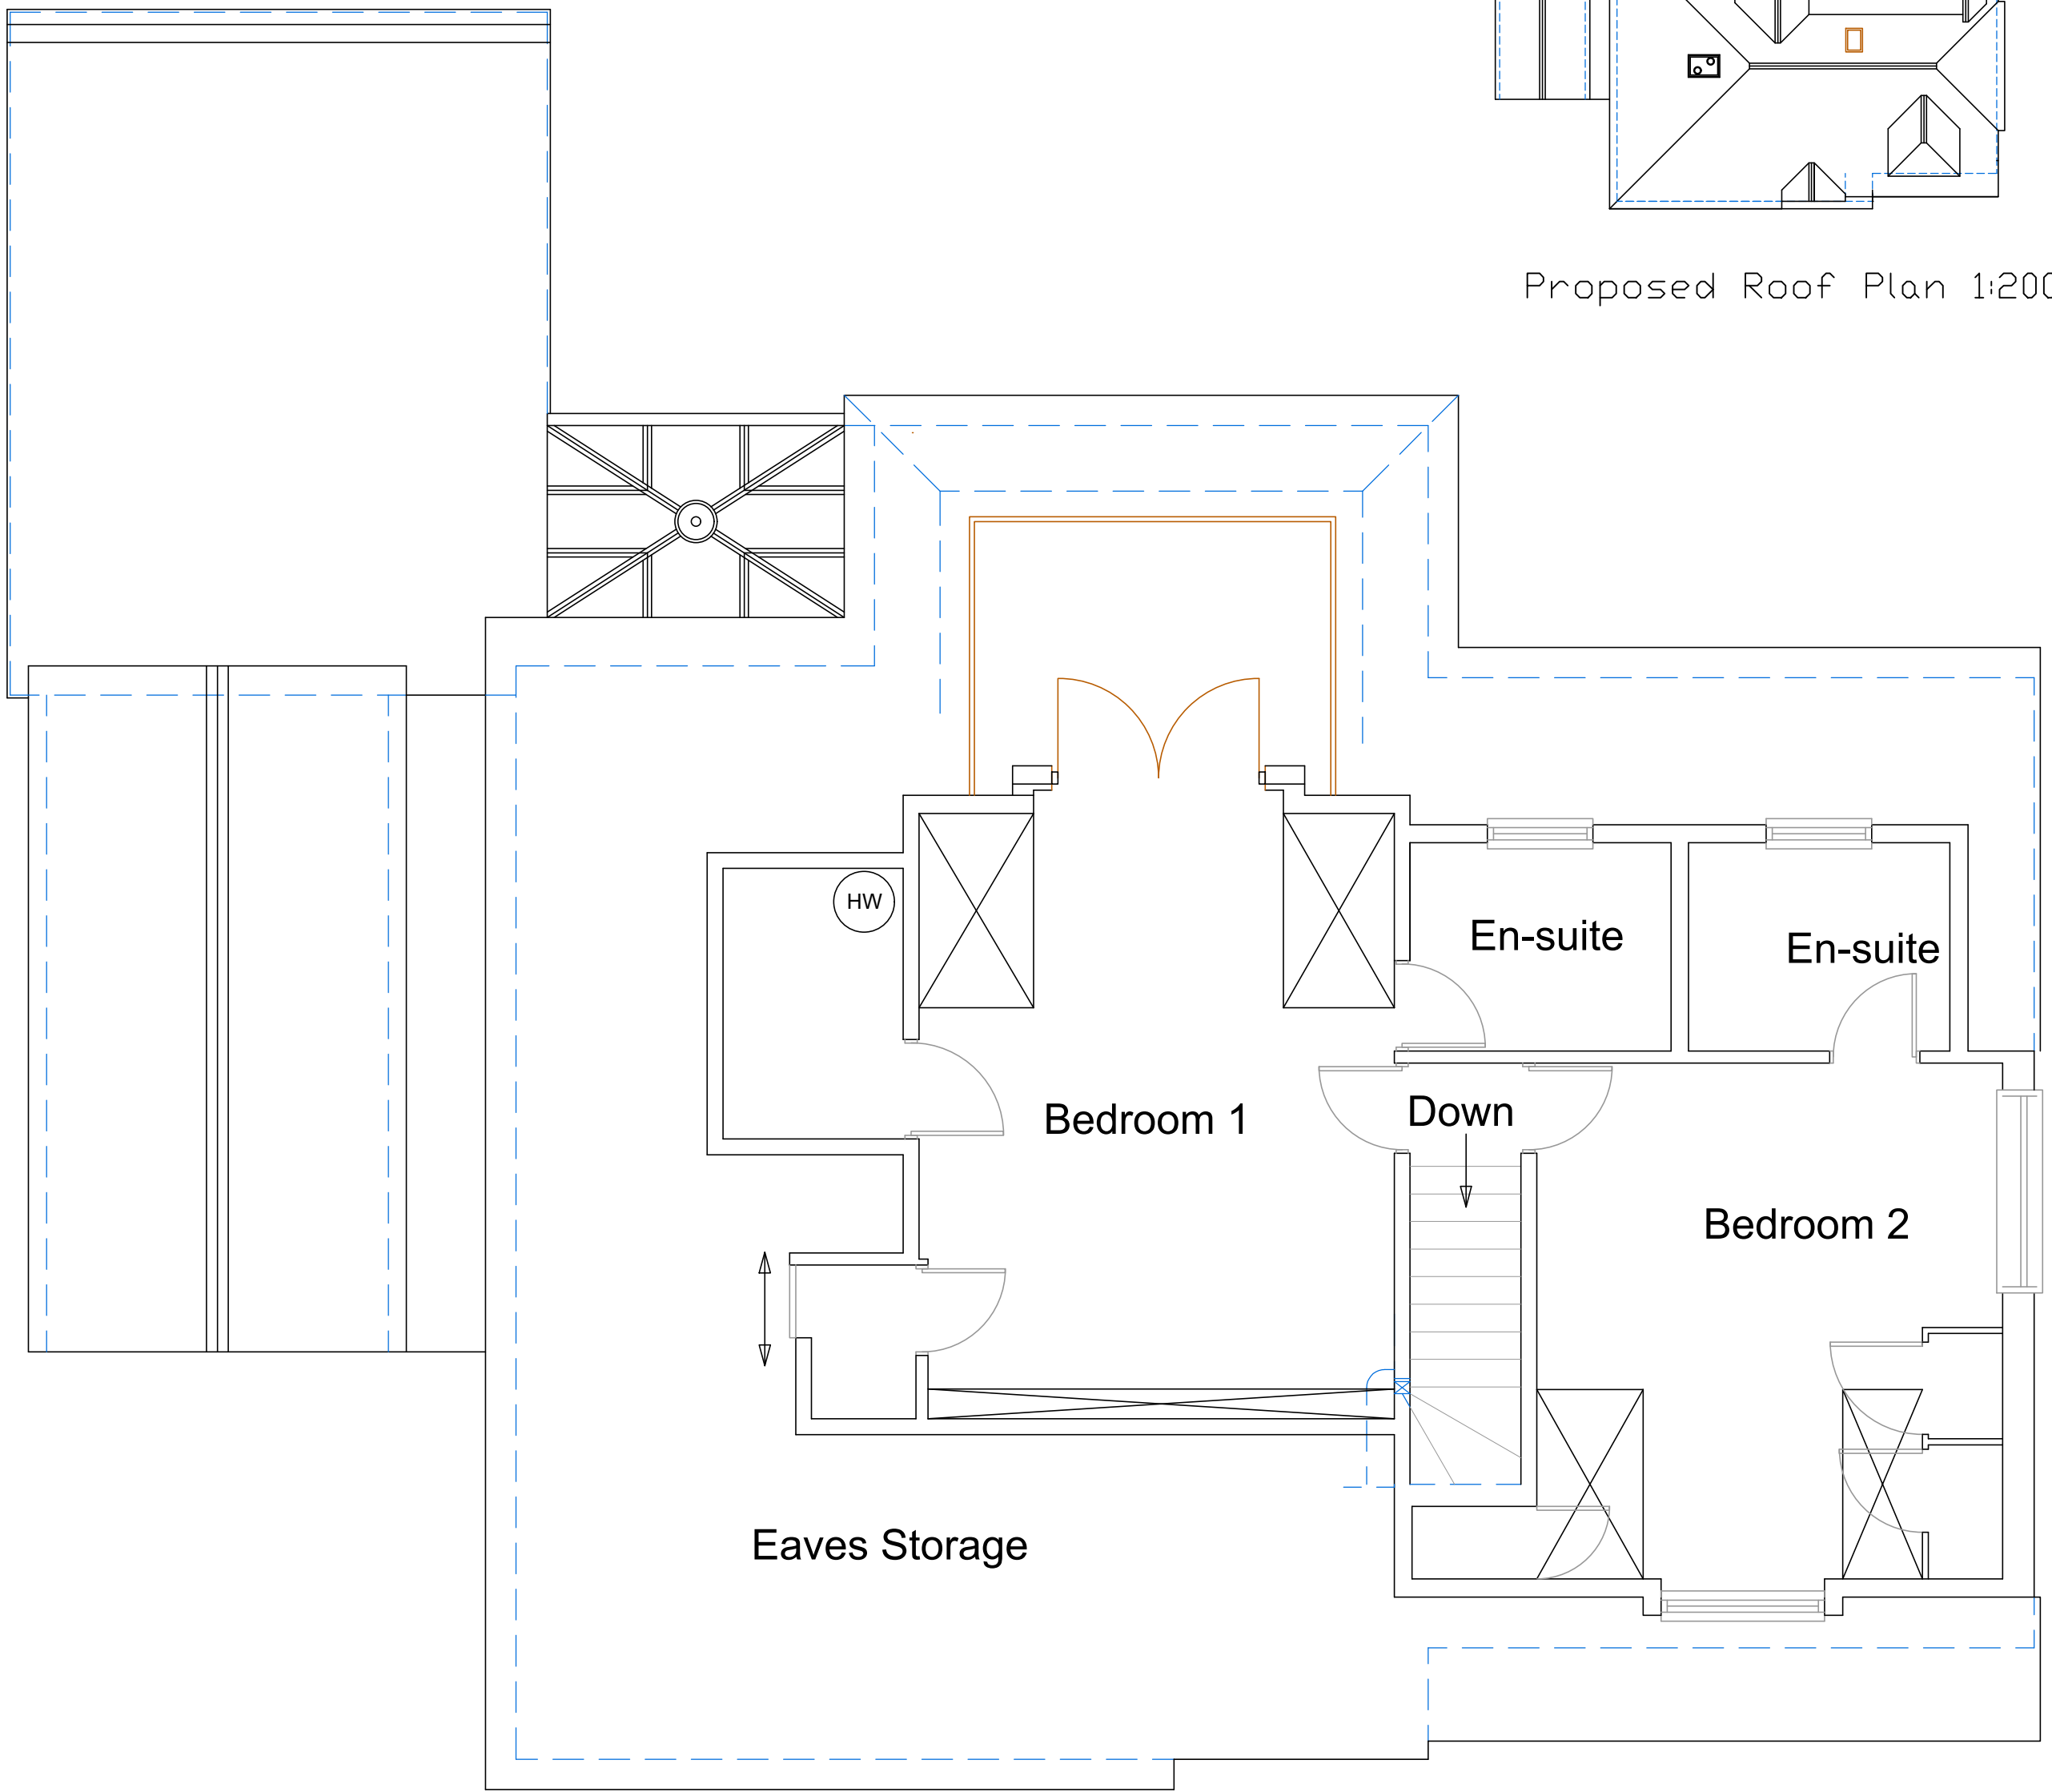

Proposed First Floor Plan

OPTION 1 - TRADITIONAL APPROACH

All dimensions to be checked on site prior to commencement of work, except for planning purposes.

This drawing is the copyright of
CALDOTECH LTD
and may not be copied, altered or reproduced in any way without written authority.

CALDOTECH LTD
11 THE PARADE
WILLOWHAYNE CRESCENT
EAST PRESTON
WEST SUSSEX BN16 1NS Telephone 01903 839176

PROPOSED PLANS & ELEVATIONS
OPTION 1
Larkspur
Ham Manor Way
Angmering BN16 4JQ

CLIENT

Issue / Date	Drawn / Check	Date
1		
2		
3		

SCALE 1:500 AS SHOWN on A1
DATE 15/11/2018
DRAWING NUMBER 18104/02