



DRAWING ISSUE NOTE:


- For the purpose of submission to local authority for the approval of Planning Consent in conjunction with all other relevant drawings & details in this package
- Dimensions are in millimetres unless otherwise stated
- Do not use for construction these drawings for the purpose of construction, it shall be verified at their own risk.

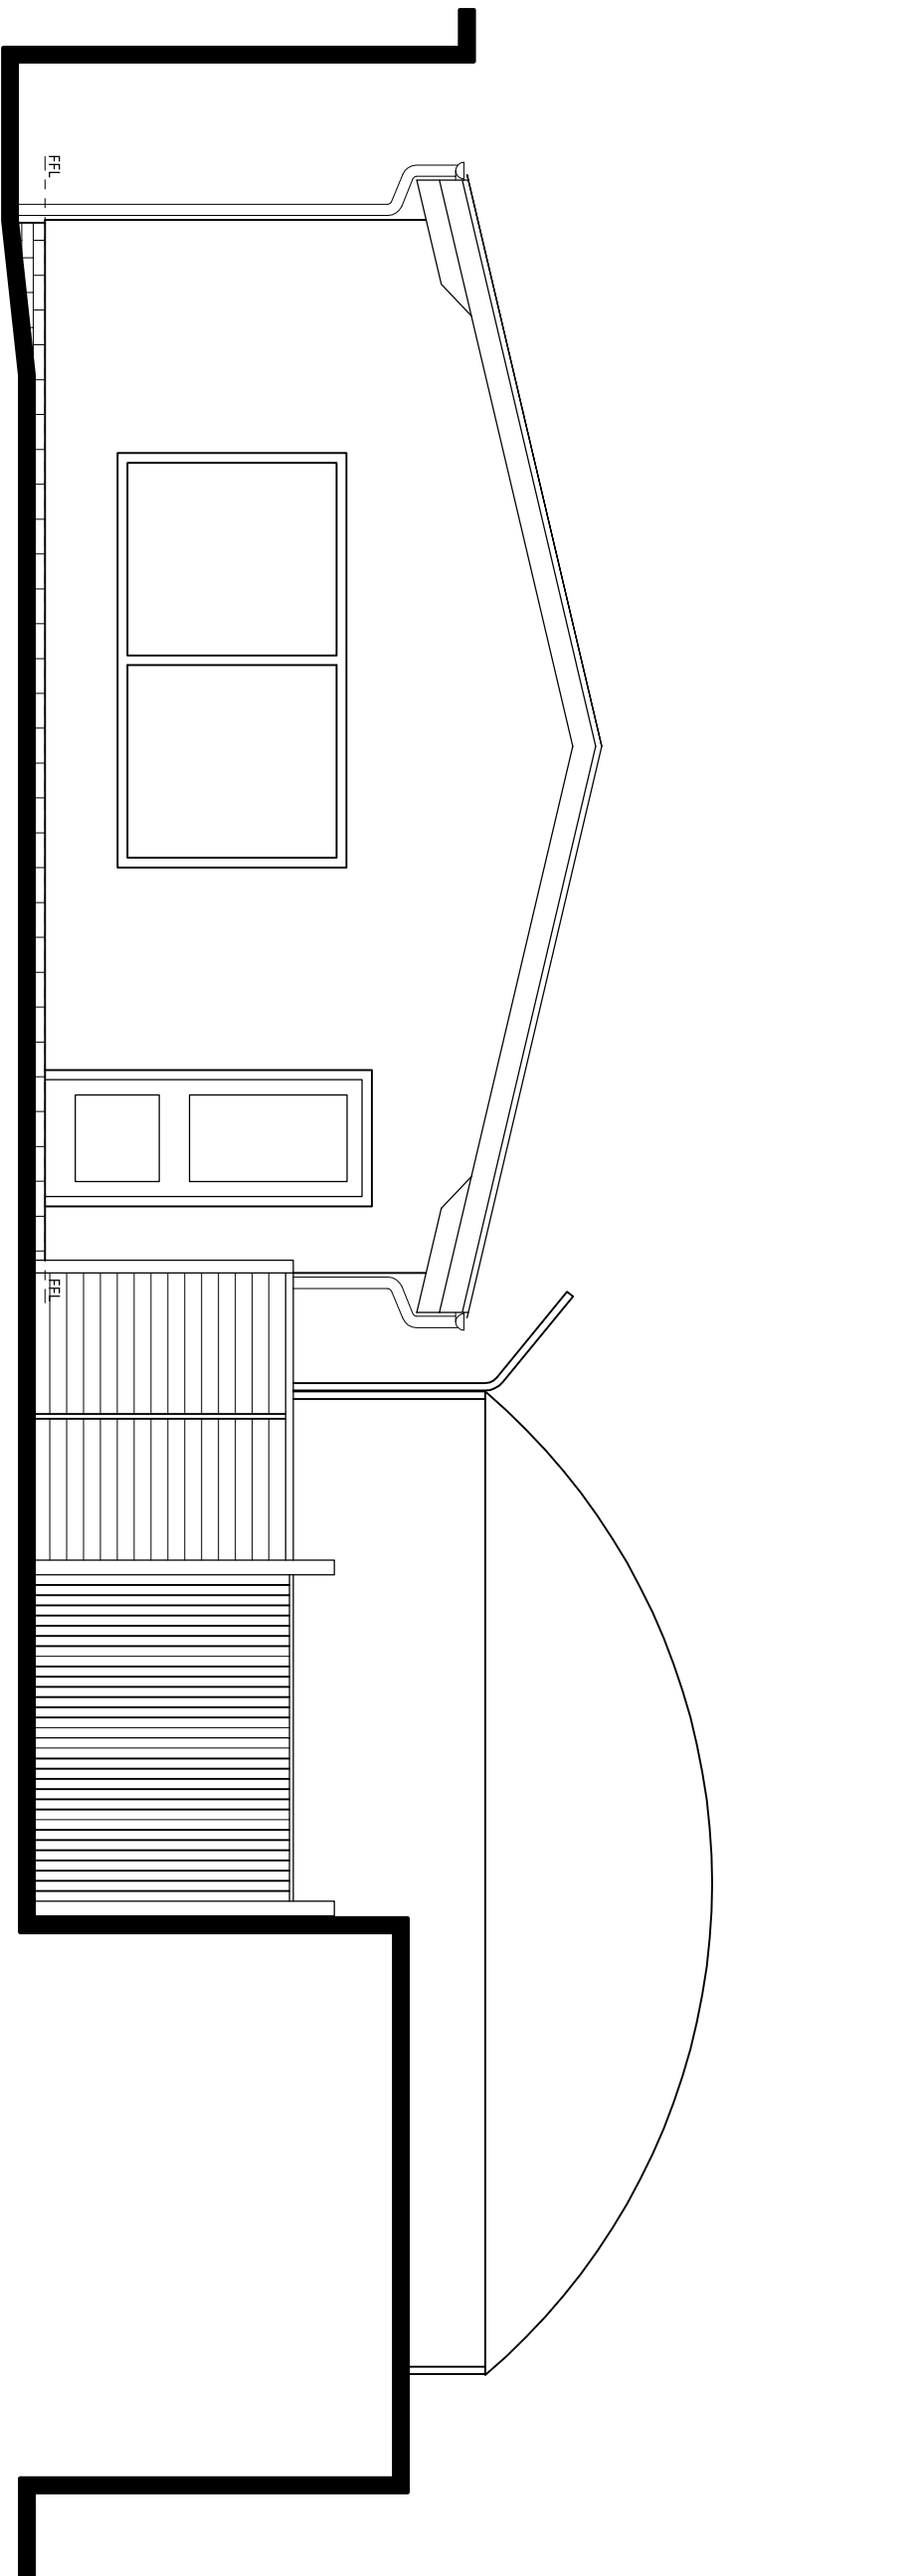


01 Front Elevation (North West)
1:50 @ A1
1:100 @ A3

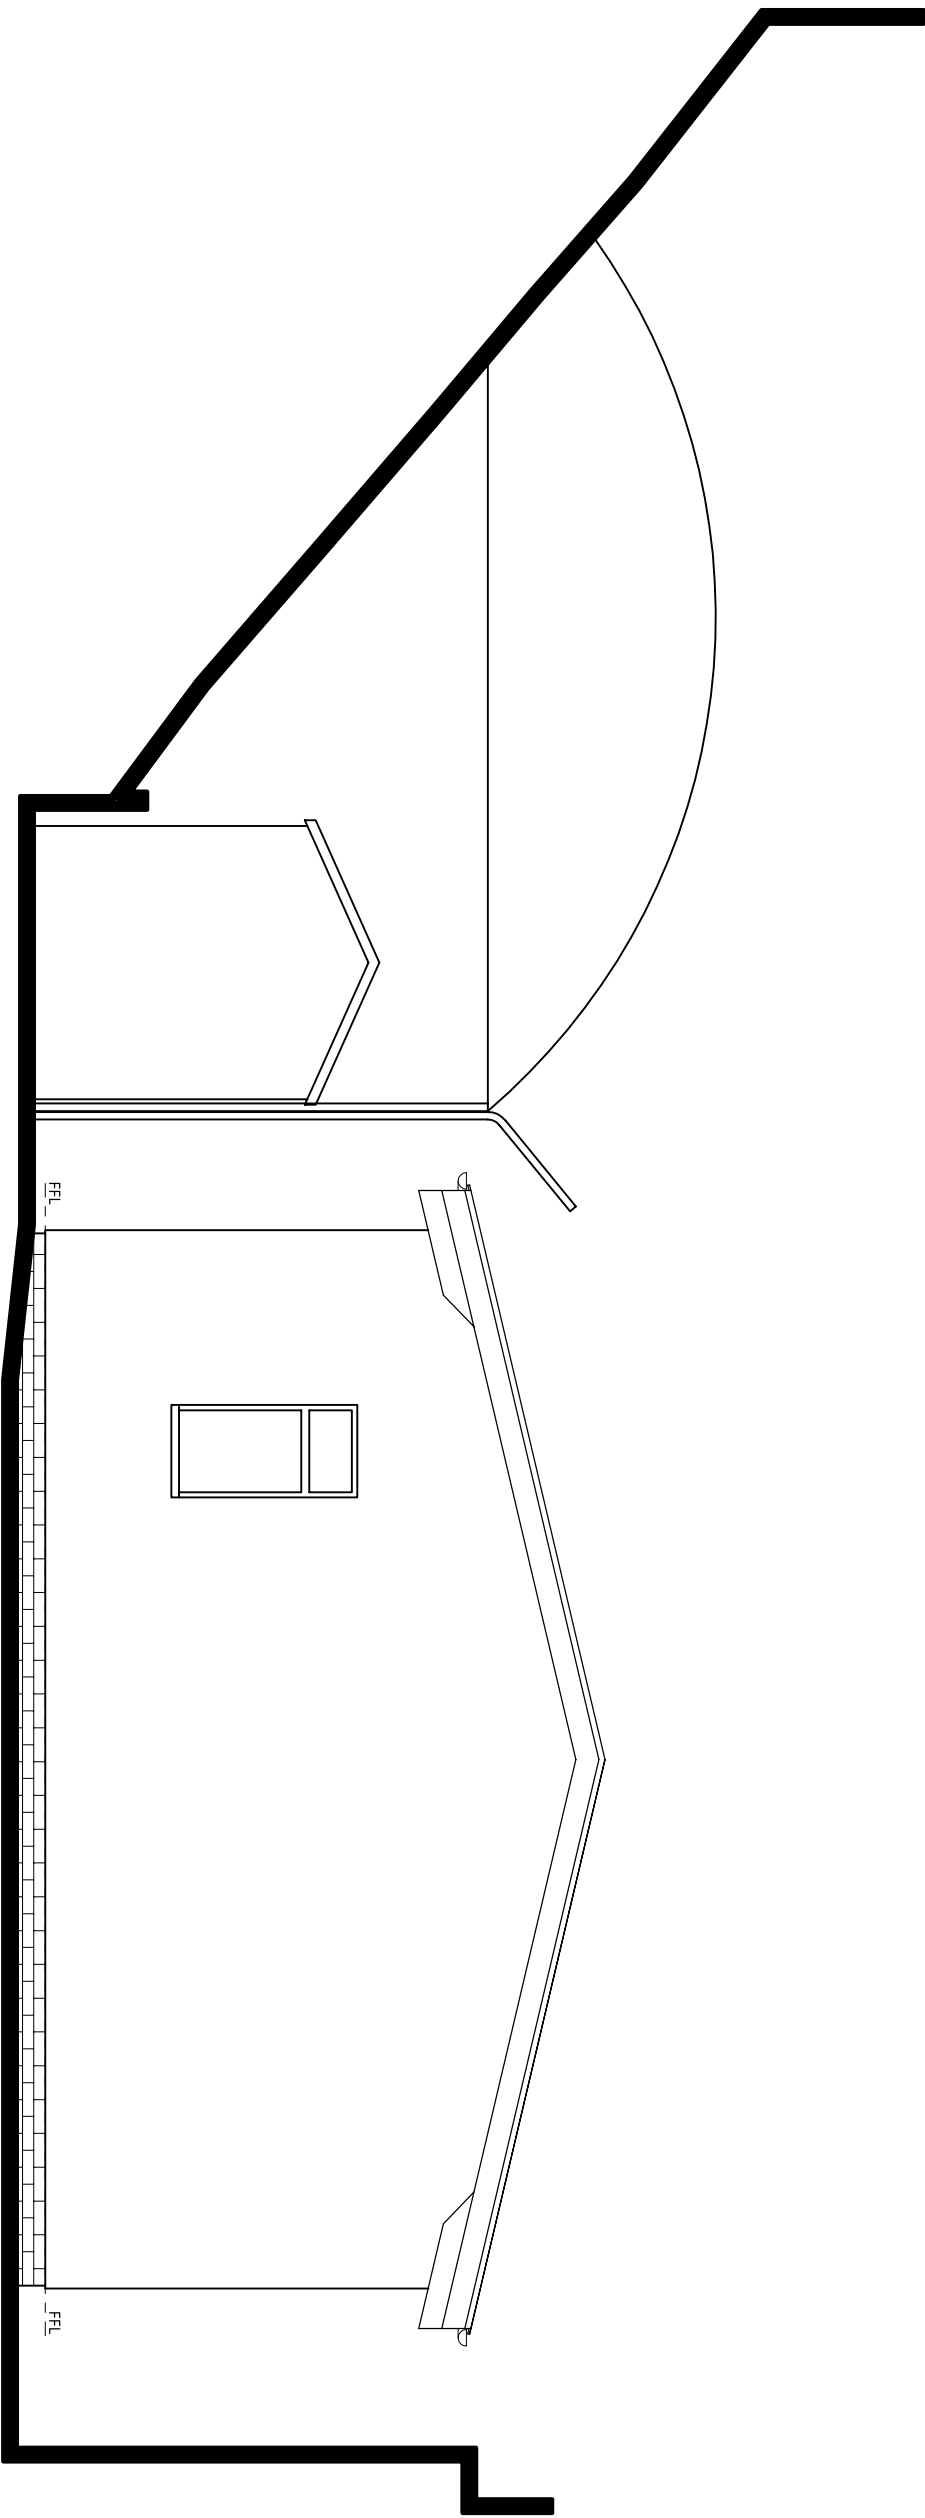

02 Rear Elevation (South East)
1:50 @ A1
1:100 @ A3

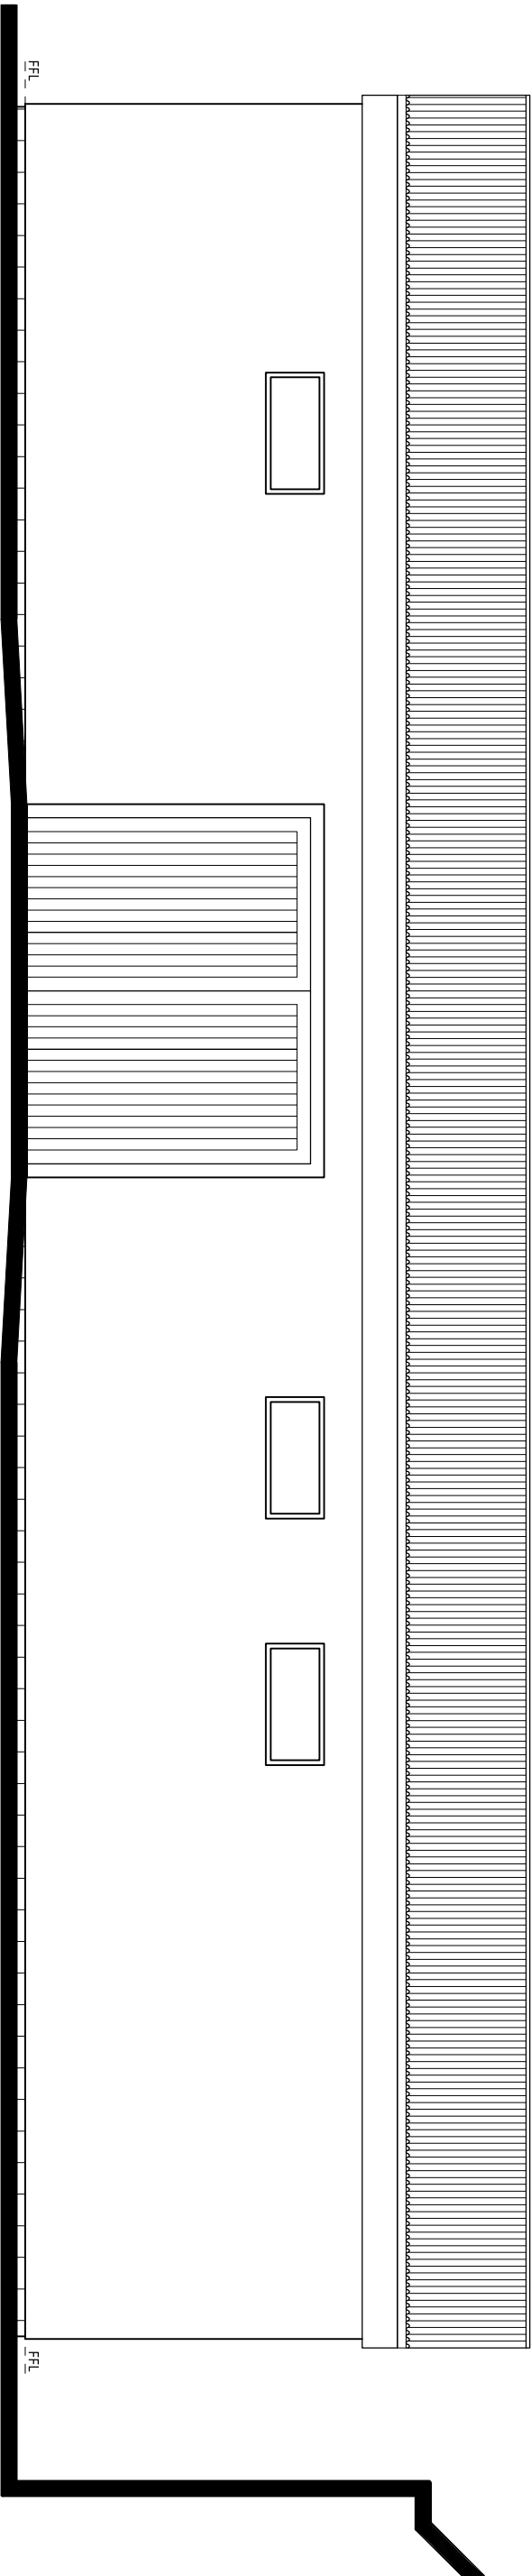

03 Side Elevation (South West)
1:50 @ A1
1:100 @ A3

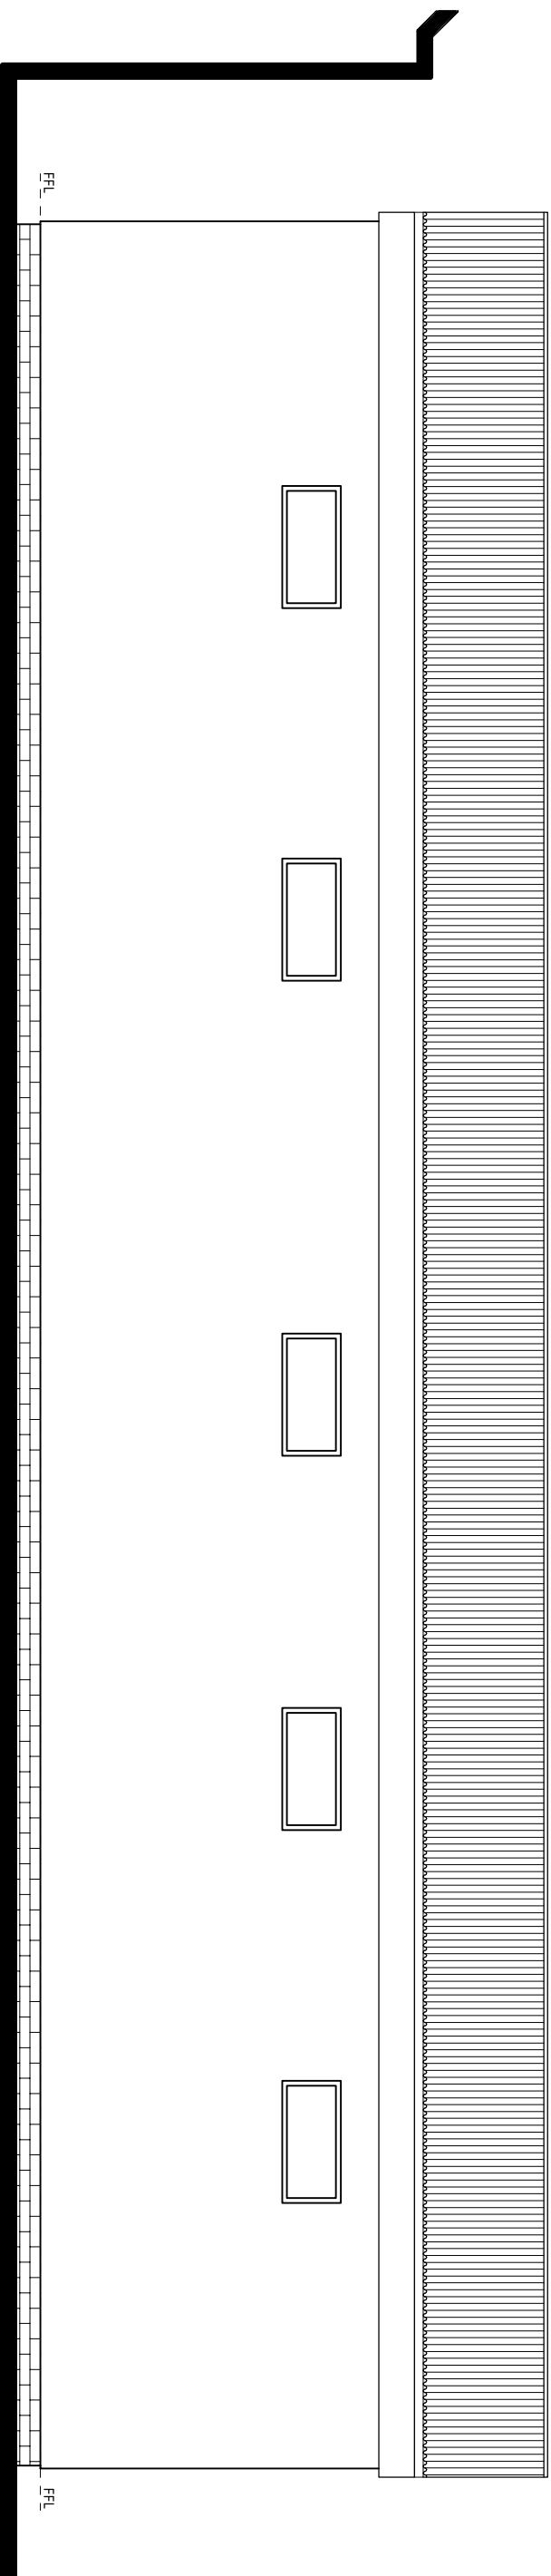

04 Side Elevation (North East)
1:50 @ A1
1:100 @ A3



Revision

Project
Conversion to Fitness Centre

Site Address
1 The Square
Ampthorpe
Littlehampton
West Sussex
BN16 8EA

Drawings
EXISTING DRAWINGS:
Elevations

Client
Surrey Fit

Scale
1:50 @ A1
Date
Oct. 17
Drawn by
NB
Checked by

PLANNING

887.17.10

crowther overton-hart
LAB

28 Chancetorfold, Horsham Road
Littlehampton, West Sussex
T 01903 816290 F 01903 814163
E reception@coh-surveys.co.uk
© COPYRIGHT 2017 Crowther Overton Hart. All rights reserved.