
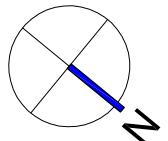


DRAWING ISSUE NOTE:

- Issued for the purpose of obtaining planning permission only. It is not to be used for any other purpose.
- This drawing is to be read in conjunction with all other relevant drawings and specifications.
- Do not scale.
- Do not use for construction.
- Should any third party use these drawings for the purpose of construction, it shall be deemed to be their responsibility.


 


LEGEND:

-  Existing Structure
-  Proposed Structure



01 Site Plan

1:200 @ A3

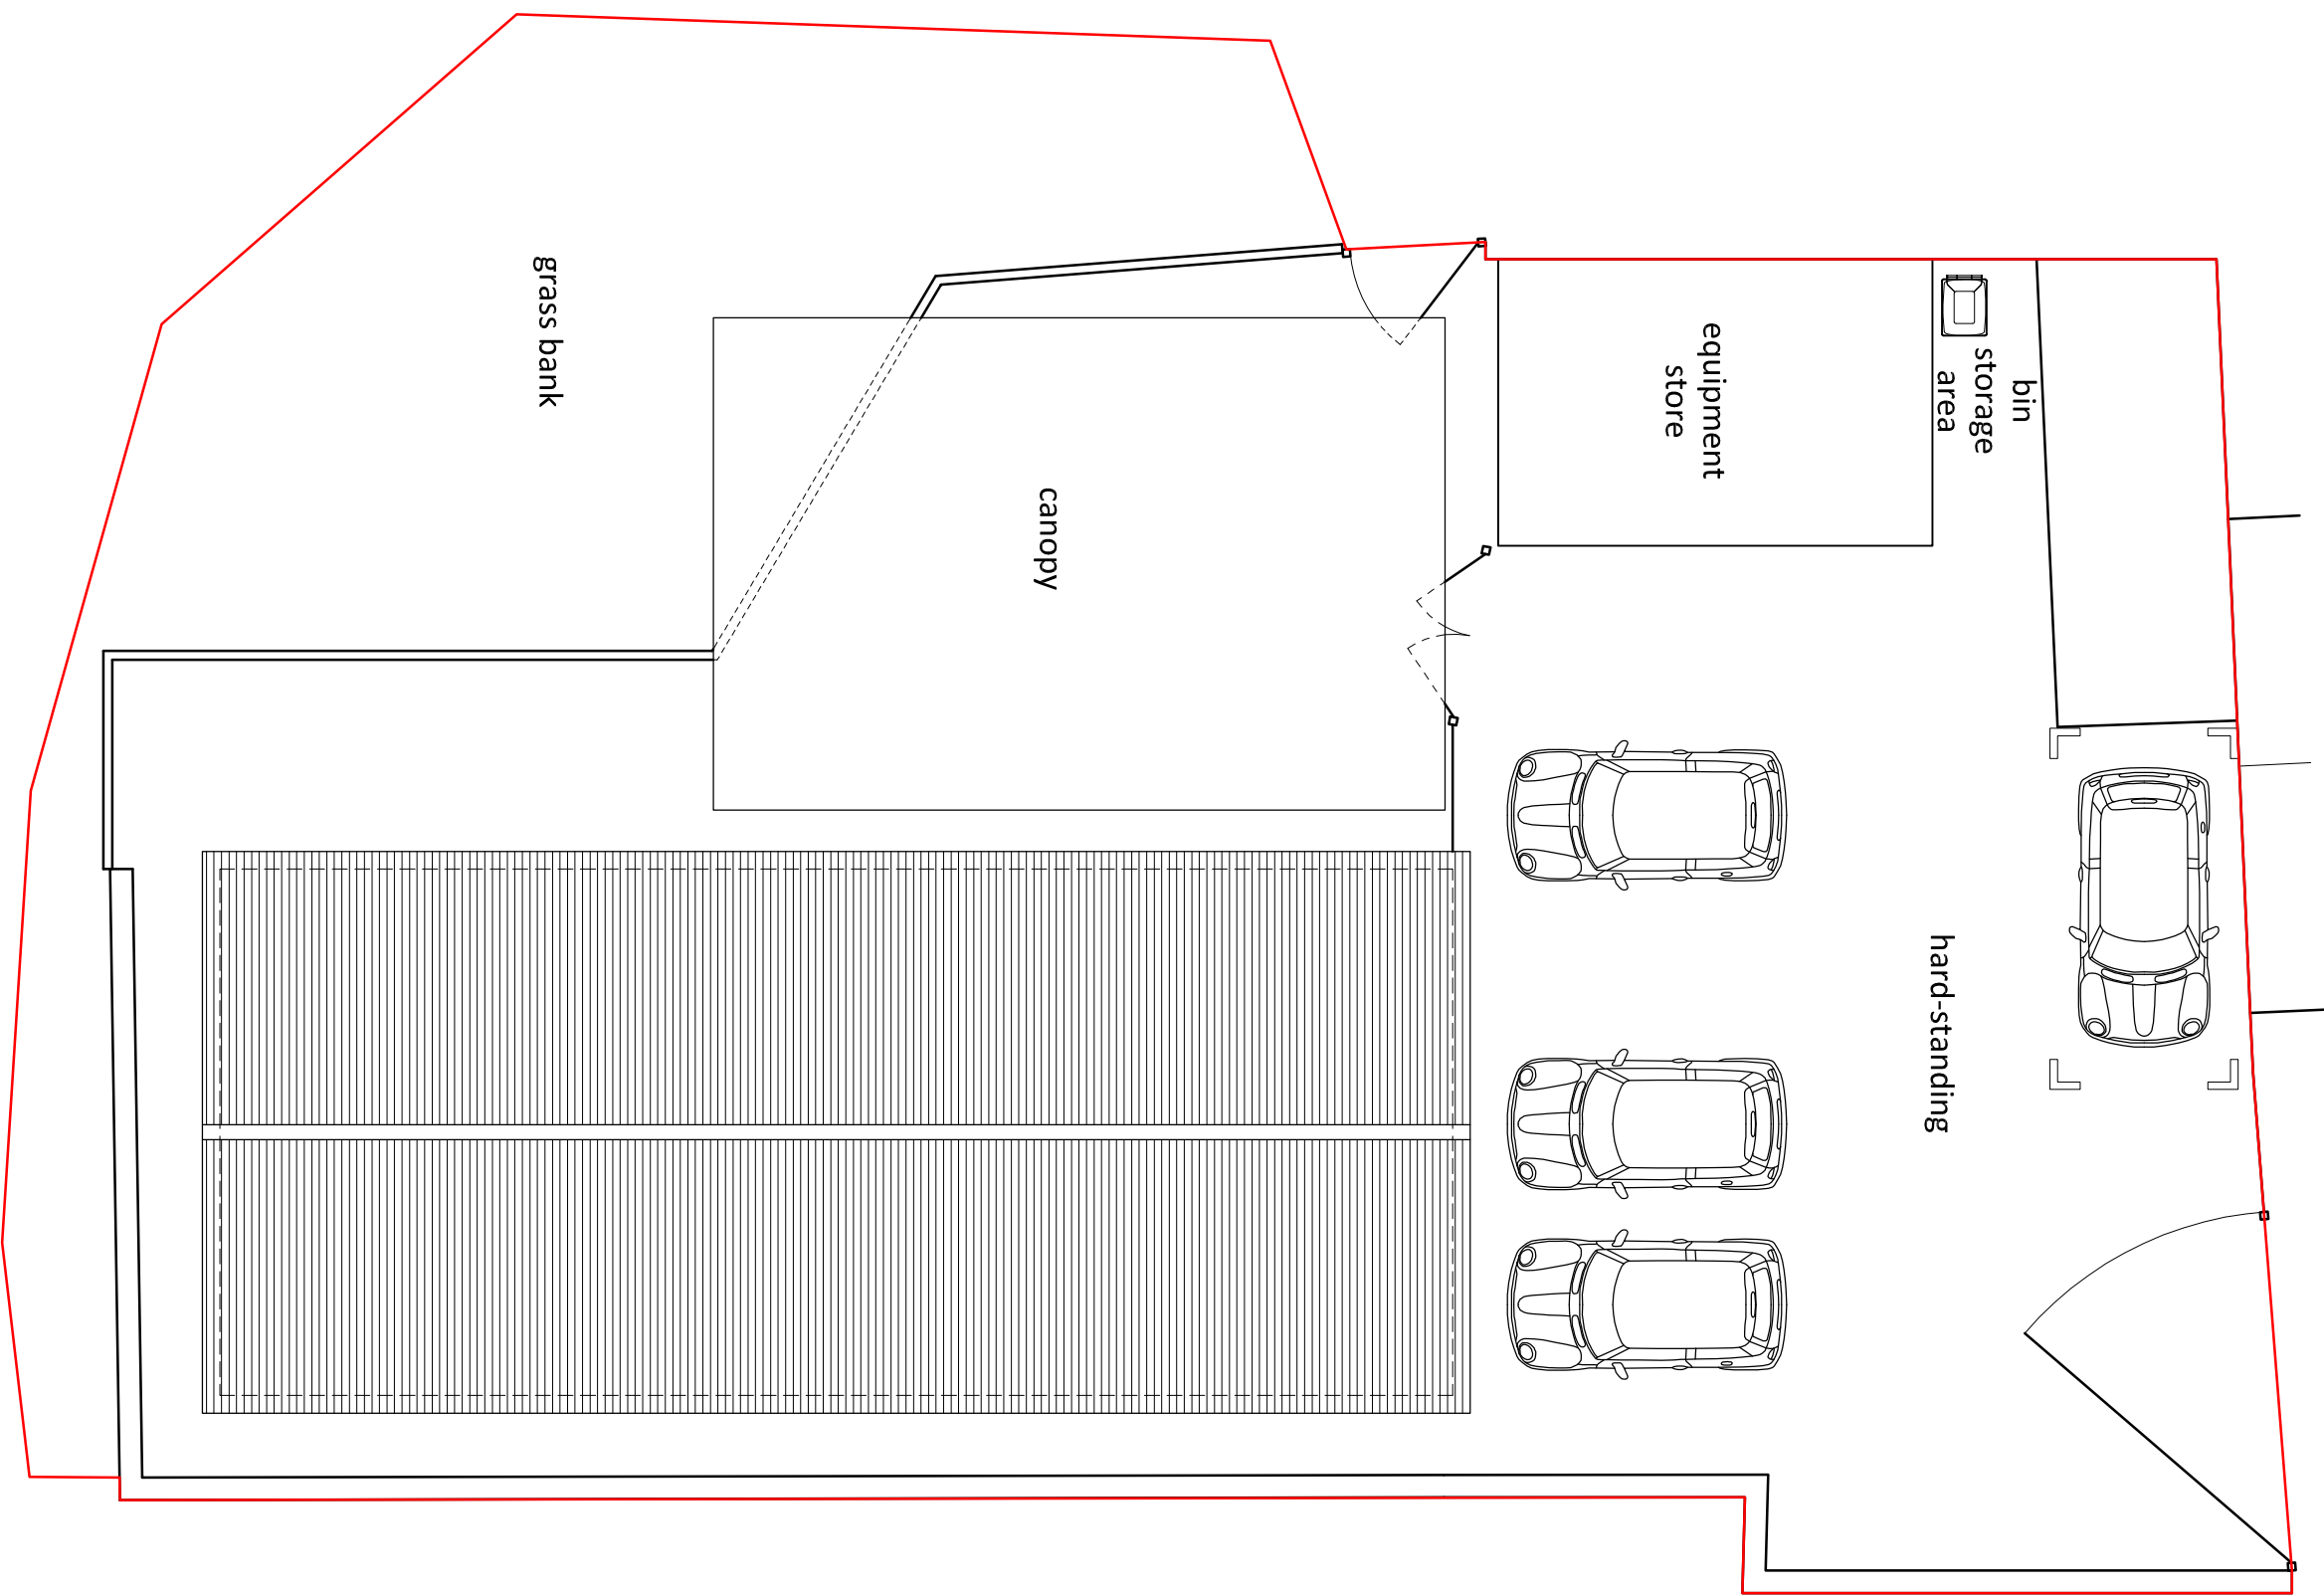 

02 Floor Plan

1:50 @ A1
1:100 @ A3

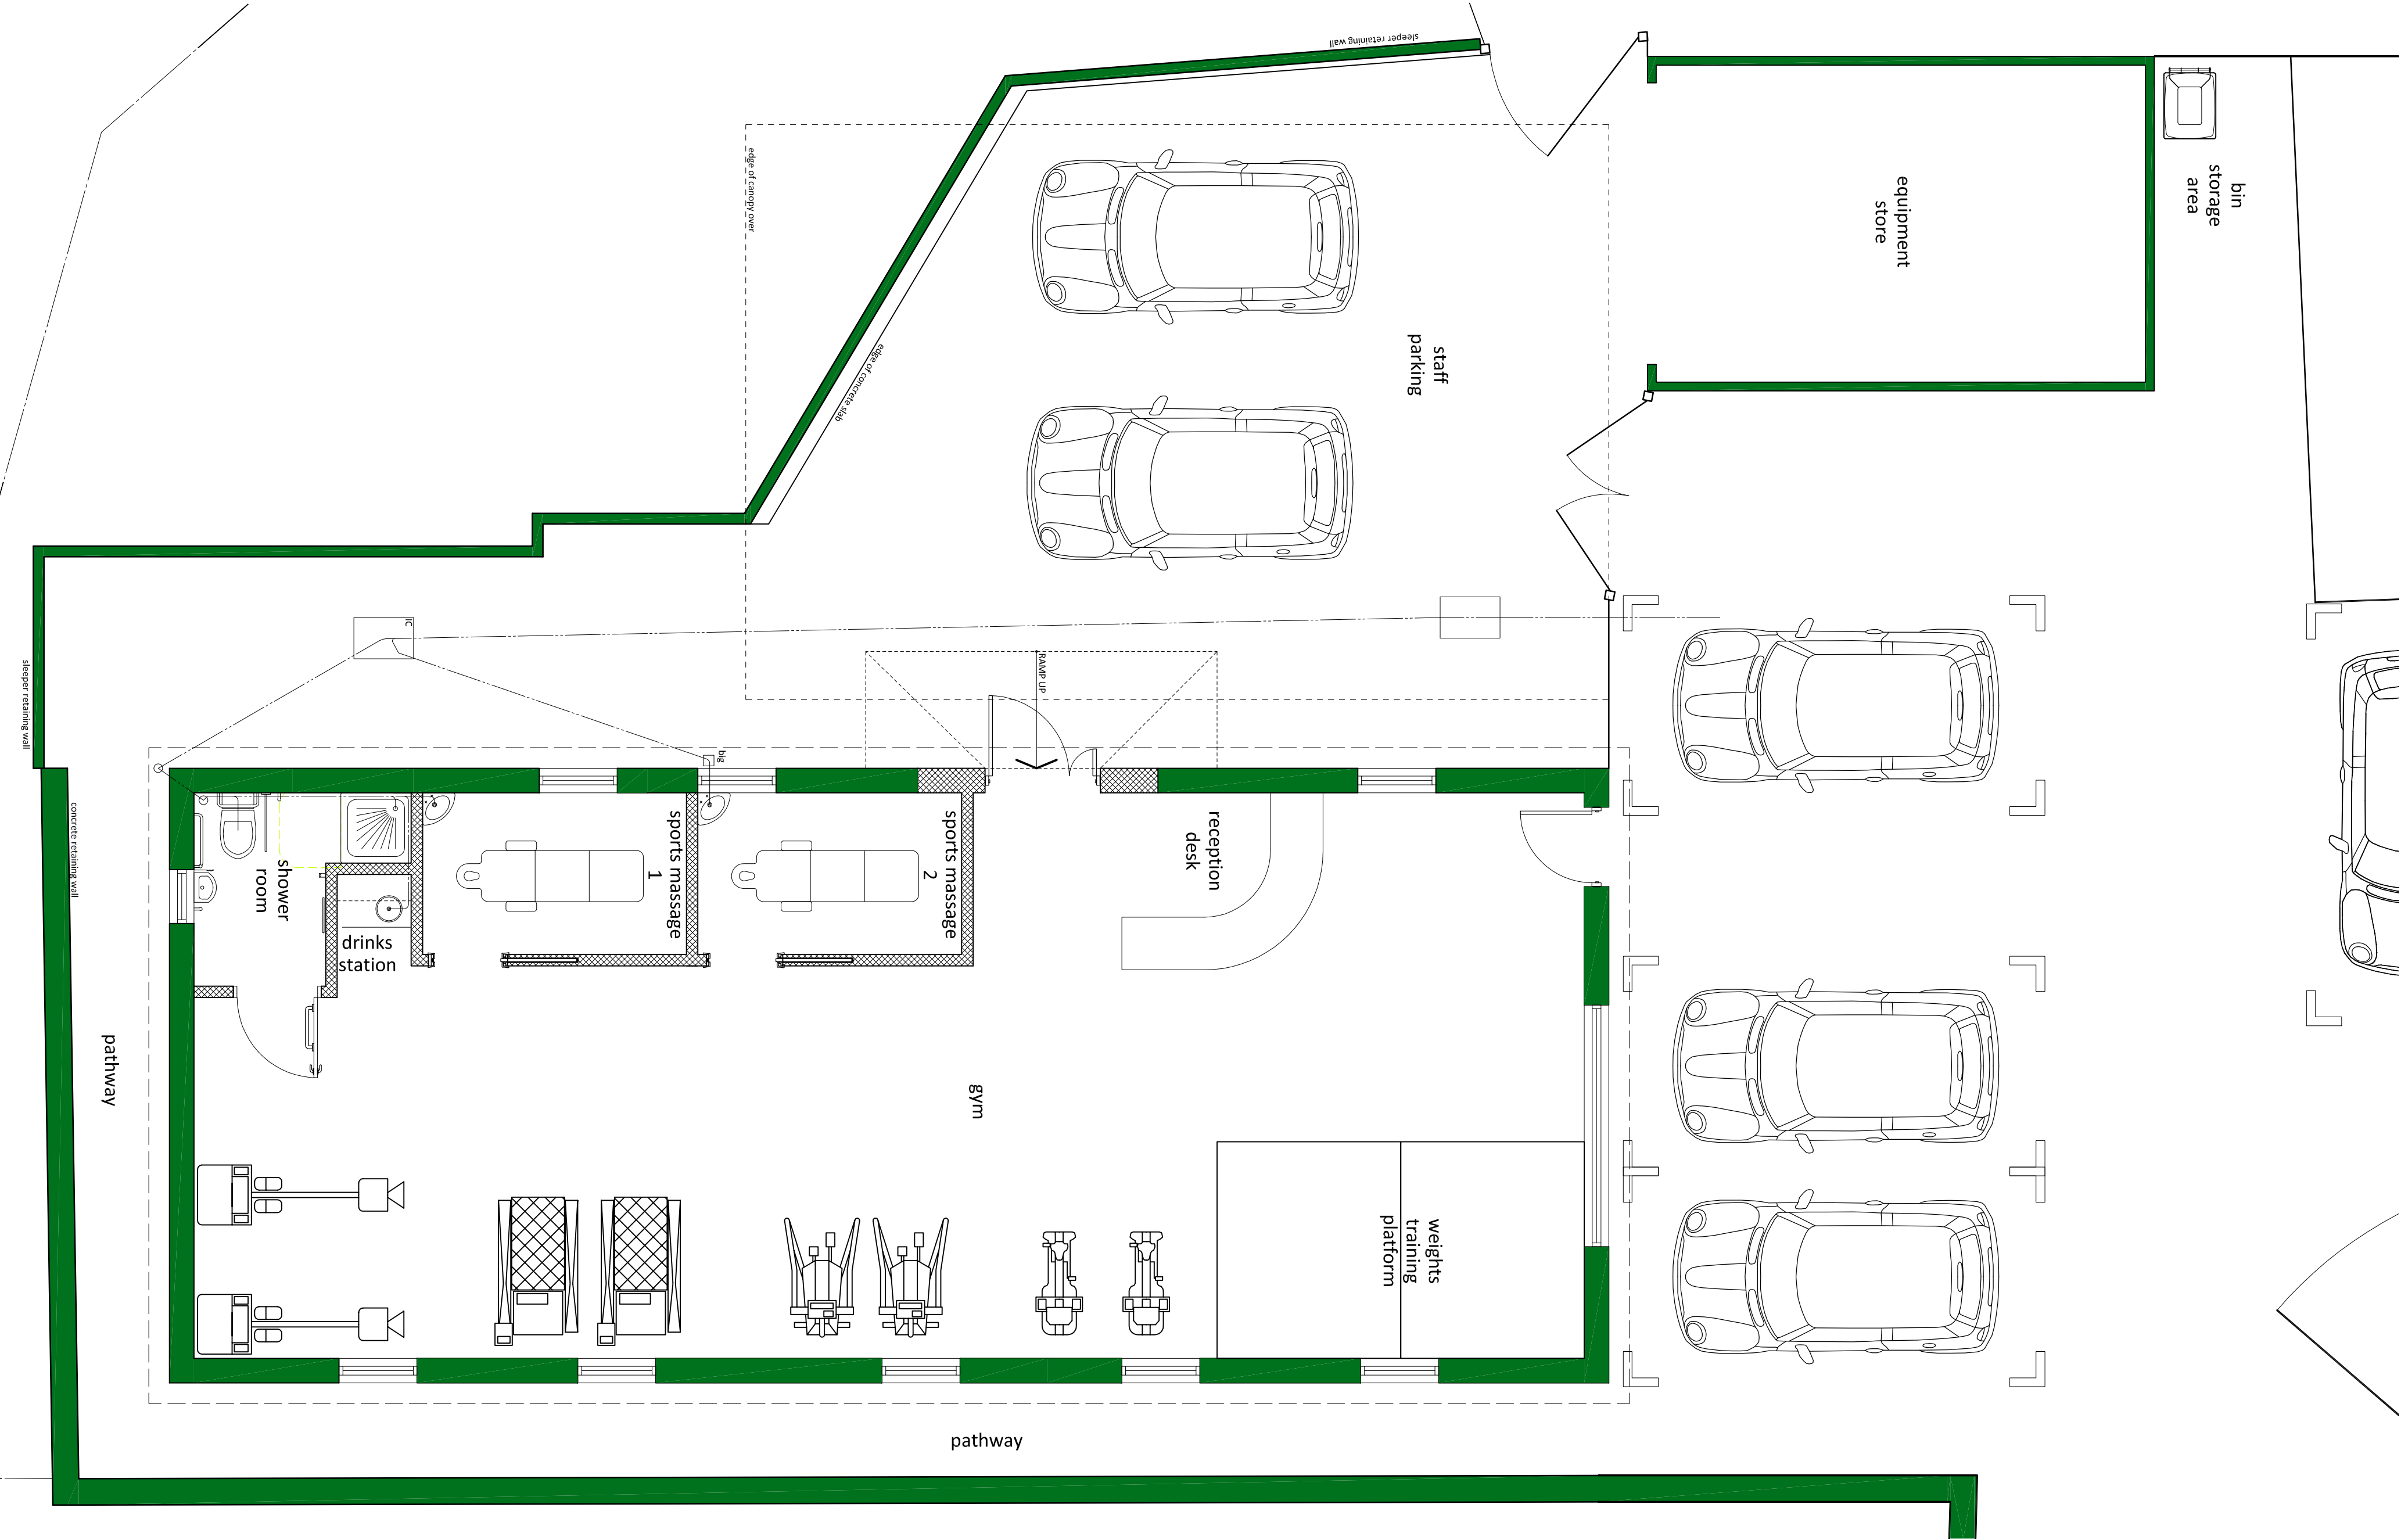 

Revision
Project
Conversion to Fitness Centre

Site Address
**1 The Square
Littlesham
West Sussex
BN16 4EA**


Drawings
PROPOSED DRAWINGS:
Site Plan + Floor Plan

Client
Surrey Fit

Scale
**1:100, 1:50 @ A1
Oct. 17 NB**

PLANNING

Drawing No.
887.17.20

 
crowther overton-hart

28 Chancery Road, Horsham Road
T 01903 816290 F 01903 814163
E reception@coh-surveys.co.uk
© COPYRIGHT 2017 Crowther Overton Hart. All rights reserved.