


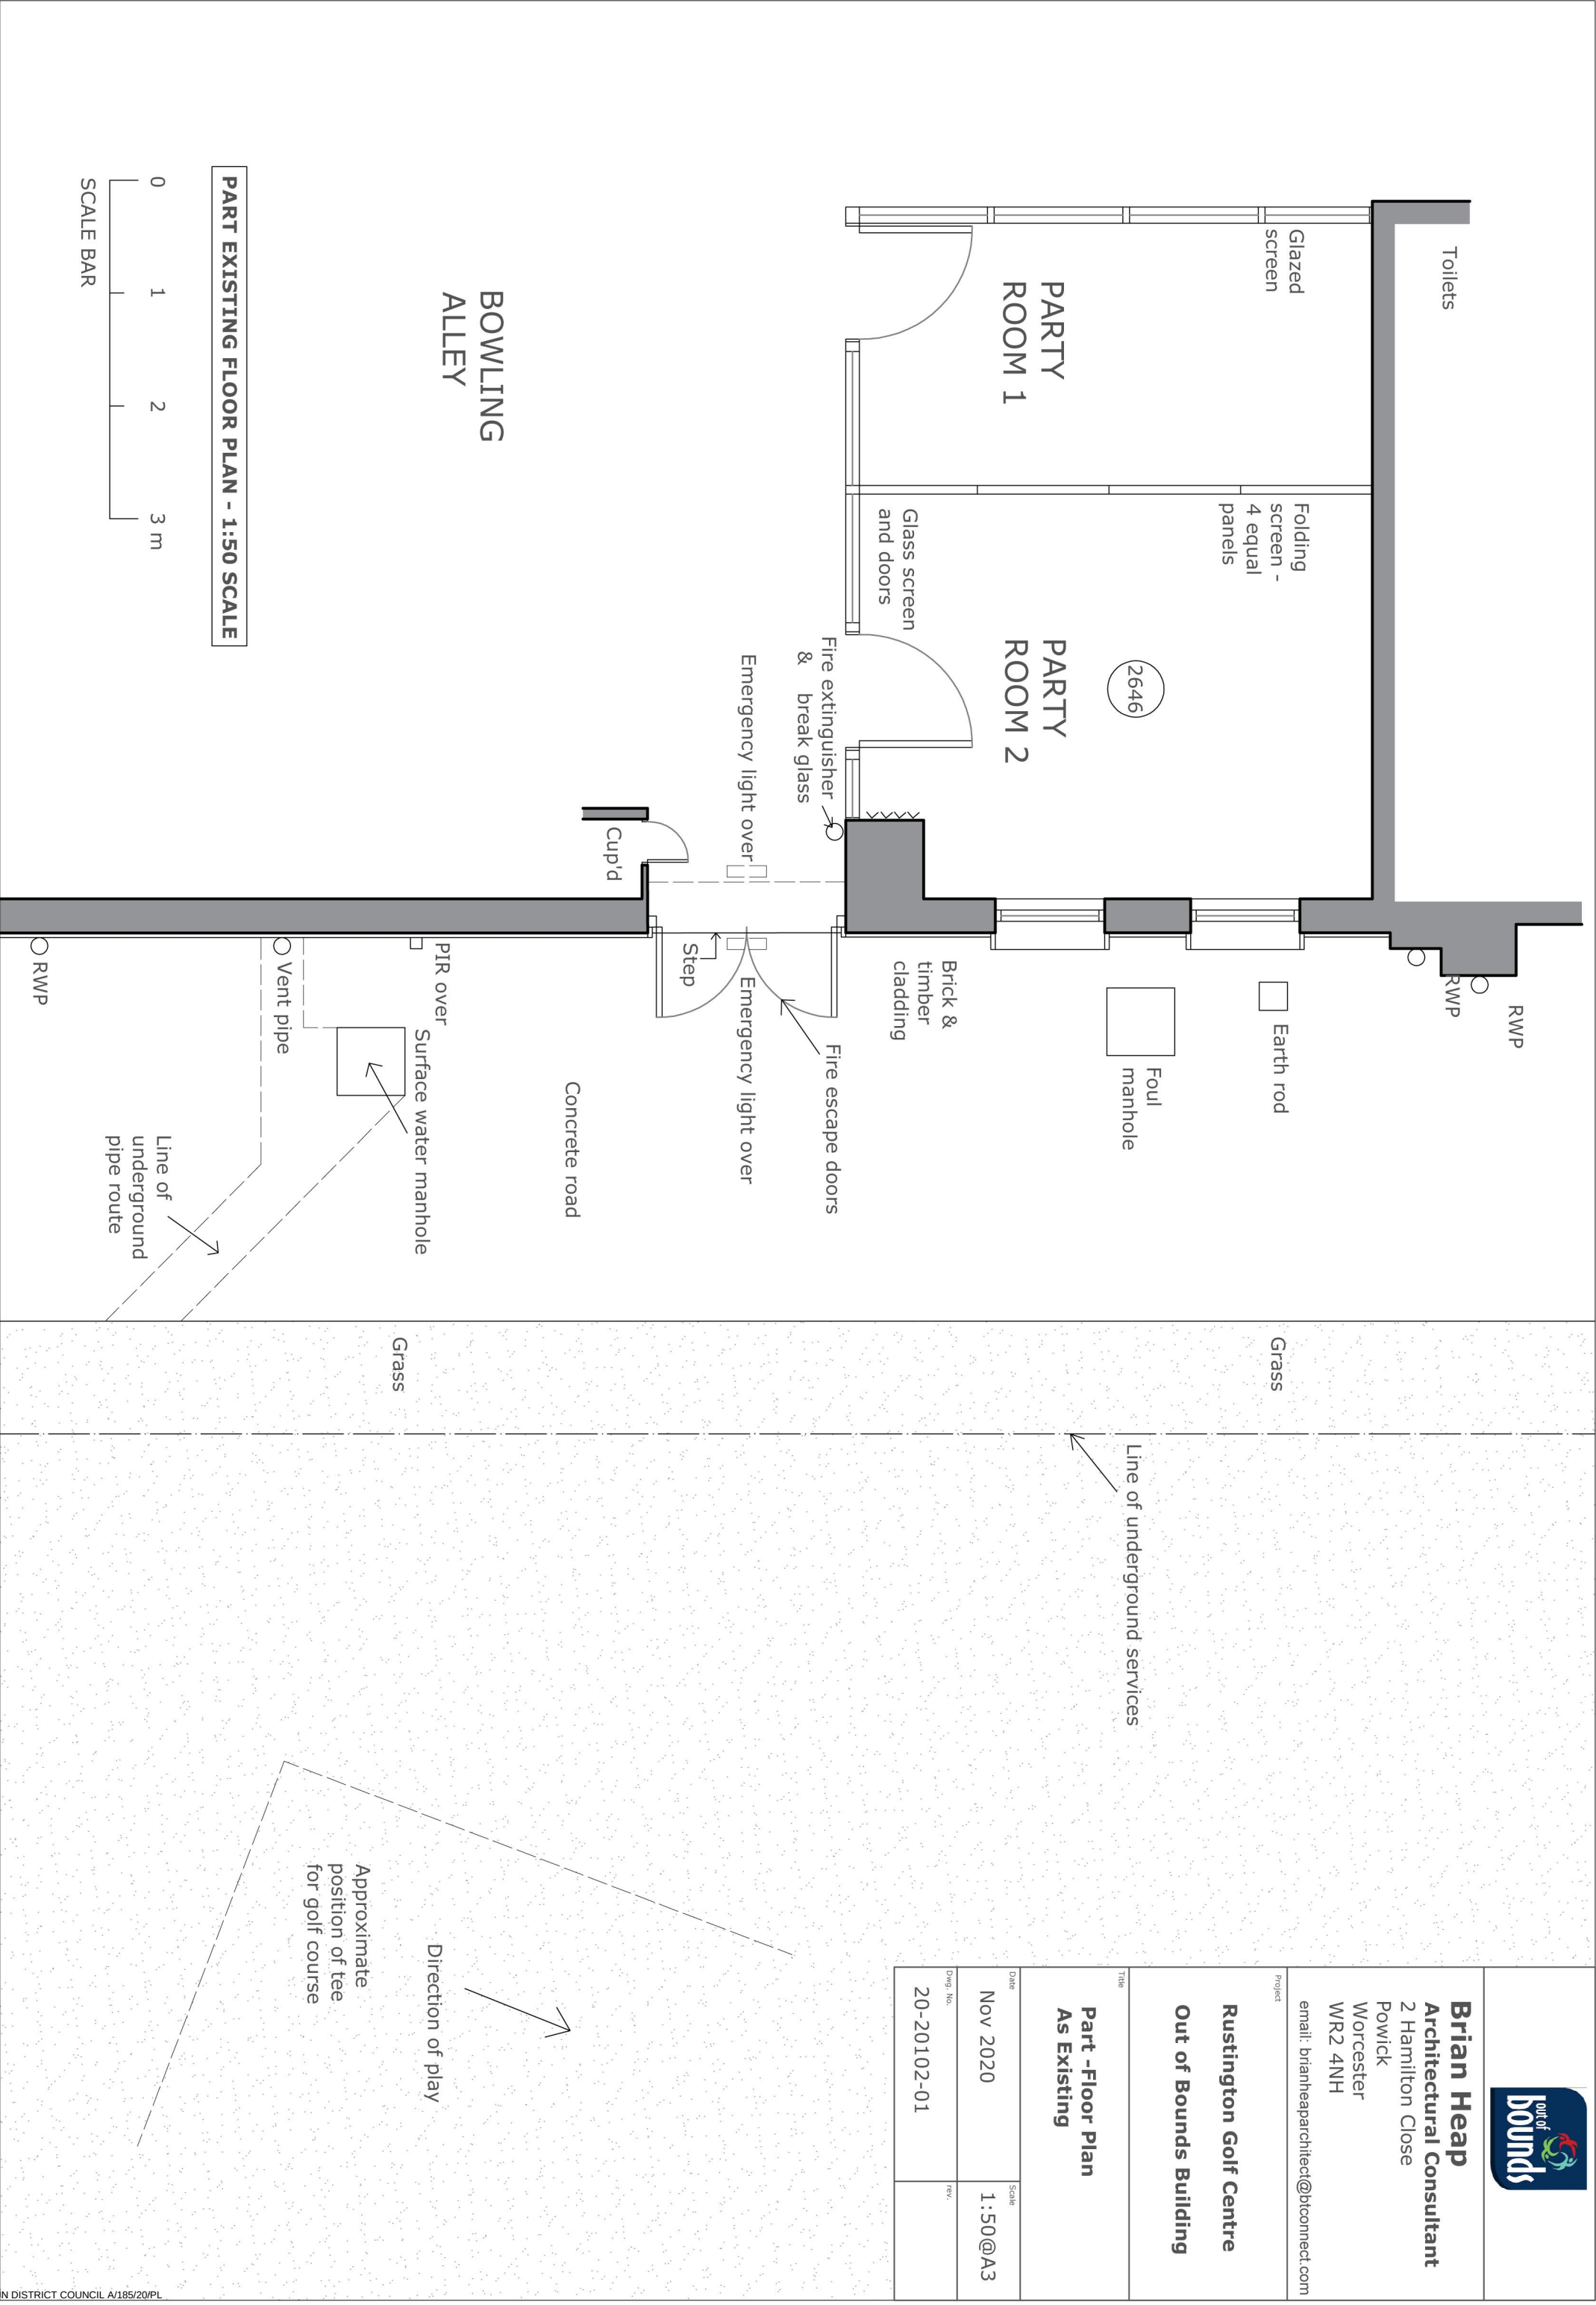

Brian Heap

Architectural Consultant

2 Hamilton Close

Powick

Worcester

WR2 4NH

email: brianheaparchitect@btconnect.com

Project

Rustington Golf Centre

Out of Bounds Building

Title

**Part -Floor Plan
As Existing**

Date

Nov 2020

Scale

1:50@A3

Dwg. No.

20-20102-01

Rev.