


EXISTING NORTH ELEVATION 1:200



EXISTING GR. FLOOR PLAN 1:200

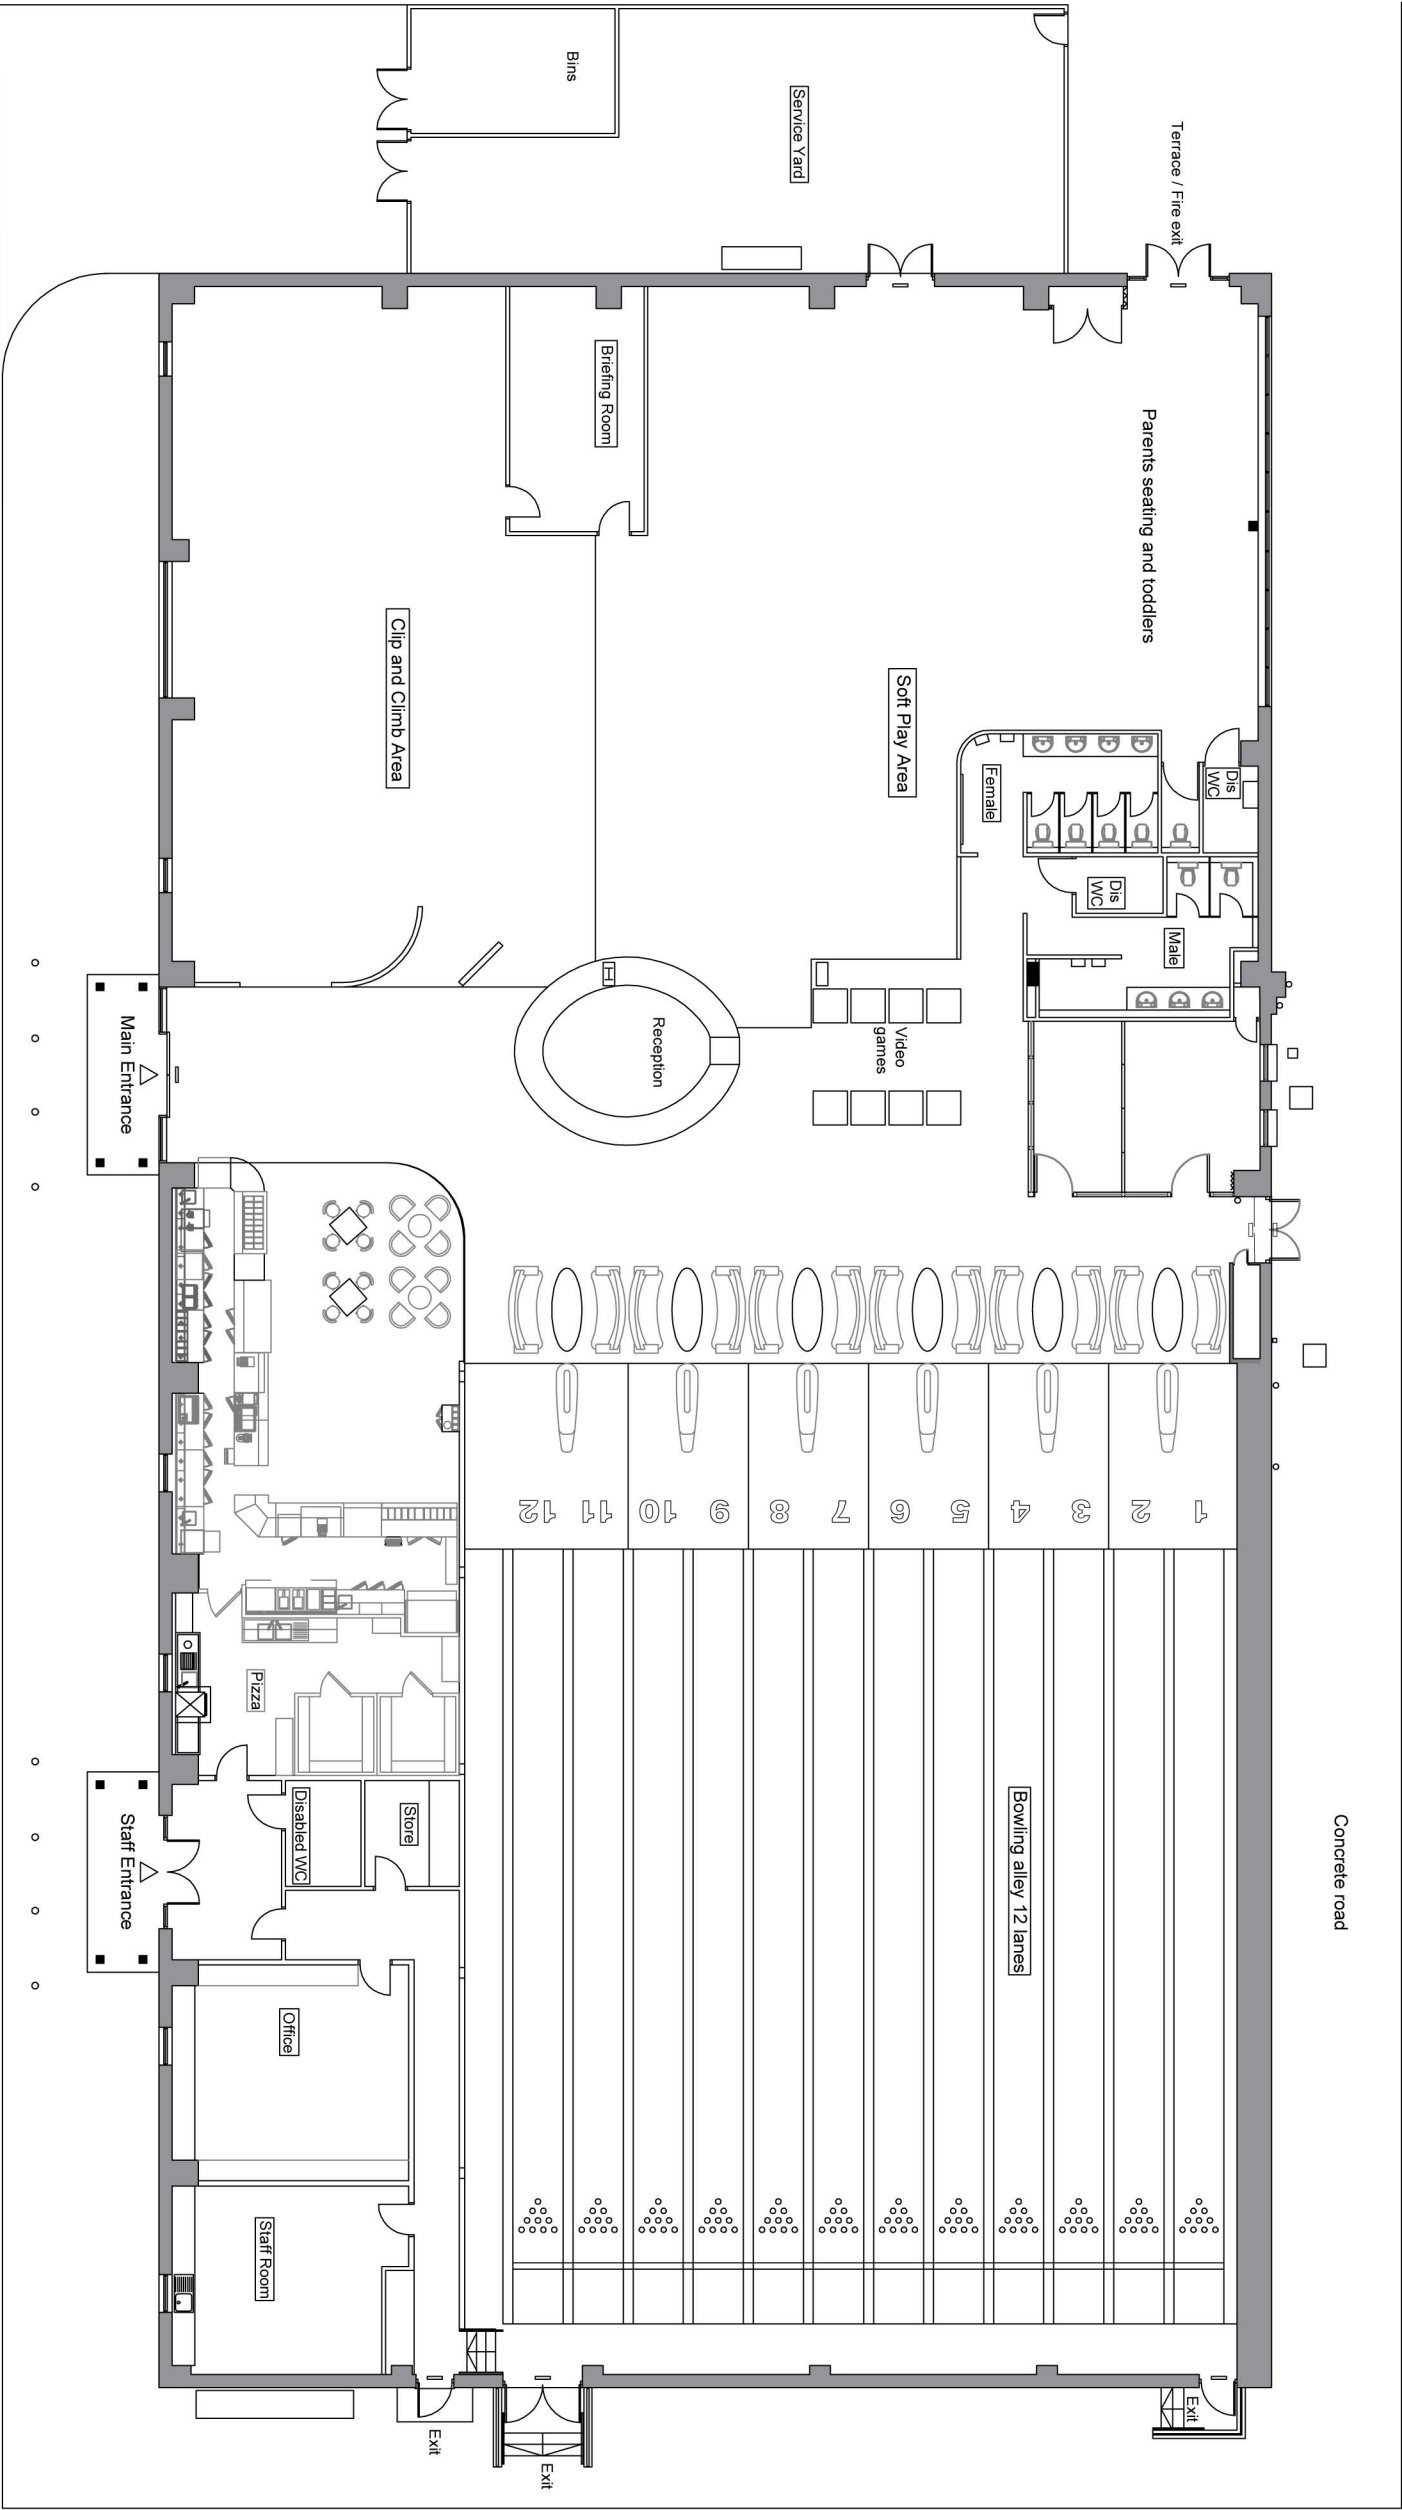

Brian Heap
Architectural Consultant
2 Hamilton Close
Powick
Worcester
WR2 4NH
email: brianheaparchitect@btconnect.com

Rustington Golf Centre
Out of Bounds Building

Existing Ground Floor plan
and rear elevation

Date	Nov 2020	Scale	1:200@A
Dwg. No.	20-20102-06	rev.	