


PROPOSED NORTH ELEVATION 1:200

Proposed extension

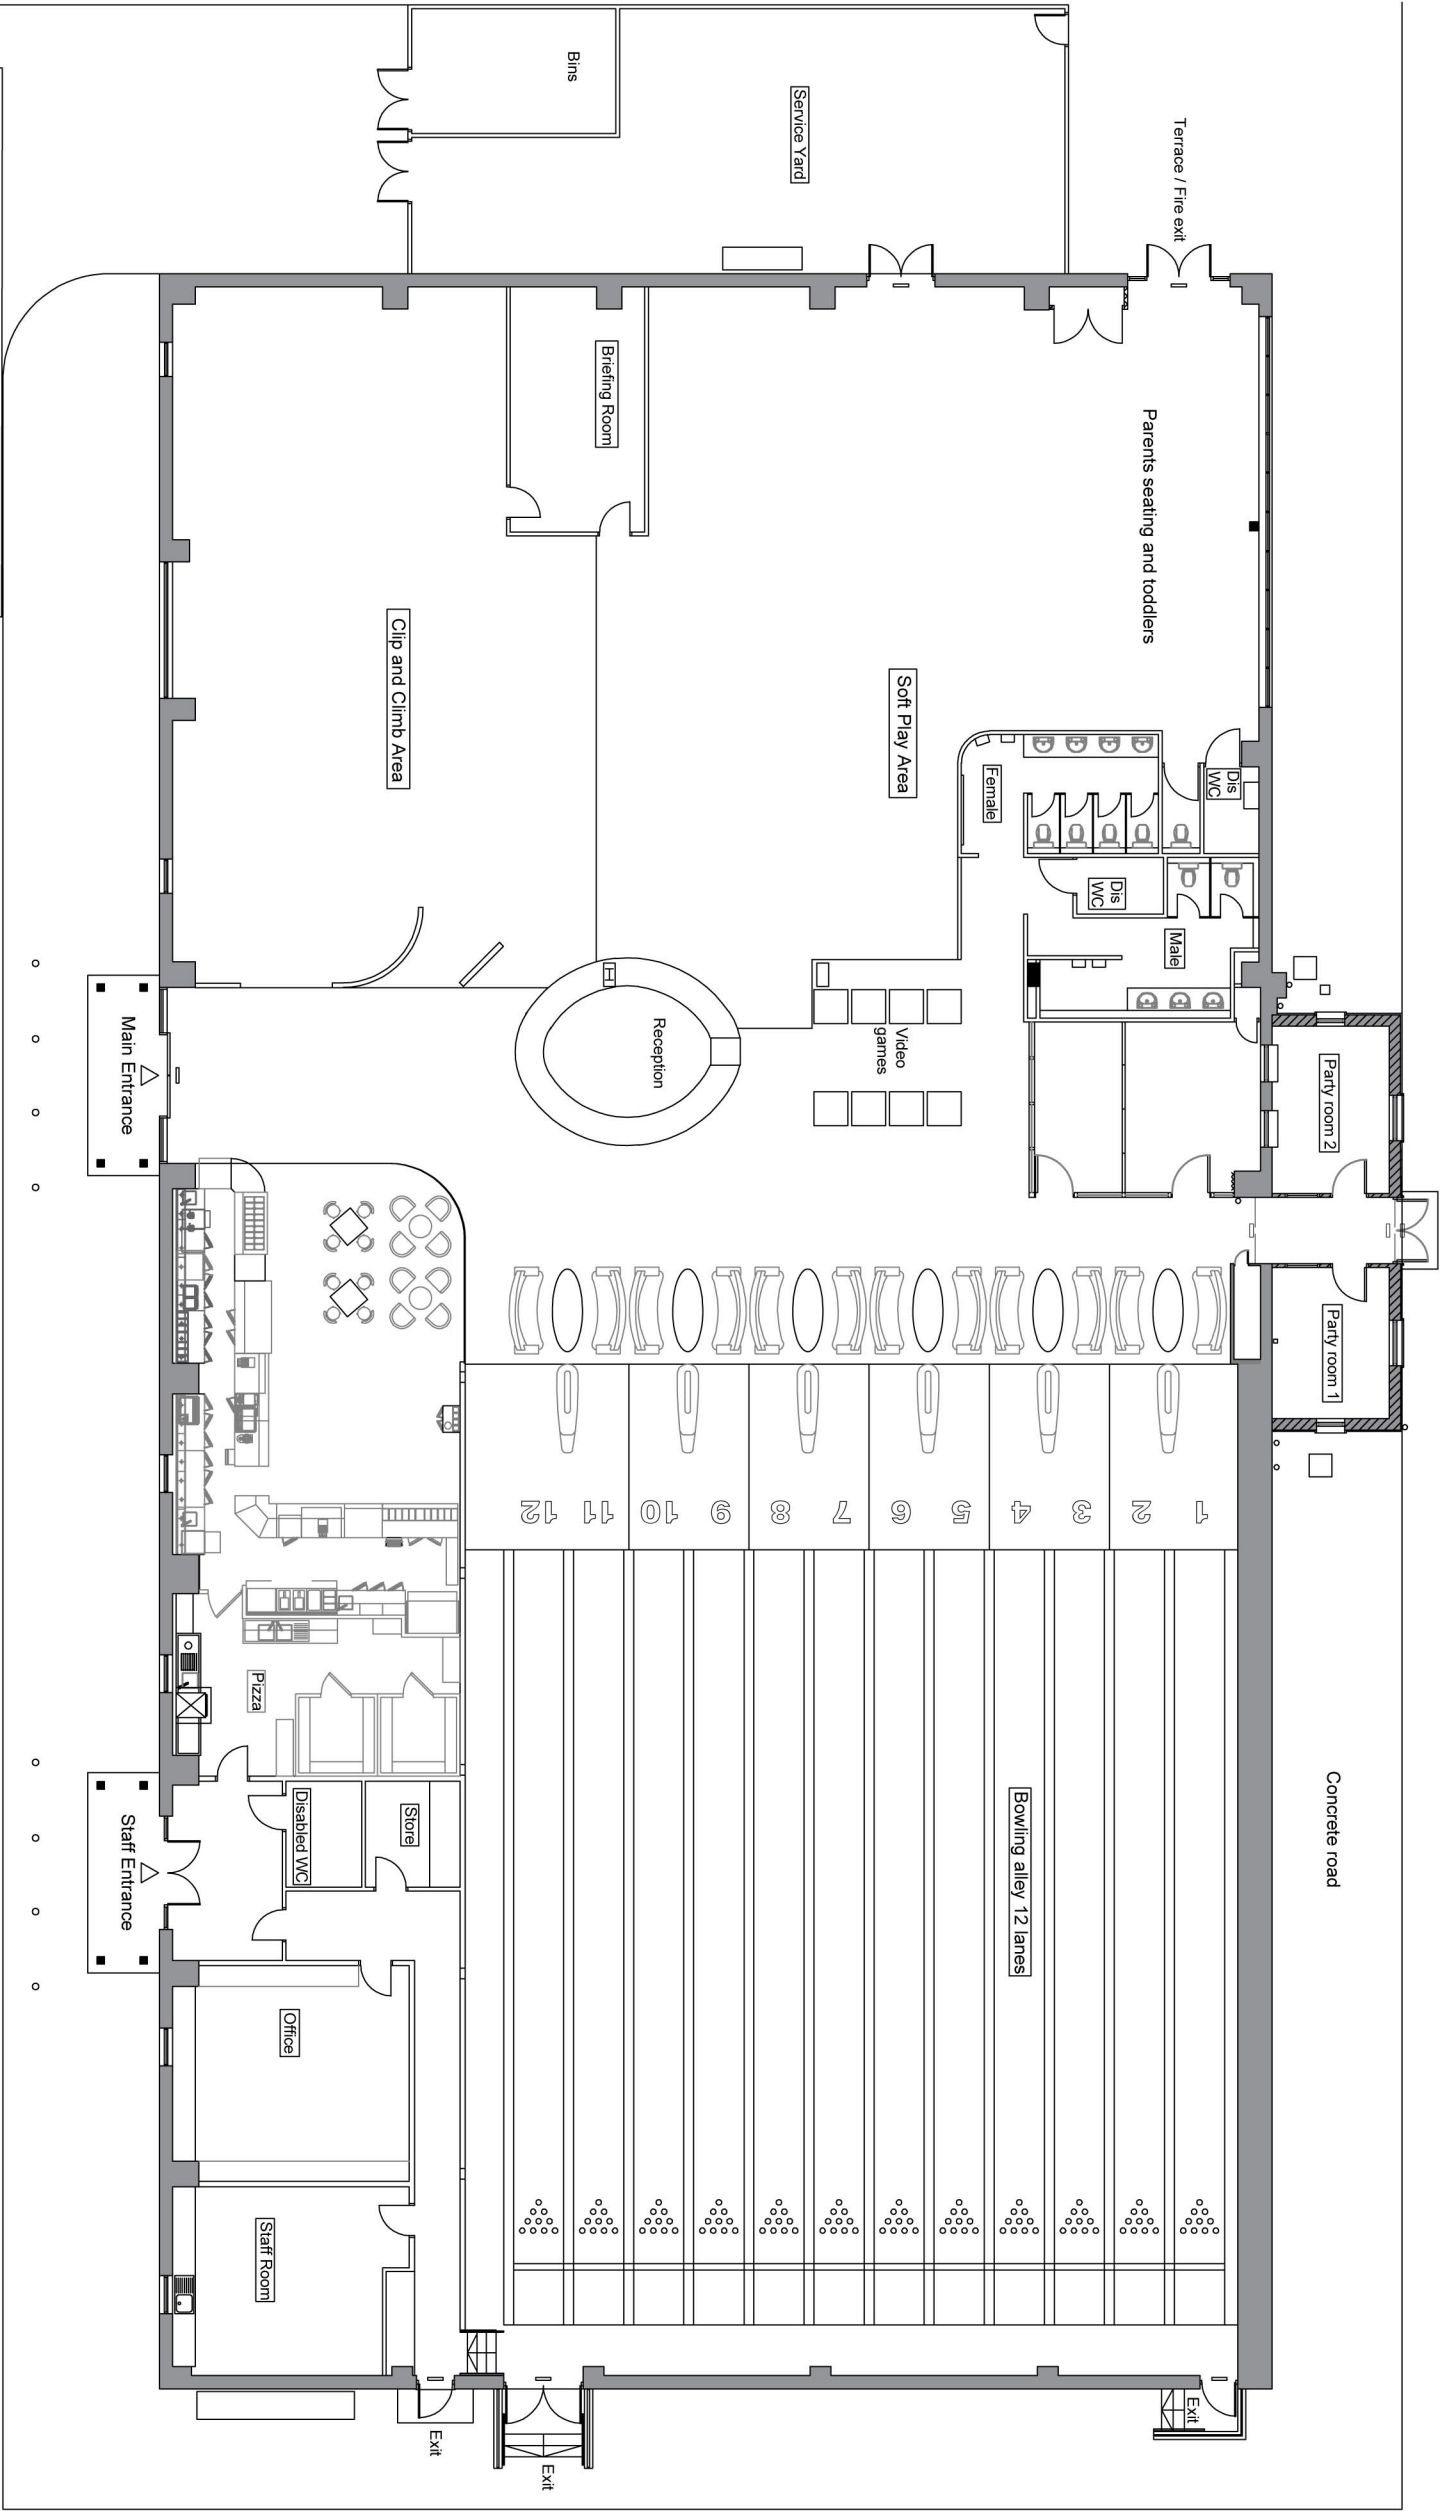

PROPOSED GR. FLOOR PLAN 1:200

Car Park



Scale bar 1:200



Brian Heap
Architectural Consultant
2 Hamilton Close
Powick
Worcester
WR2 4NH
email: brianheaparchitect@btconnect.com

Rustington Golf Centre
Out of Bounds Building

Proposed Ground Floor
plan and rear elevation

Title	
Date	Scale
Nov 2020	1:200@A3
Dwg. No.	REV.
20-20102-07	