





LOCATION PLAN
1:1250 @ A3

 

SITE PLAN
1:500 @ A3

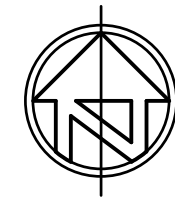

© nat-design, all rights reserved. Use figured dimensions only. All dimensions are to be checked on site before any work is carried out. Please contact the Architect immediately regarding any discrepancies discovered on site.

Rev.	Notes	Date
 NAT DESIGN ARCHITECTURAL SERVICES M: 07599199759 E: info@nat-design.co.uk www.nat-design.co.uk		
Project		
16 Speedwell Chase, Angmering, BN16 4QR		
Drawing		
Existing Location & Site Plan		
Drawn By NSE		Scale as shown
Date Nov 2025		Revision -
Drawing No. 2018 -DPA - 01		