



Proposed

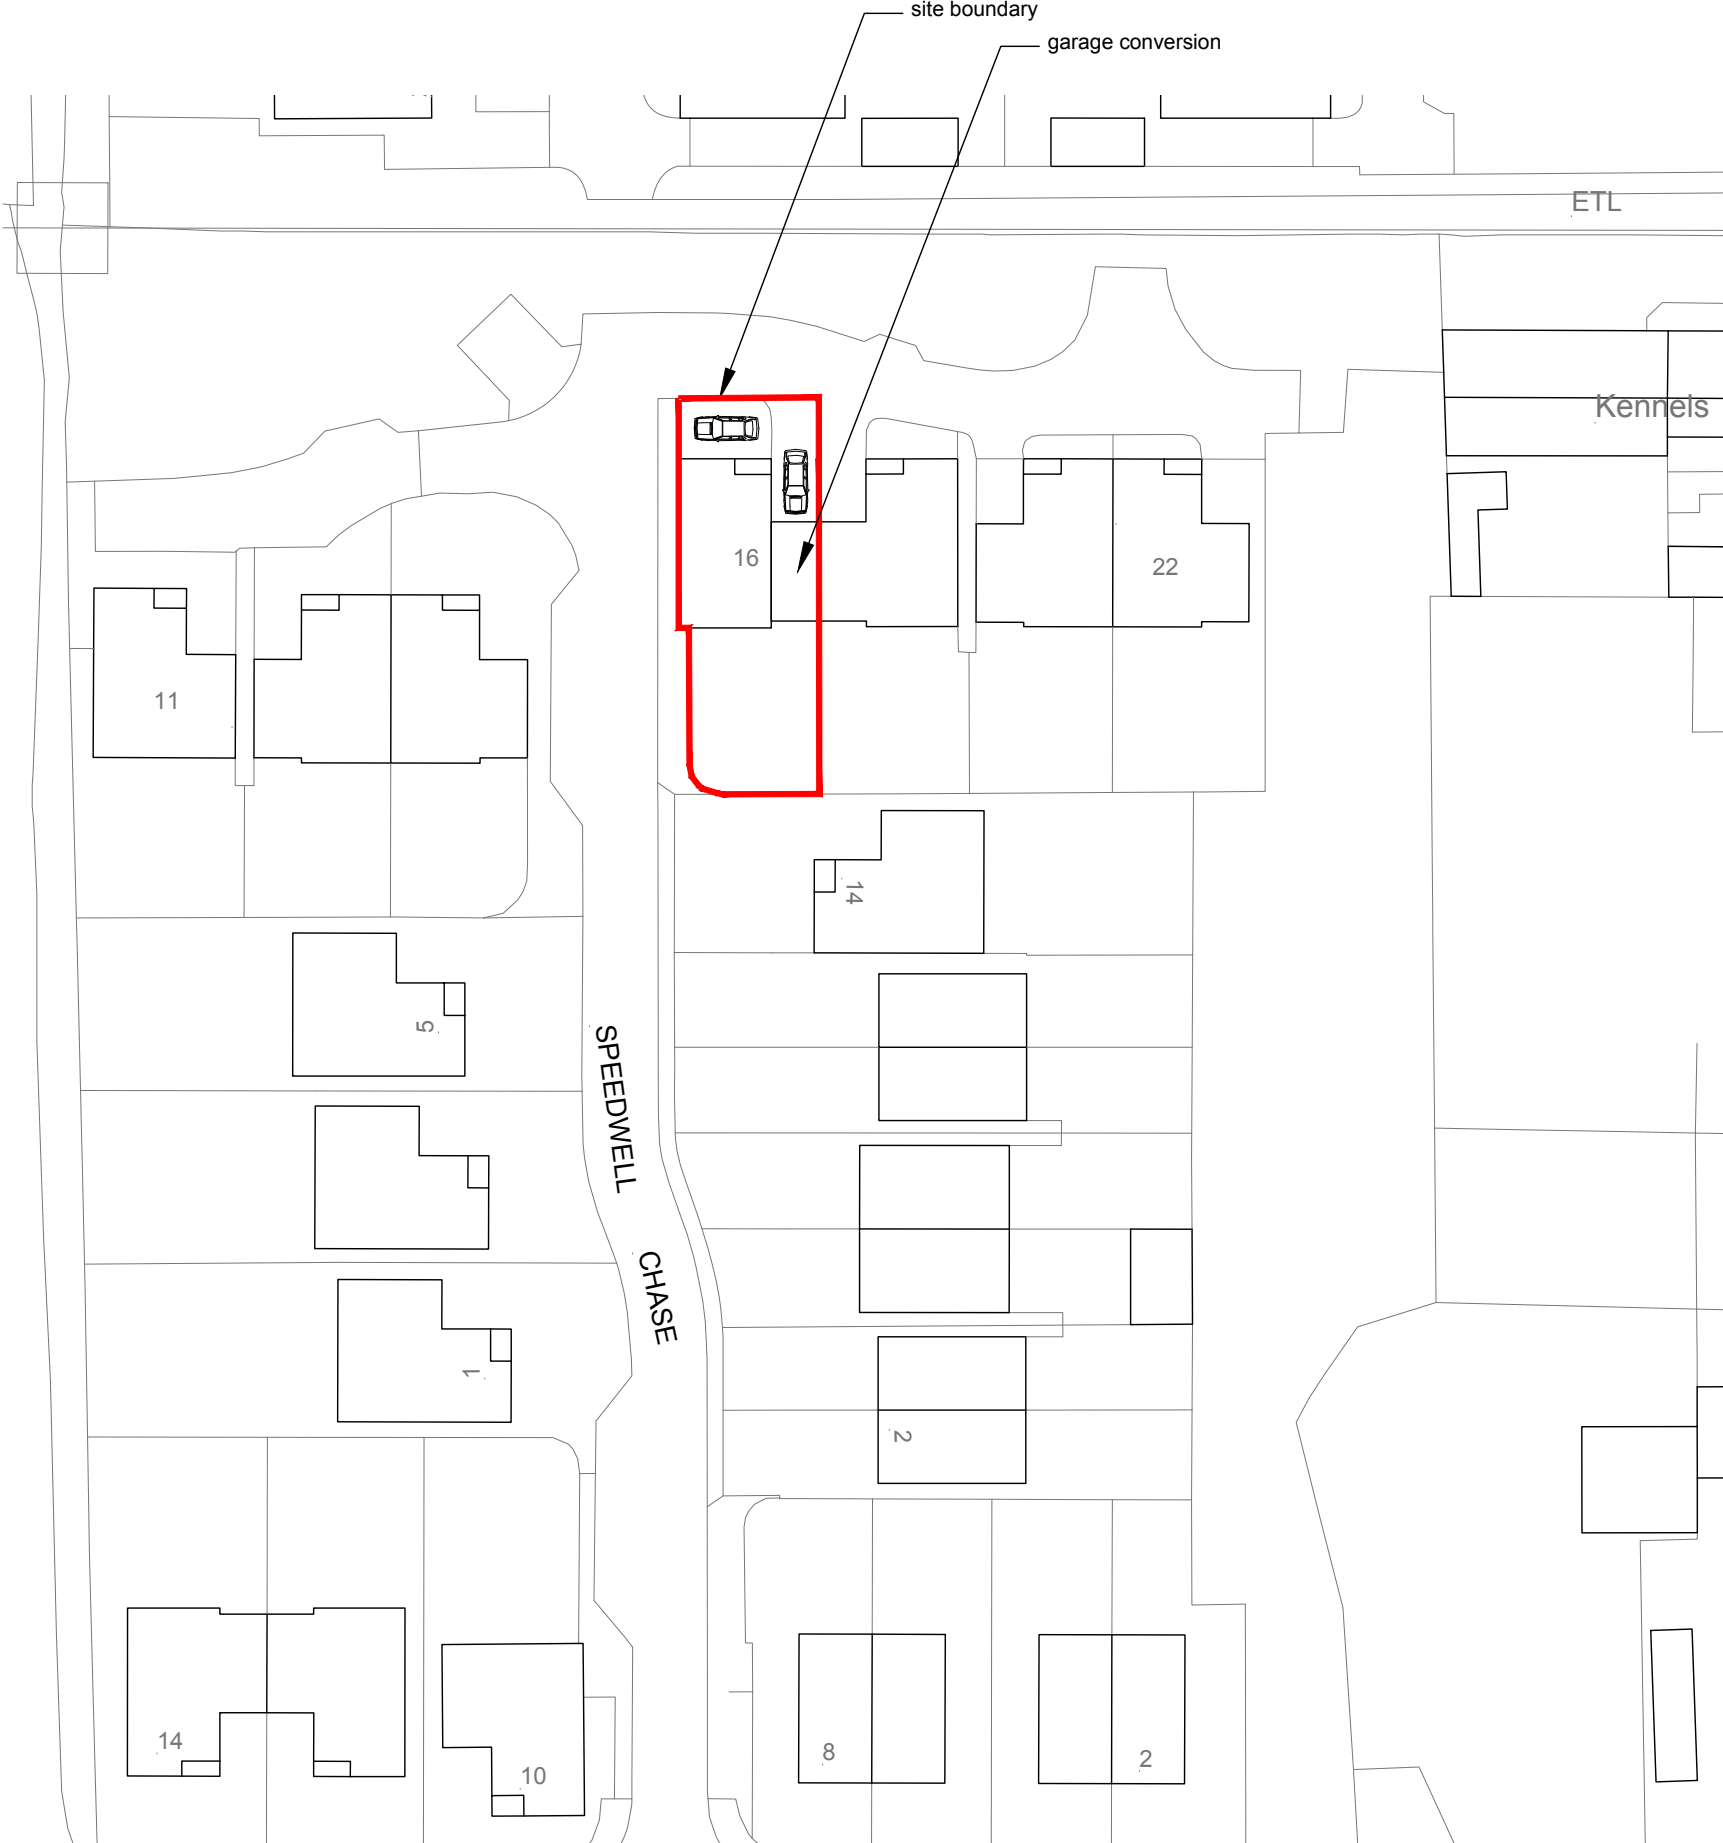


SITE PLAN
1:500 @ A3




©Crown Copyright. All rights reserved. Licence no. 100019980

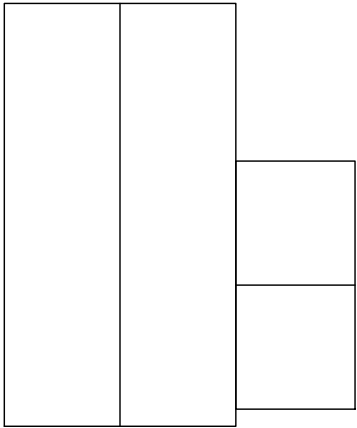

Existing Roof Plan 1:200 @ A3

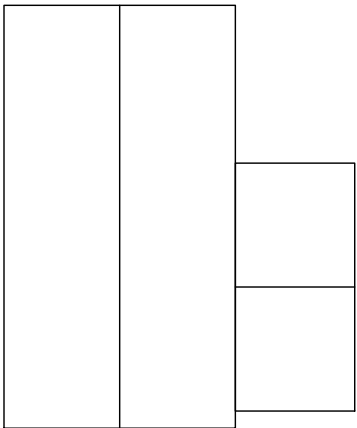

Proposed Roof Plan 1:200 @ A3
(no change)

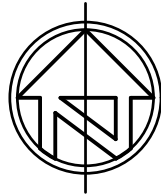

© nat-design, all rights reserved. Use figured dimensions only. All dimensions are to be checked on site before any work is carried out. Please contact the Architect immediately regarding any discrepancies discovered on site.

Rev.	Notes	Date
 M: 07599199759 E: info@nat-design.co.uk www.nat-design.co.uk		
Project		
16 Speedwell Chase, Angmering, BN16 4QR		
Drawing		
Proposed Site & Roof Plan		
Drawn By NSE	Scale as shown	
Date Nov 2025	Revision	
Drawing No. 2018 -DPA - 02		