



Existing

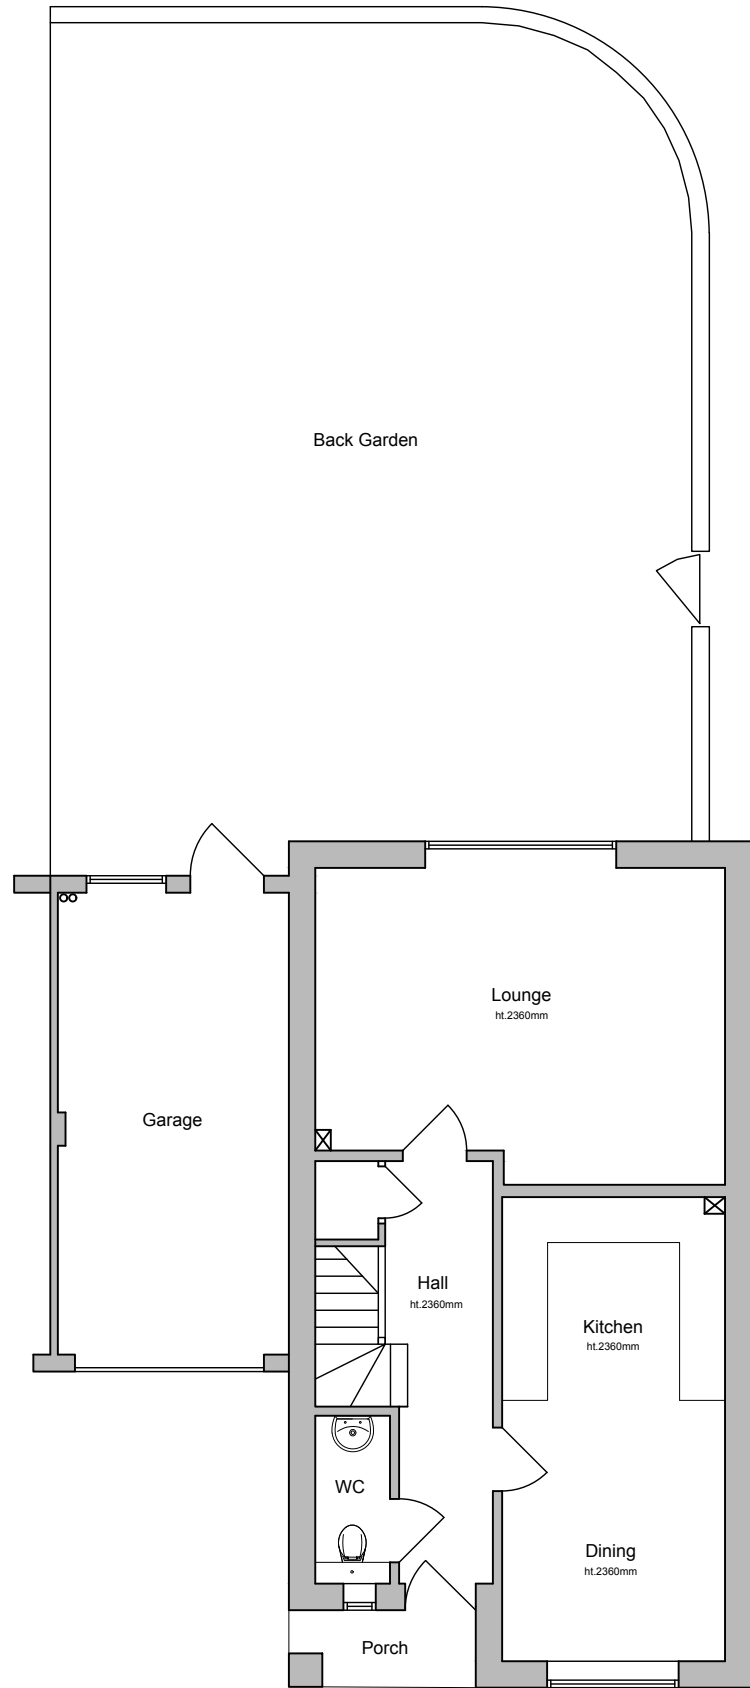


GF PLAN
1:100 @ A3

Proposed

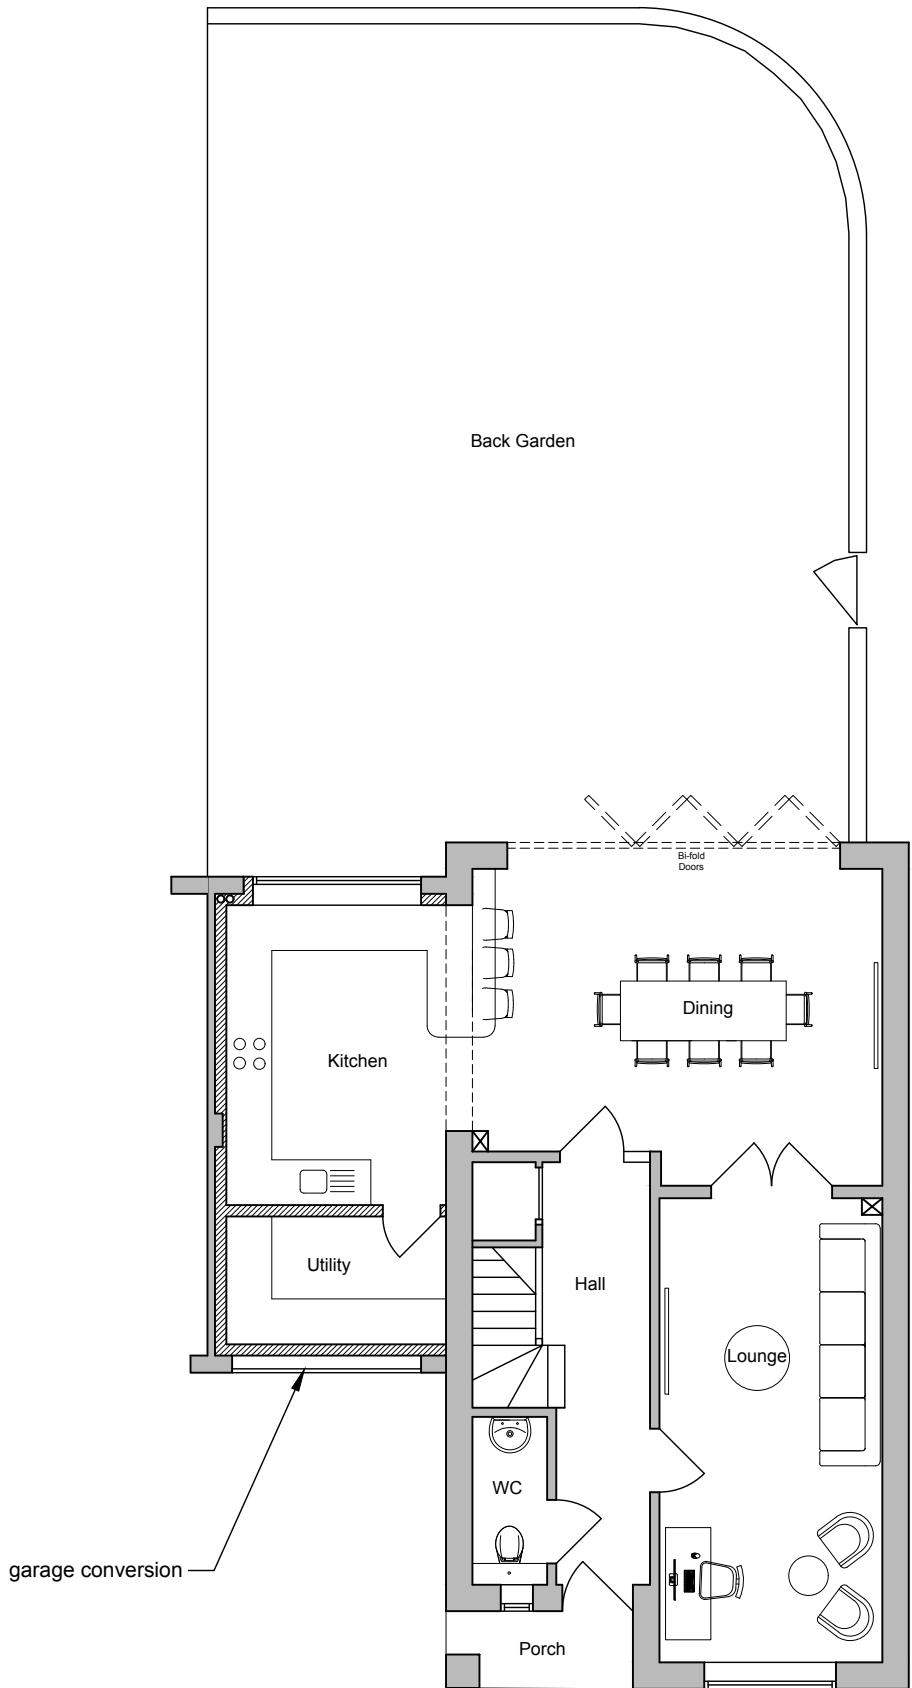

GF PLAN
1:100 @ A3

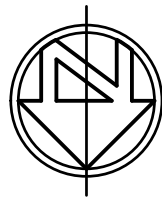

© nat-design, all rights reserved. Use figured dimensions only. All dimensions are to be checked on site before any work is carried out. Please contact the Architect immediately regarding any discrepancies discovered on site.

Rev.	Notes	Date
 M: 07599199759 E: info@nat-design.co.uk www.nat-design.co.uk		
Project		
16 Speedwell Chase, Angmering, BN16 4QR		
Drawing		
Existing & Proposed Floor Plans		
Drawn By		Scale
NSE		as shown
Date		Revision
Nov 2025		
Drawing No.		
2018 - DPA - 03		

