


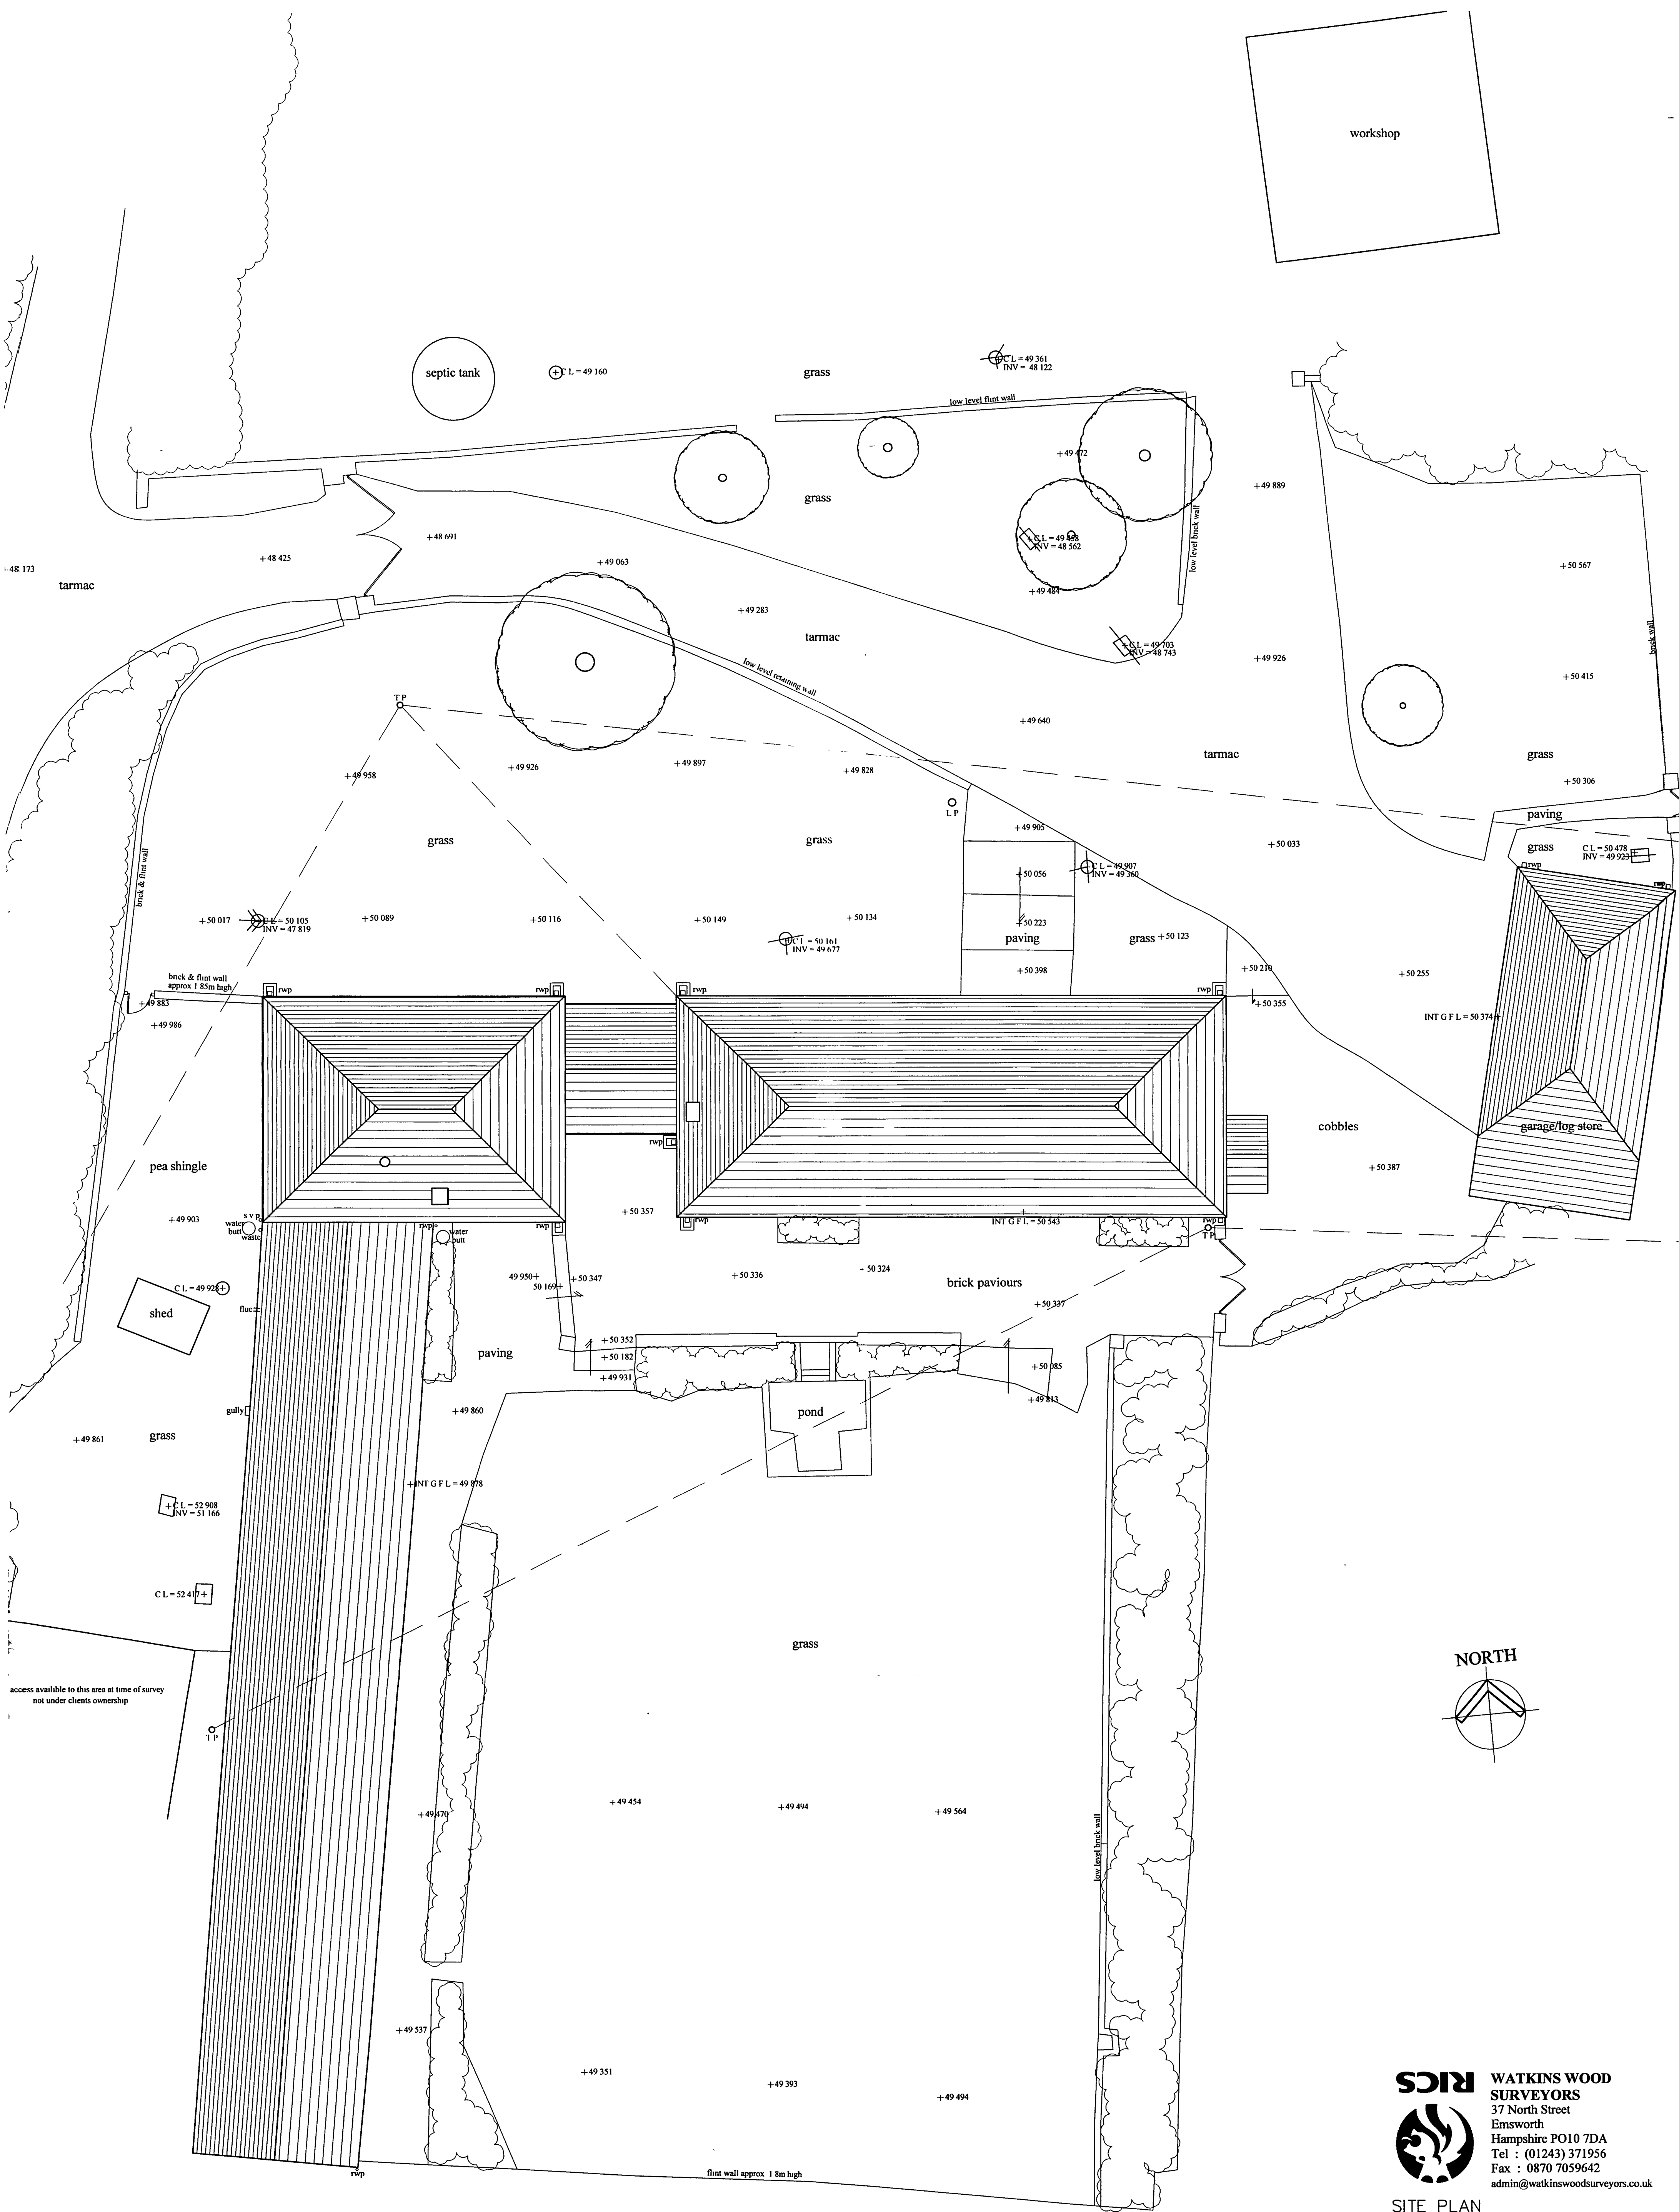

RICS WATKINS WOOD
SURVEYORS
37 North Street
Emsworth
Hampshire PO10 7DA
Tel : (01243) 371956
Fax : 0870 7059642
admin@watkinswoodsurveyors.co.uk

SITE PLAN
MANOR FARM HOUSE
ANGMERING, WEST SUSSEX
MR T WALKER
Drawn by: RM Checked by: