


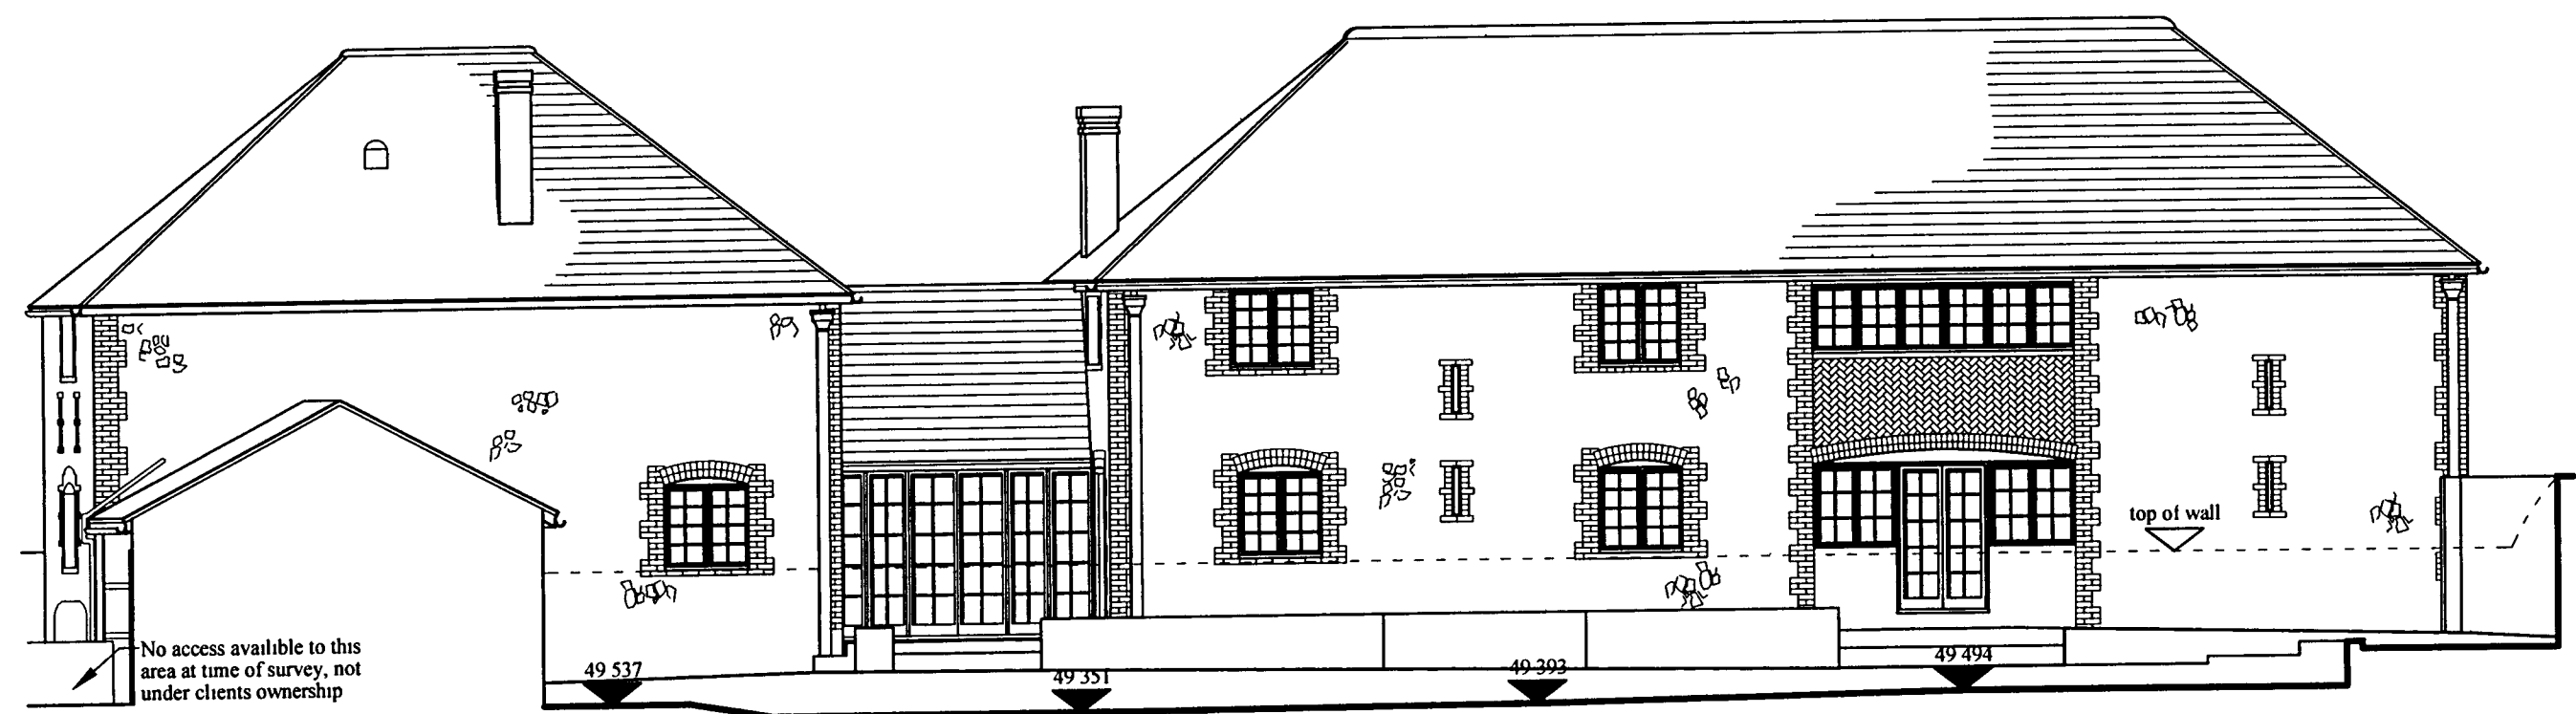

SOUTH ELEVATION 1:100



WEST ELEVATION 1:100



**WATKINS WOOD  
SURVEYORS**  
37 North Street  
Emsworth  
Hampshire PO10 7DA  
Tel : (01243) 371956  
Fax : 0870 7059642  
admin@watkinswoodsurveyors.co.uk

ELEVATIONS  
MANOR FARM HOUSE  
ANGMERING, WEST SUSSEX  
MR T WALKER

|           |       |             |        |
|-----------|-------|-------------|--------|
| Drawn by: | RM    | Checked by: |        |
| Scale:    | 1:100 | Date:       | DEC 06 |
| Job No:   | 3253  | Drawing:    | 04     |

# Survey As Existing - Manor Farm House, Ecclesden Lane, Angmering