



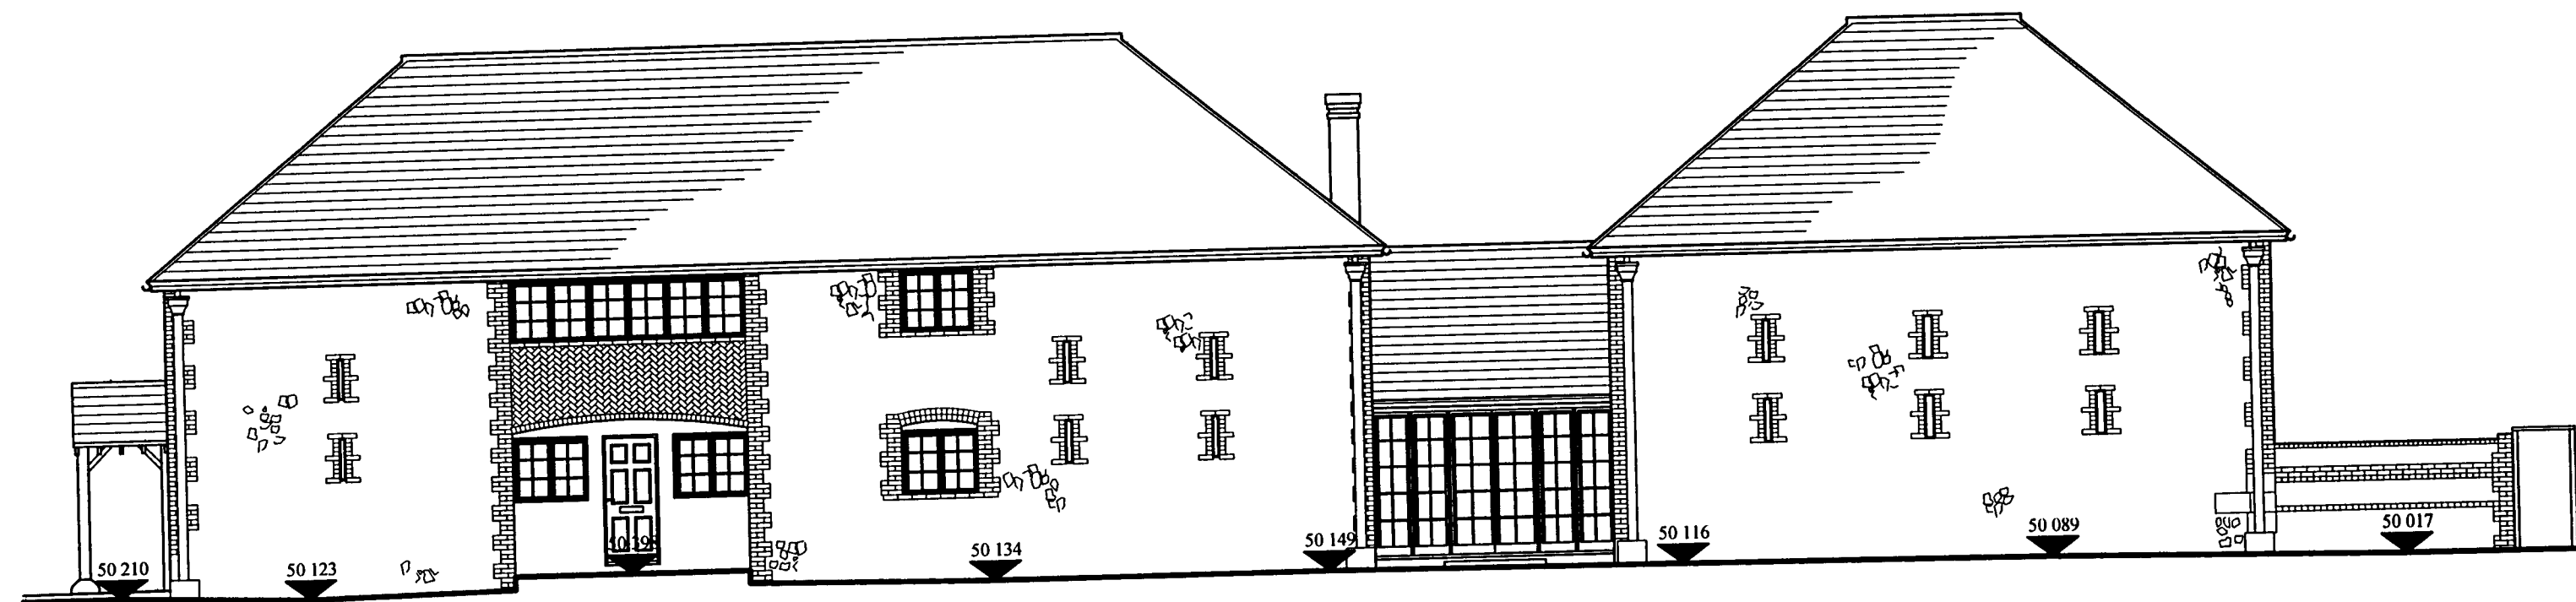


NORTH ELEVATION 1:100

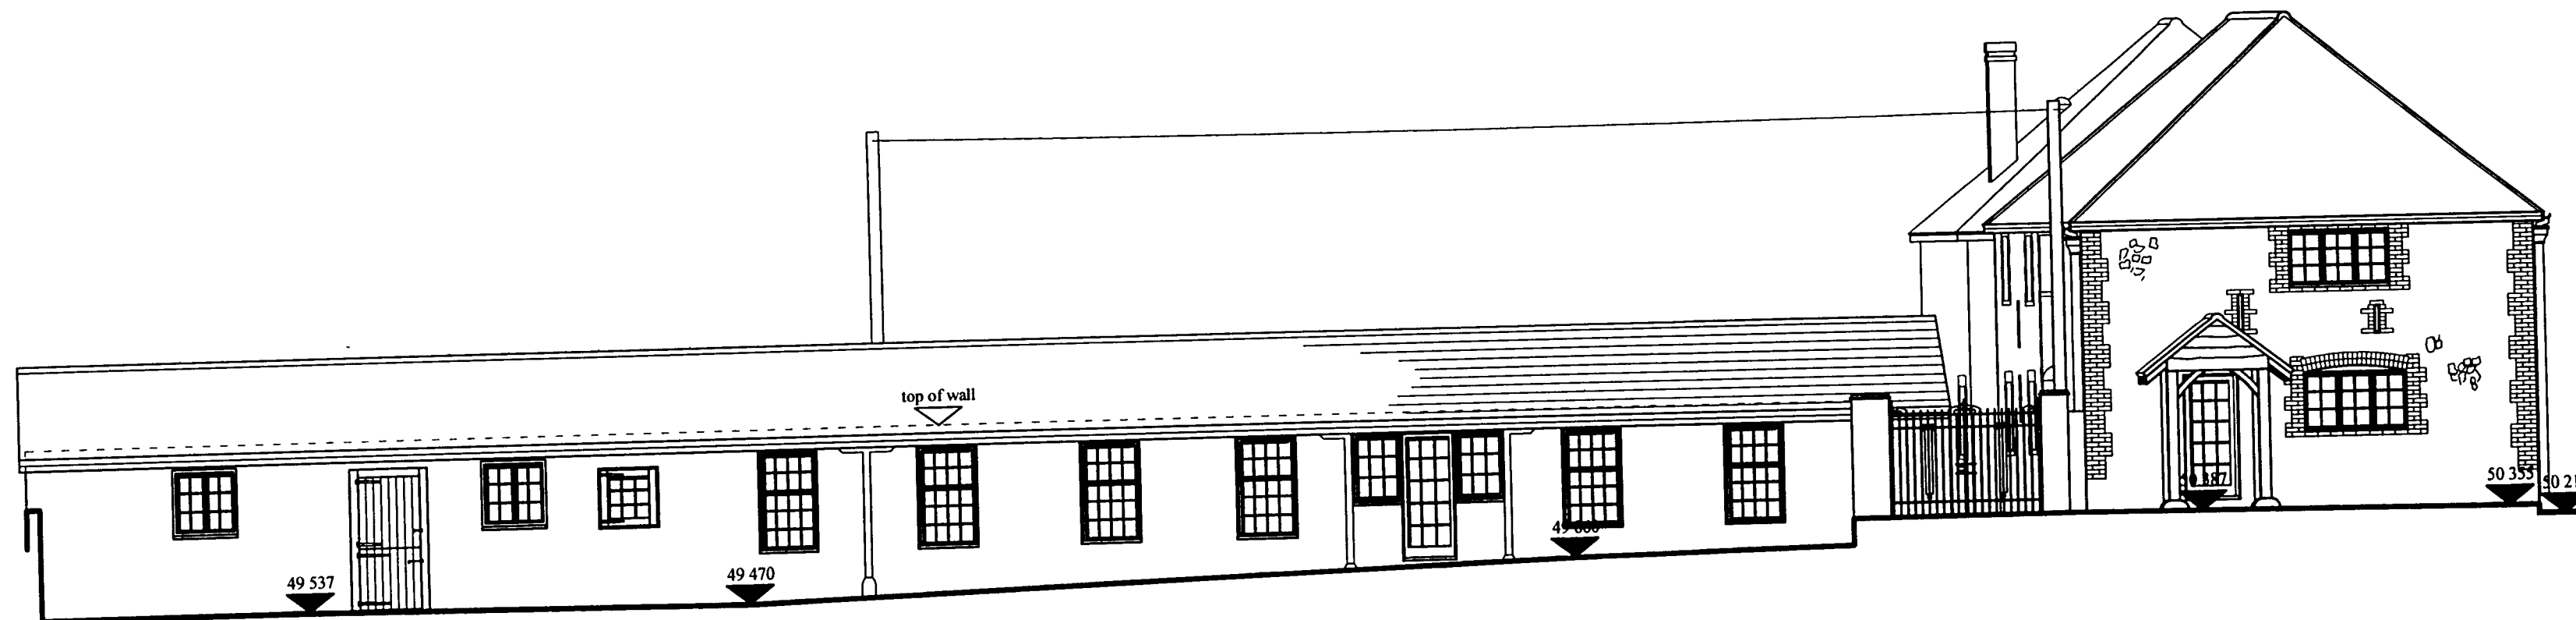

EAST ELEVATION 1:100



INTERNAL EAST ELEVATION & SECTION 1:100

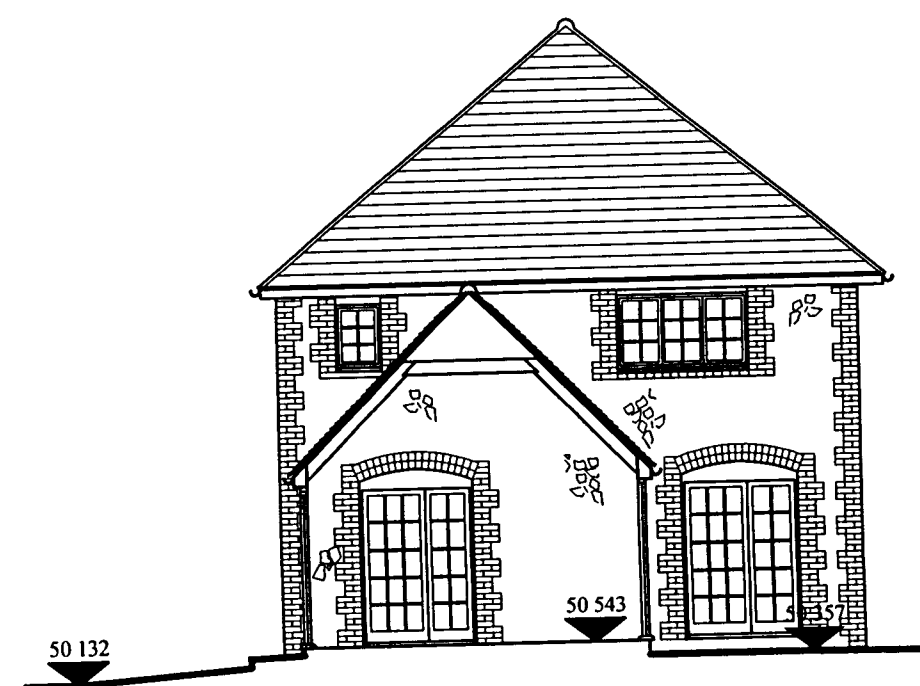

INTERNAL WEST ELEVATION & SECTION 1:100

Survey As Existing - Manor Farm House, Ecclesden Lane, Angmering

REV 'A' Elevations added. 24/01/07



**WATKINS WOOD
SURVEYORS**
37 North Street
Emsworth
Hampshire PO10 7DA
Tel : (01243) 371956
Fax : 0870 7059642
admin@watkinswoodsurveyors.co.uk

ELEVATIONS
MANOR FARM HOUSE
ANGMERING, WEST SUSSEX
MR T WALKER

Drawn by: RM

Checked by:

Scale: 1:100

Date: DEC 06

Job No: 3253

Drawing: 03A