



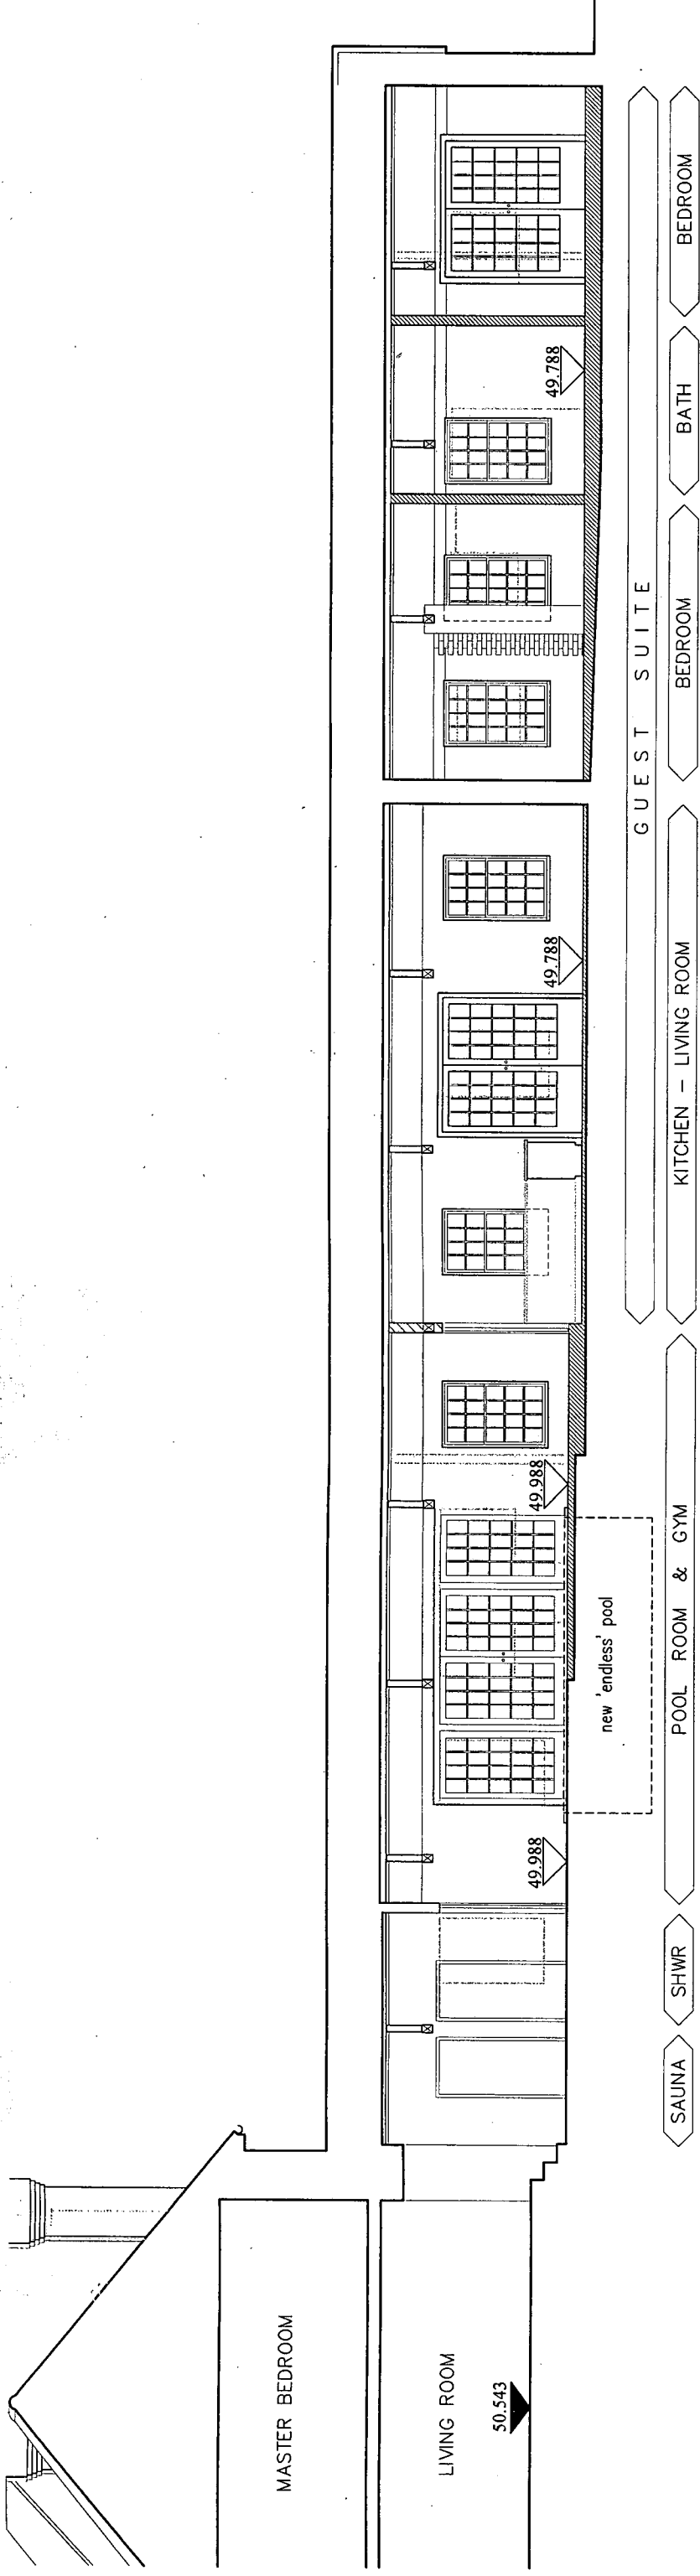

LONG SECTION THRU' STABLE WING



PHYSICAL SCALE IN METRES @ A3

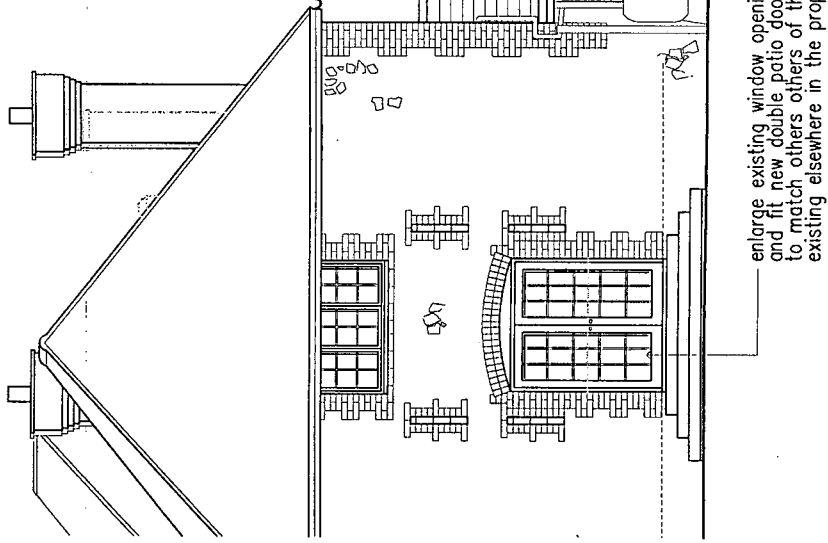

REAR ELEVATION
(STABLE WING)

This drawing has been prepared for the purpose of gaining planning permission only and does not purport to be a working or contractual drawing and should not be used for any building or contractual purposes without prior written approval from Neil Holland Architects.

MANOR FARM HOUSE ANGMERING WEST SUSSEX PROPOSALS FOR RE-ORDERING for MR & MRS T WALKER

JOB No. 529 - DWG. No. 11 - SCALE: 1:100 @ A3 - 19th November 2007 ©

NEIL HOLLAND
ARCHITECTS

7 Maltravers Street Arundel
West Sussex BN18 9AP
Tel 01903 882923 Fax 884202
Email: office@neilhollandarchitects.co.uk
www.neilhollandarchitects.co.uk