



Scale
1:100

0 1 2 3 4 5 6 7 8 9 10 Metres

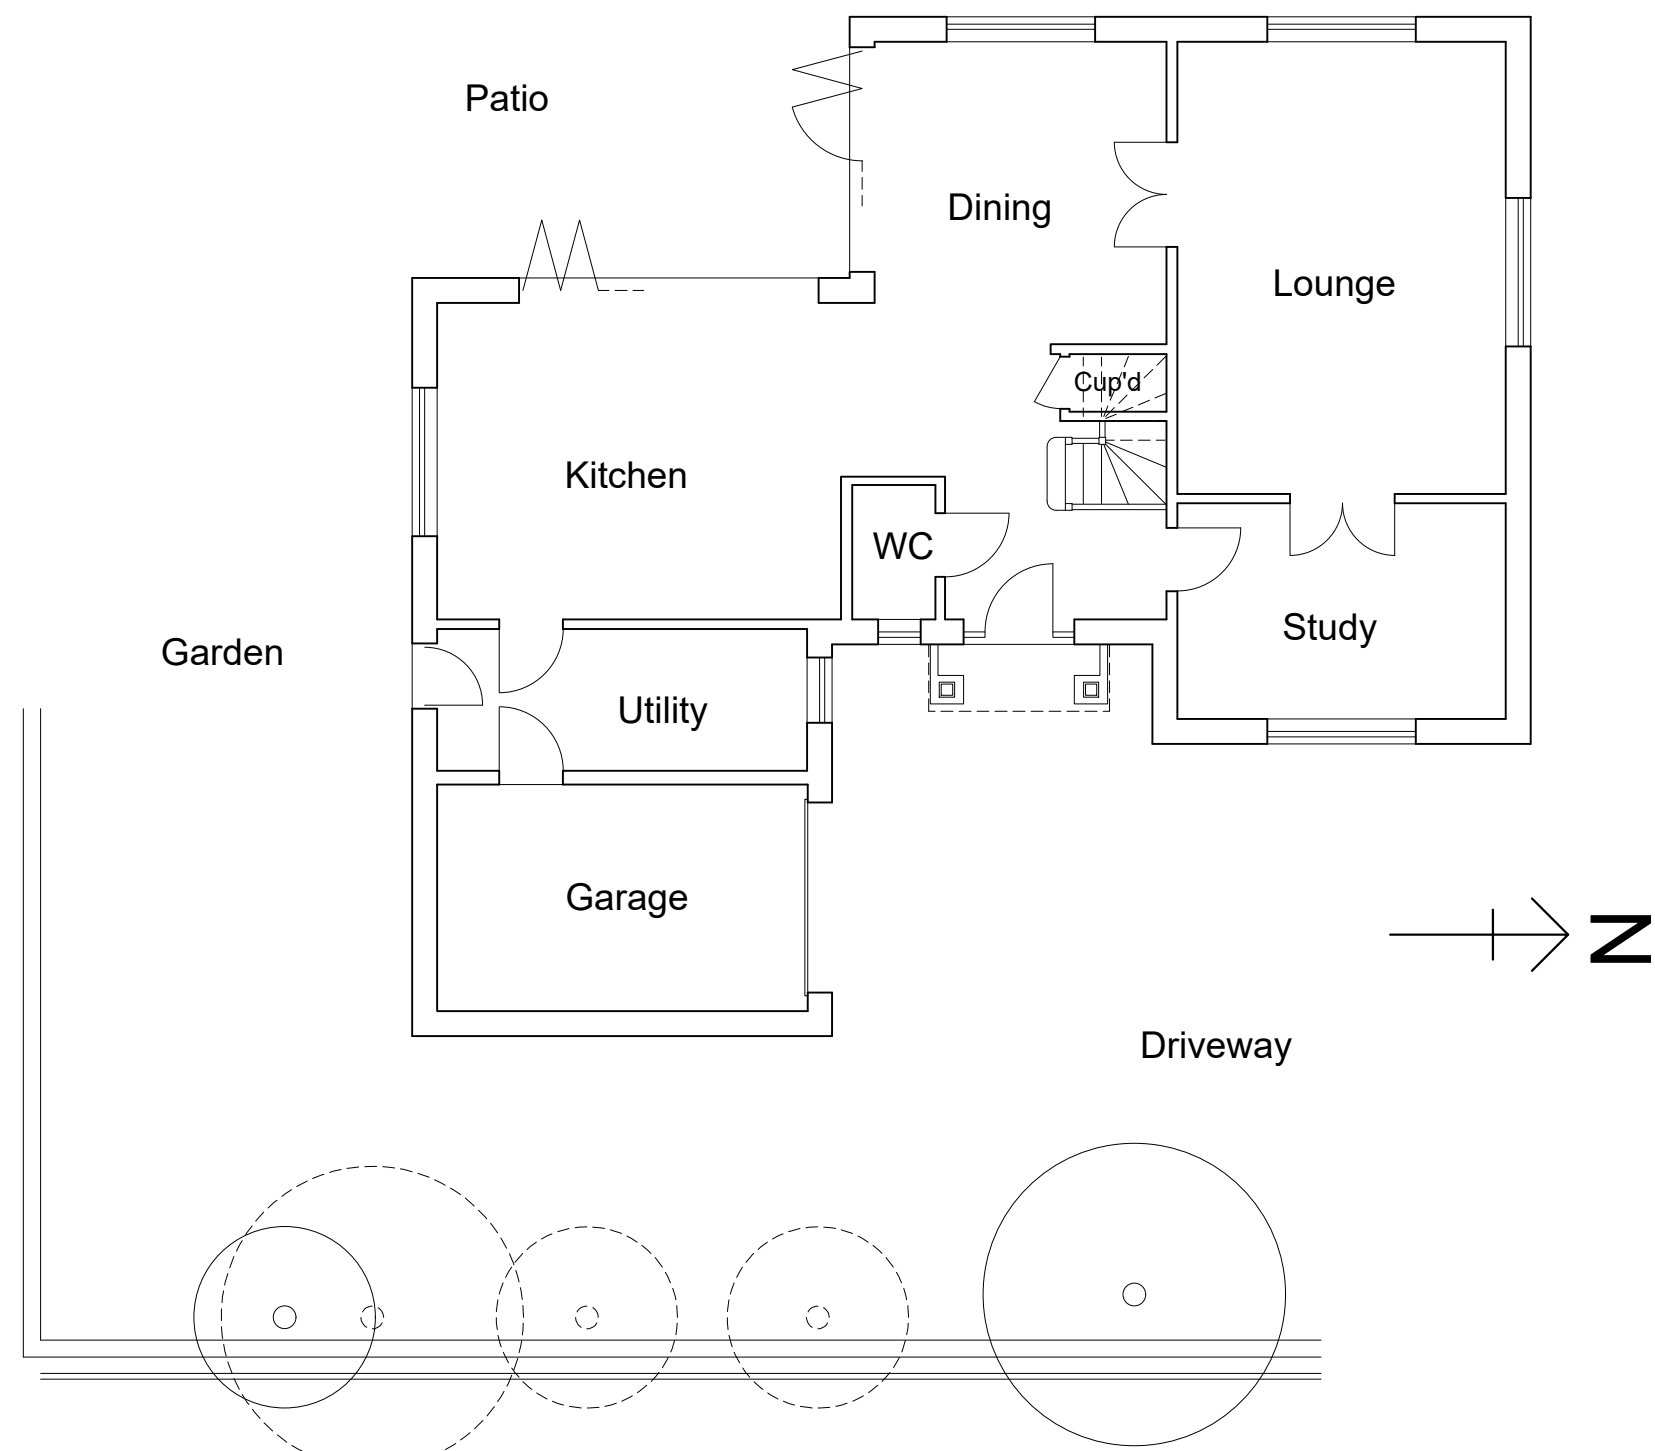

Ground Floor Plan
Scale 1:100

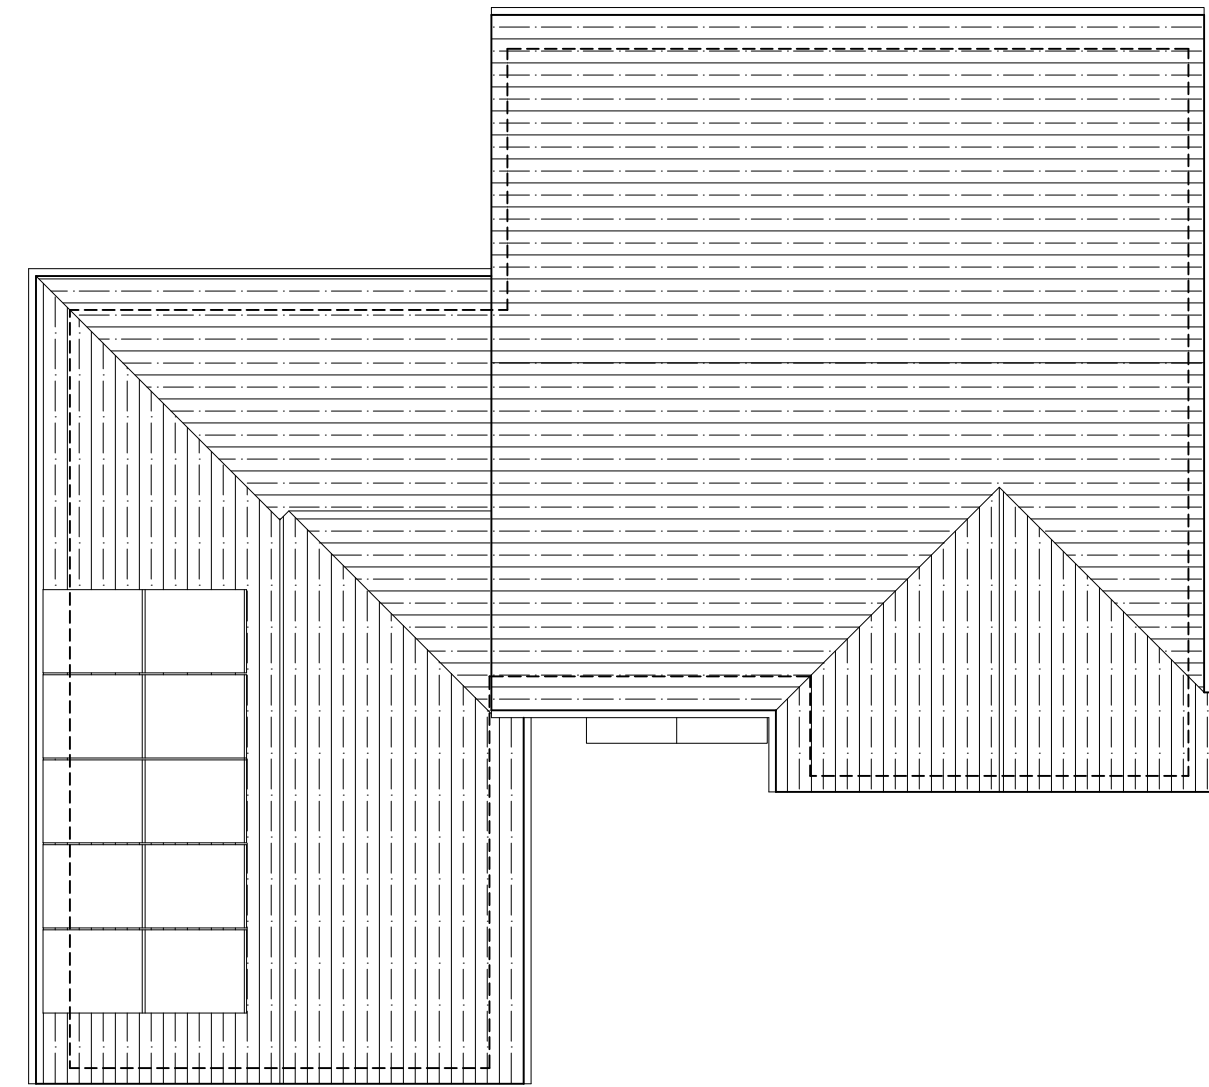


Roof Plan
Scale 1:100



Side (south) Elevation
Scale 1:100



Front (east) Elevation
Scale 1:100

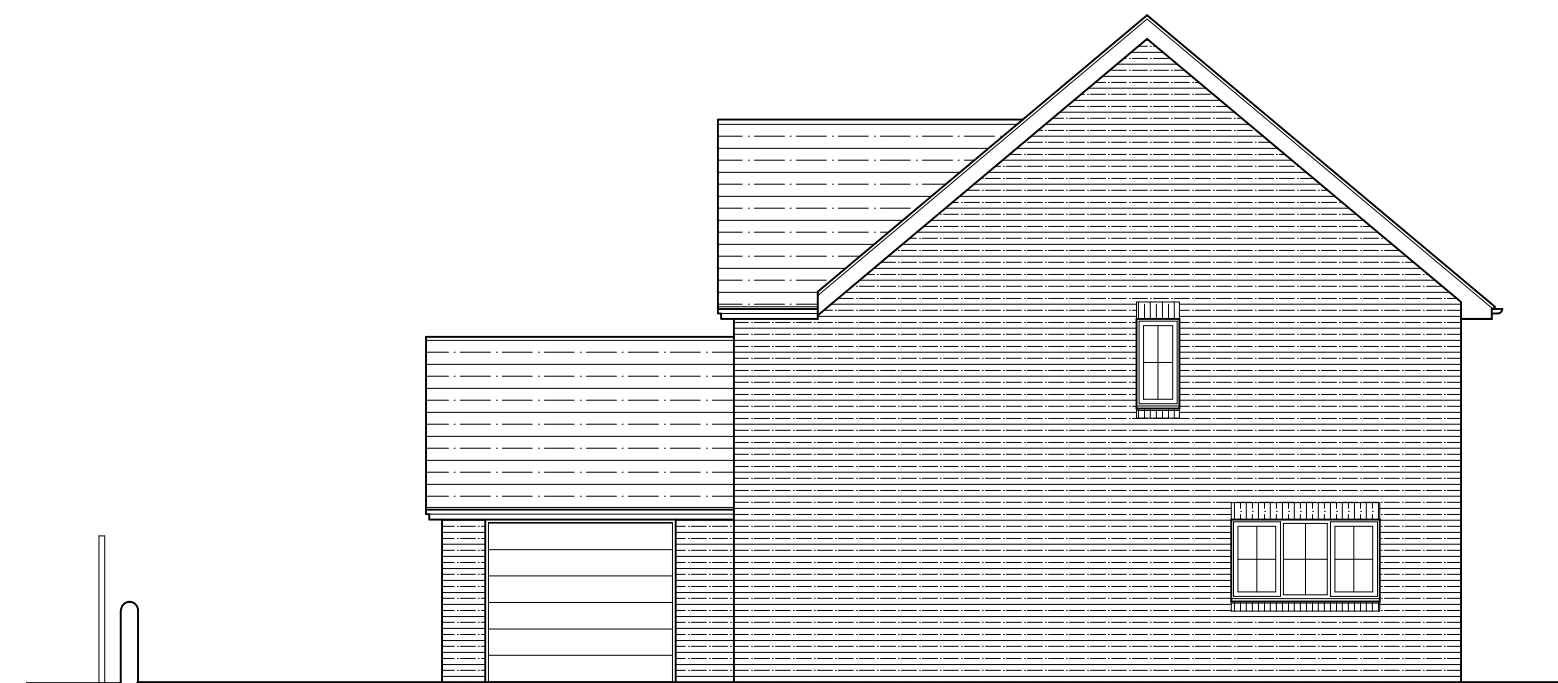

Side (north) Elevation
Scale 1:100

Rev.	Description:	Date:
HORIZON DESIGN ARCHITECTURAL TECHNOLOGY Horizon Design Limited 4 High View Worthing BN13 3DQ 01903 205868 info@horizon-design.co.ukwww.horizon-design.co.uk		
Client: Mr & Mrs Cope-Morgan		
Project: Lucks Mill House Old Mill Lane Angmering West Sussex BN16 4AQ		
Drawing title: Existing Plans & Elevations.		
Scale: 1:100 @ A1		
Date: 04.02.26	Drawn: KWF	
Drawing number: 3255-01	Revision: -	