


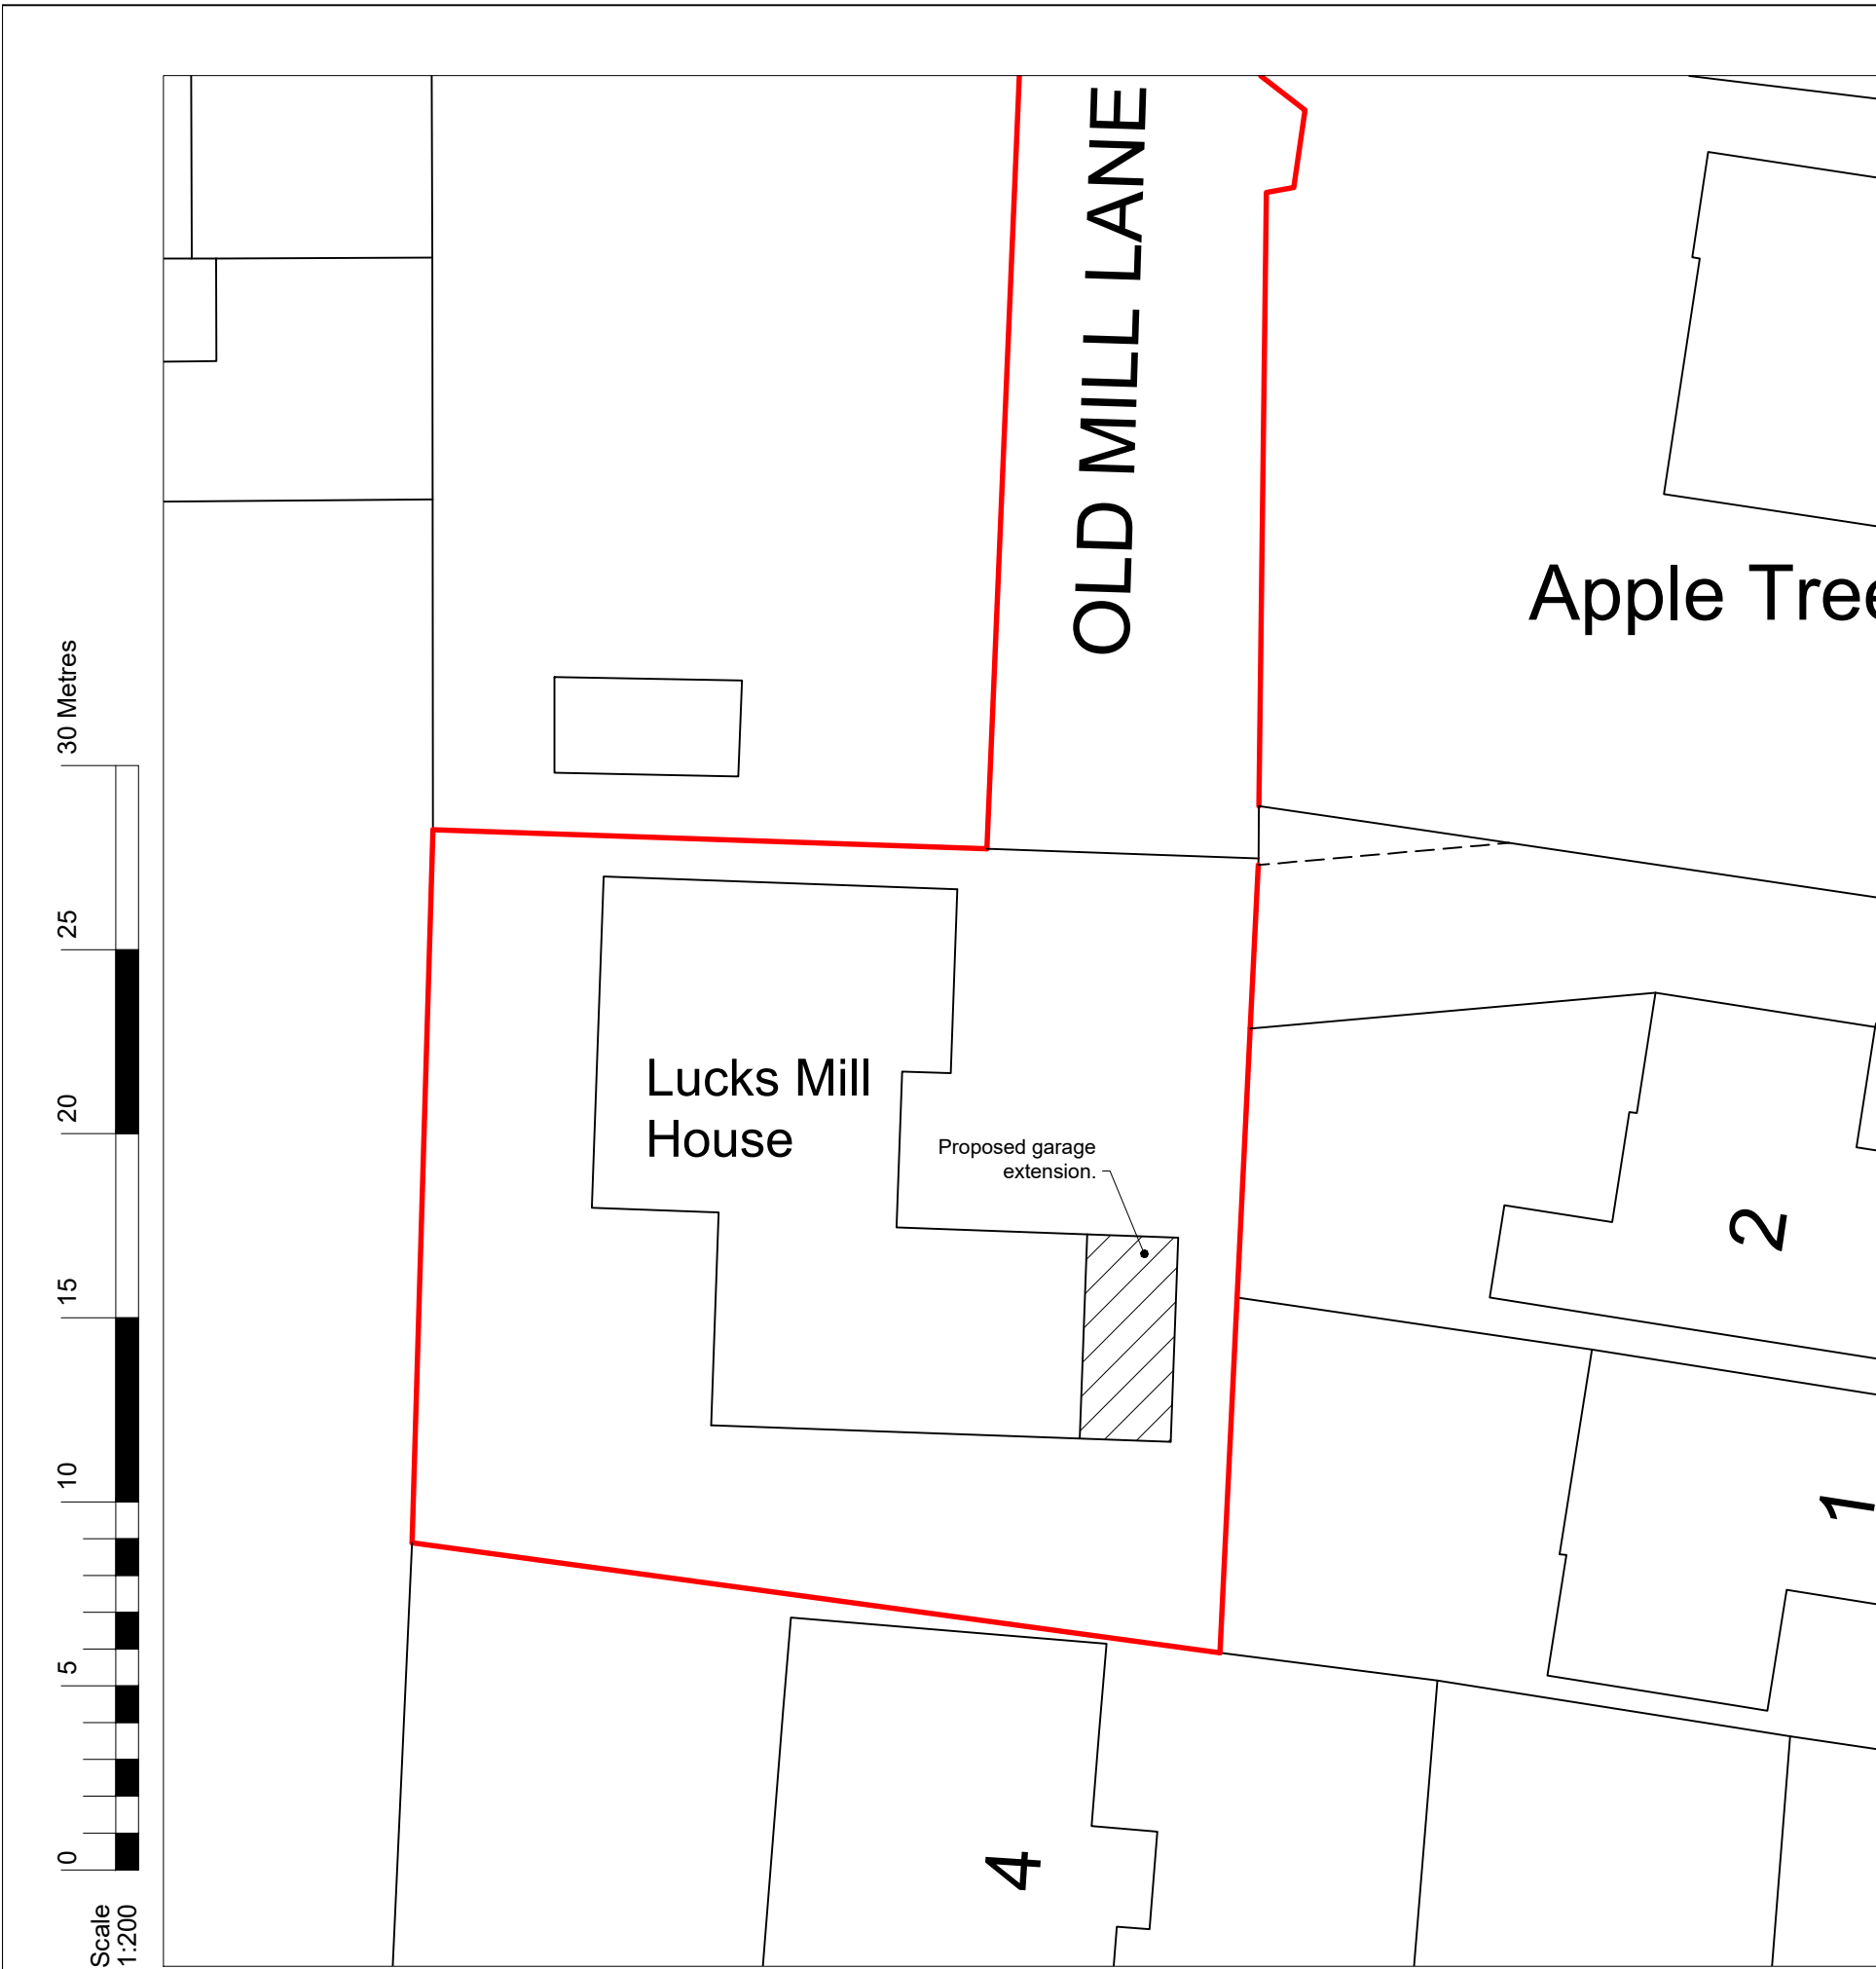


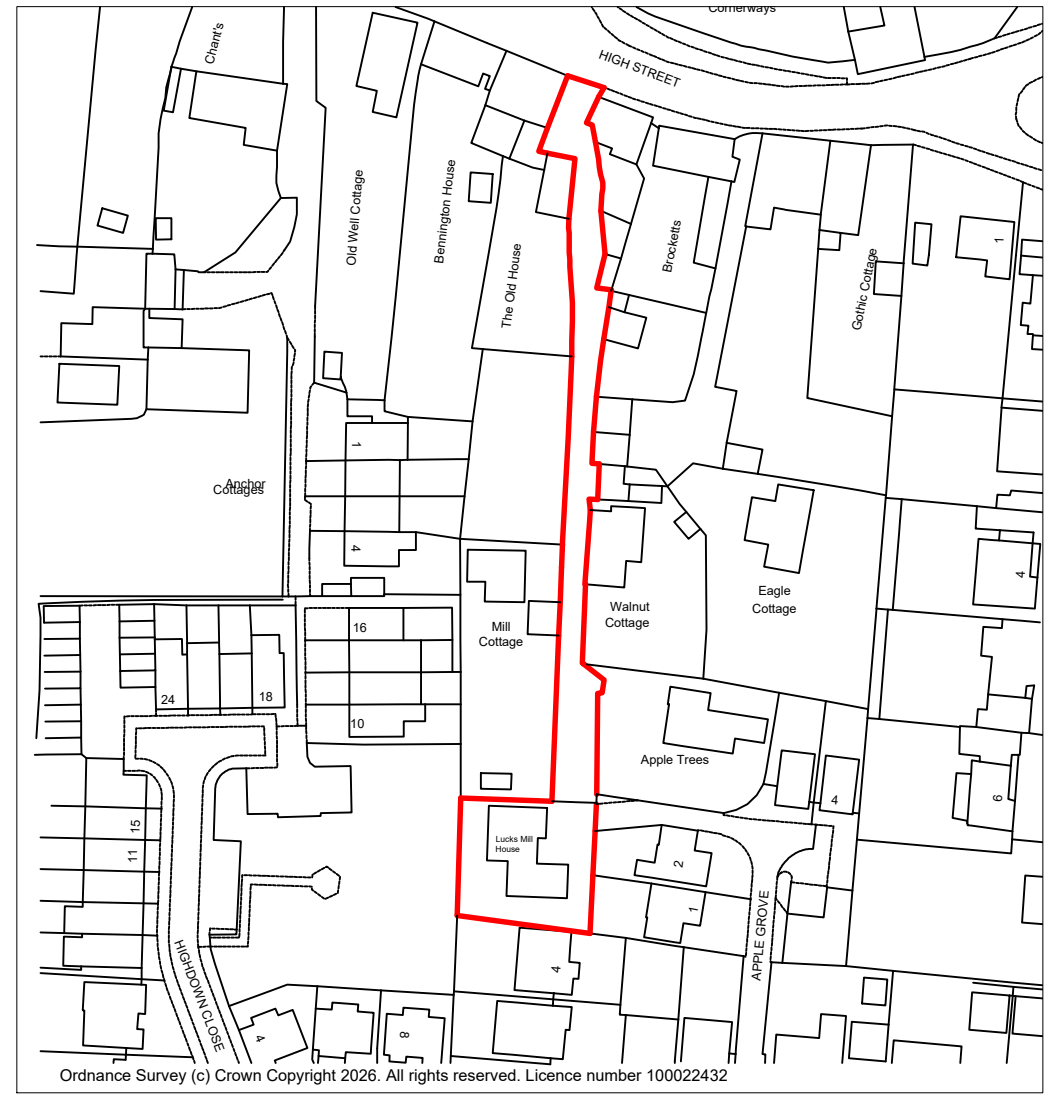

Block Plan
Scale 1:200

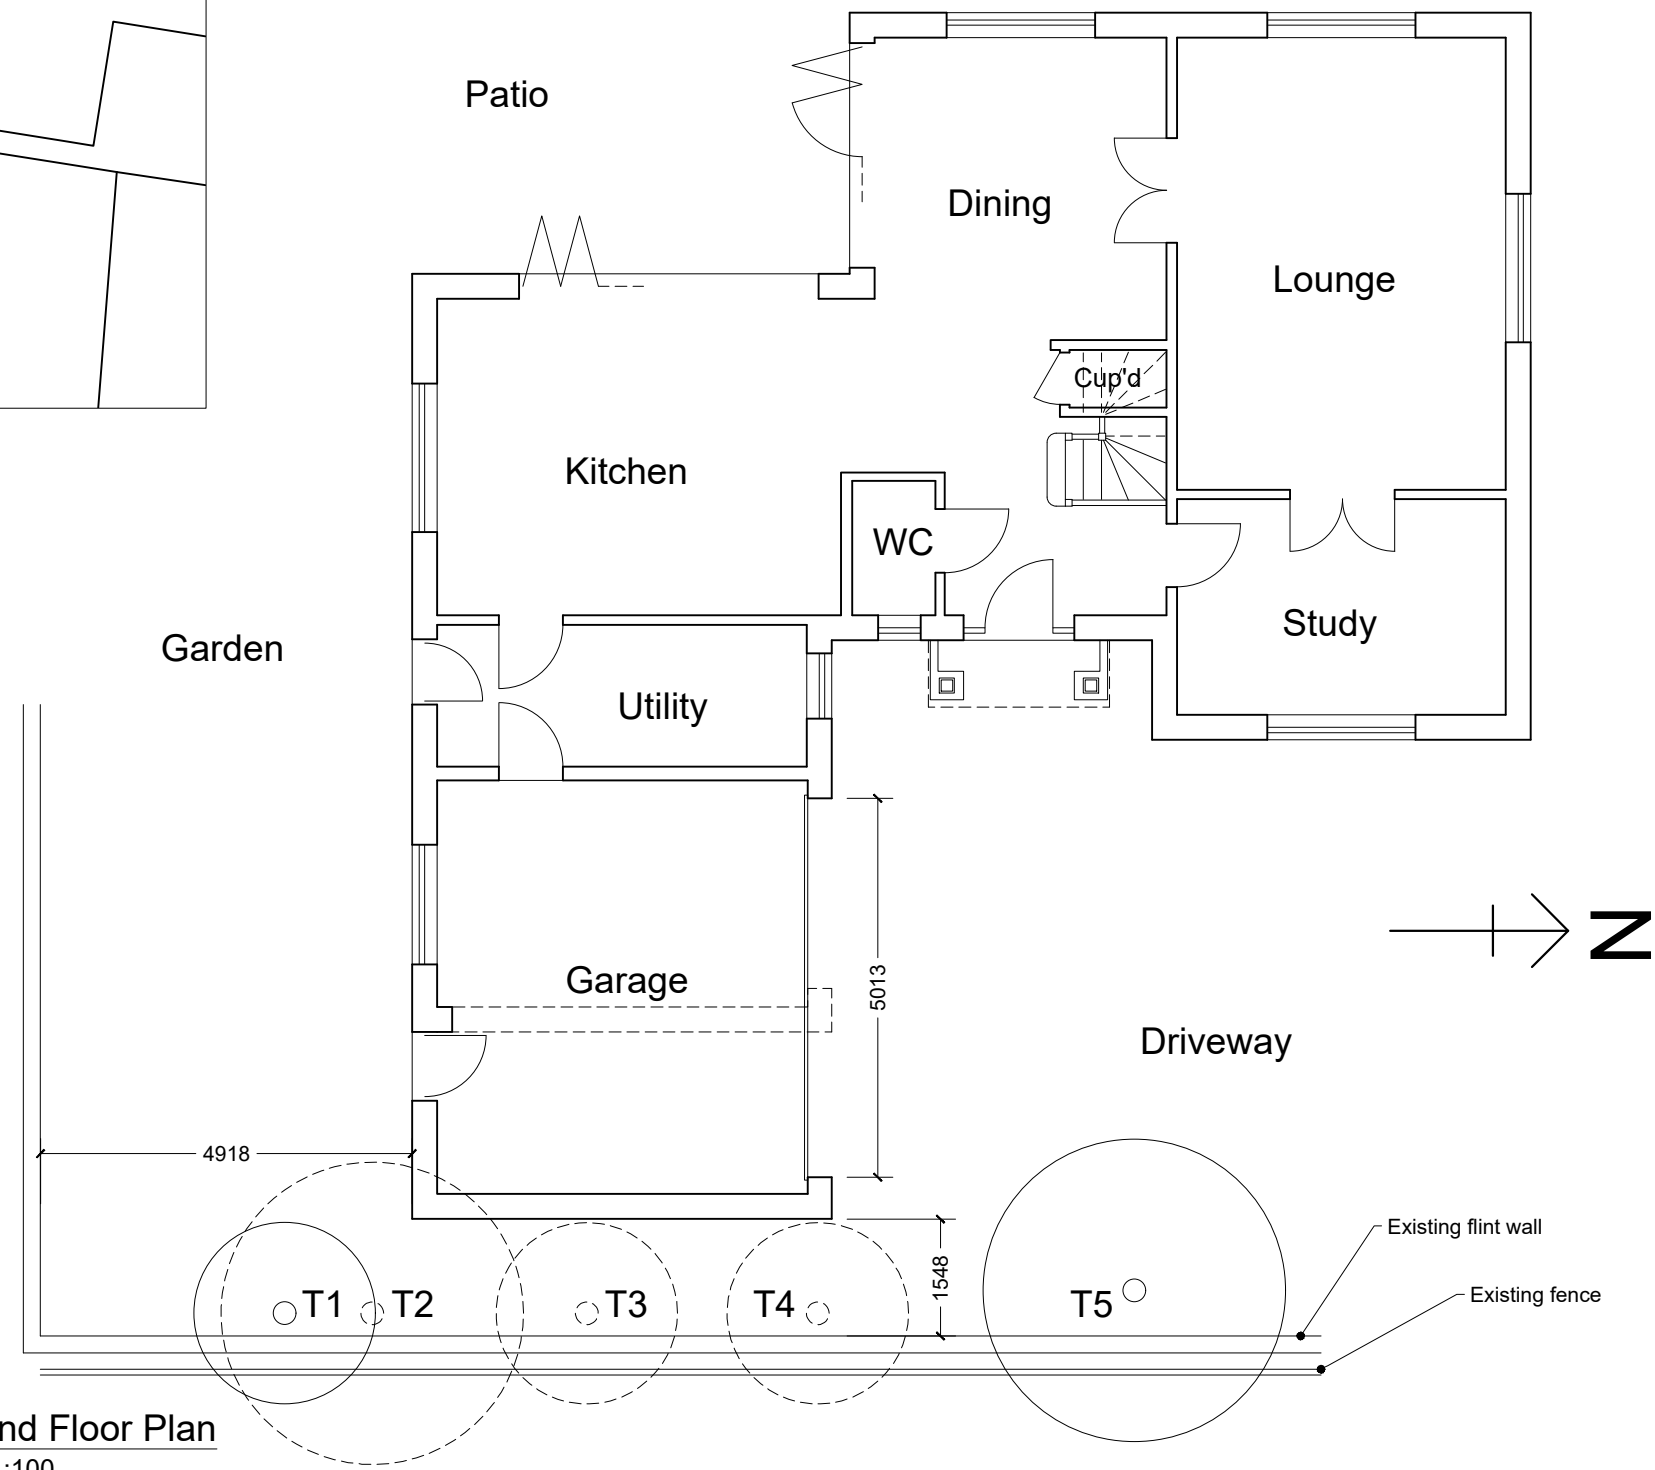


Location Plan
Scale 1:1250

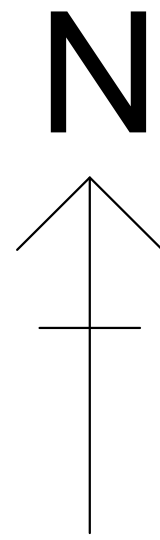


Ground Floor Plan
Scale 1:100

Trees:
T1 - Palm - to be retained.
T2 - Ash - to be removed.
T3 - Apple - to be removed.
T4 - Apple - to be removed.
T5 - Birch - to be retained.

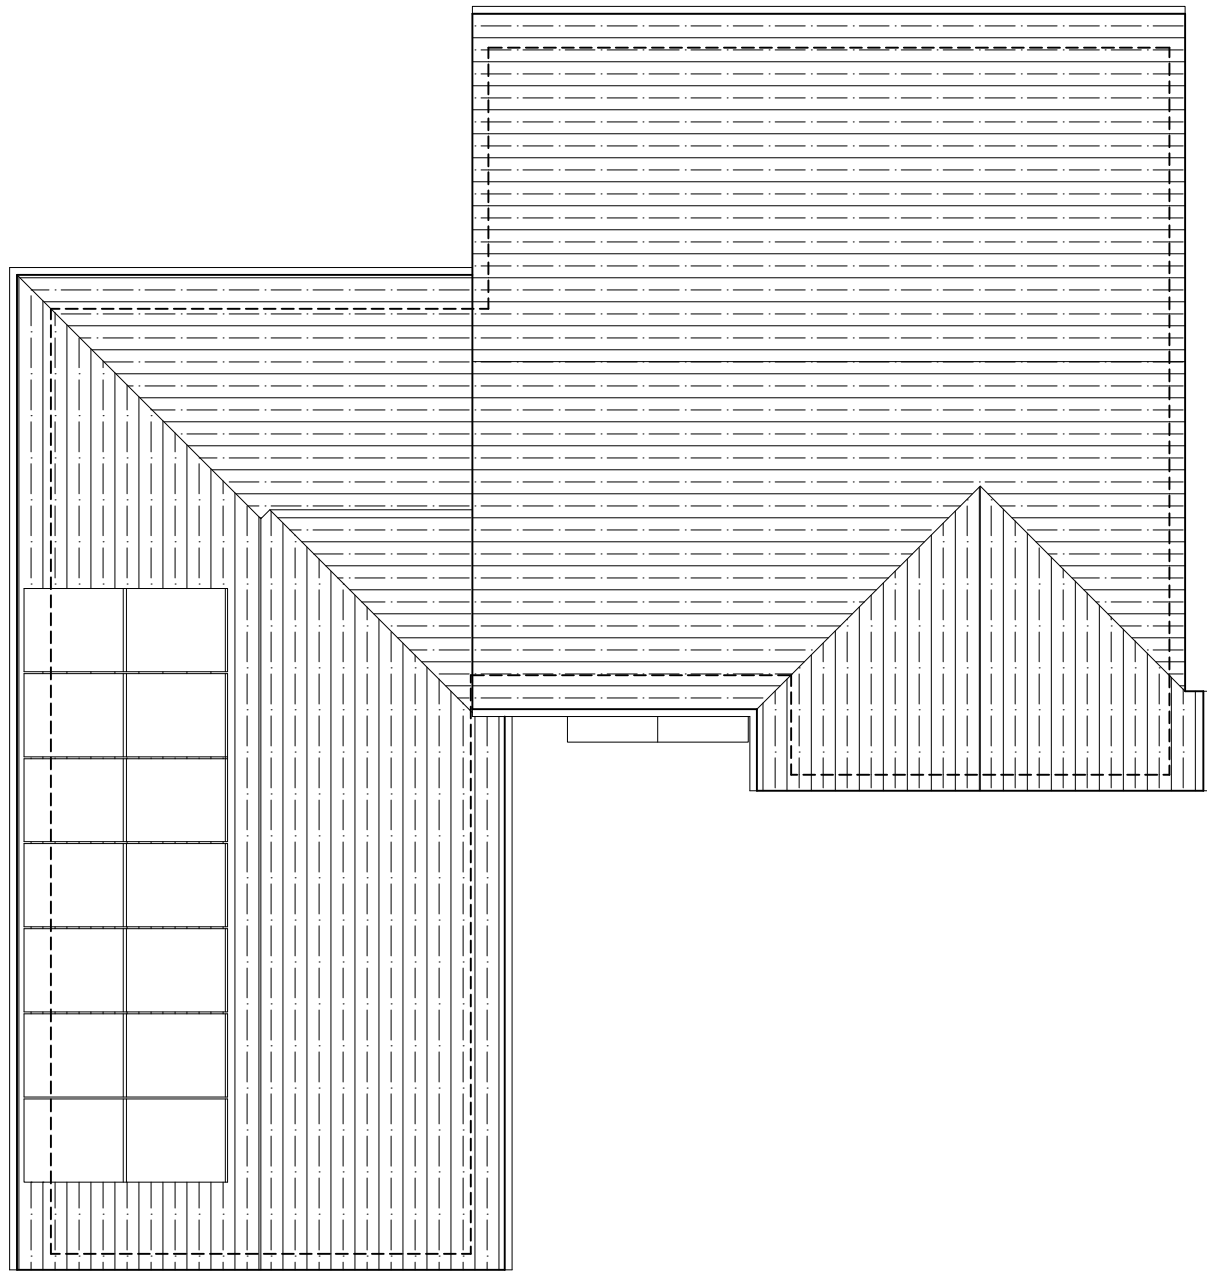


Roof Plan
Scale 1:100

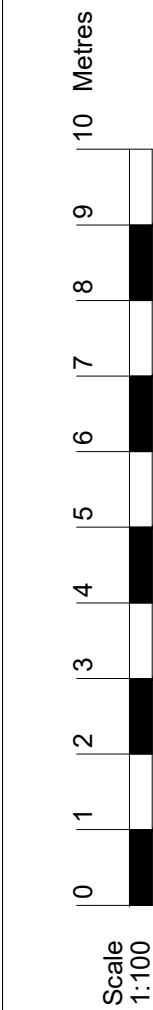

Side (south) Elevation
Scale 1:100



Front (east) Elevation
Scale 1:100

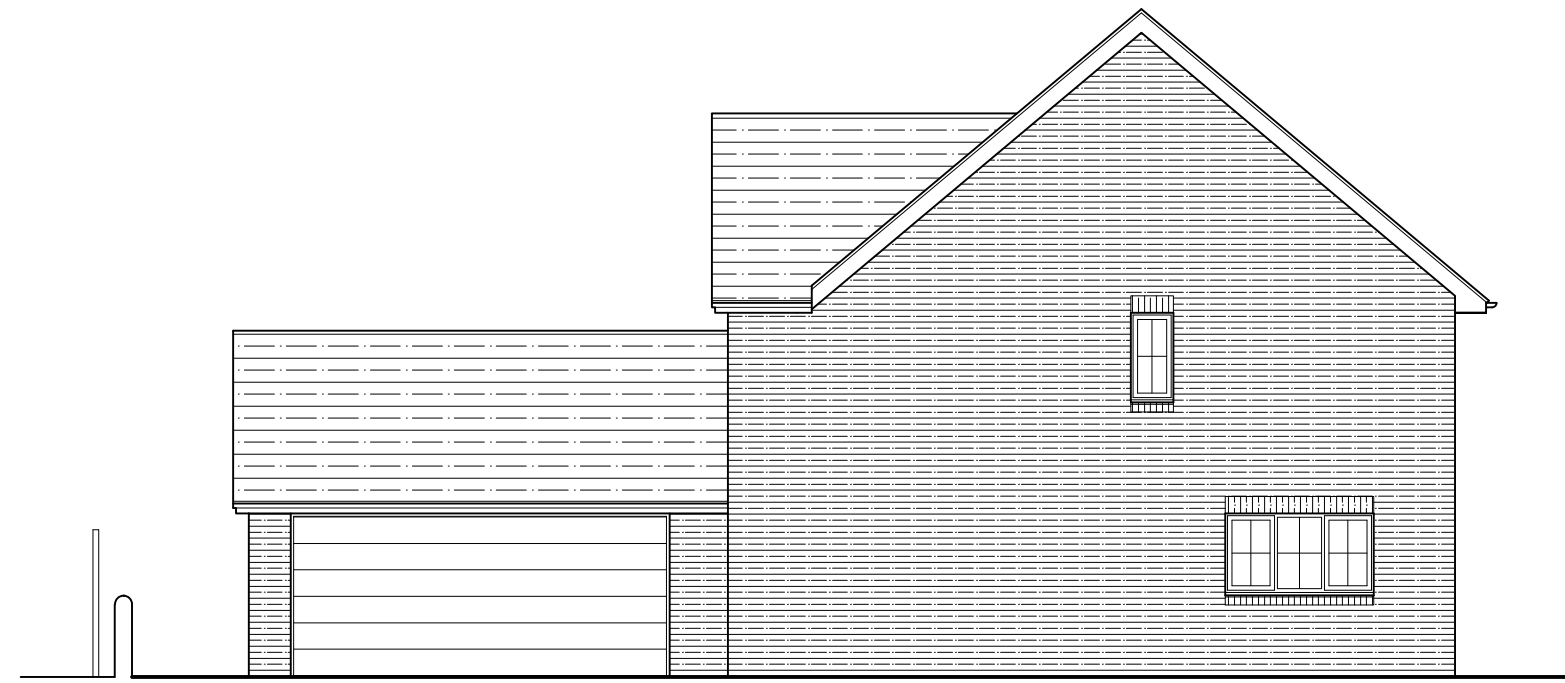

Side (north) Elevation
Scale 1:100

Rev: Description: Date:

HORIZON DESIGN

ARCHITECTURAL TECHNOLOGY

Horizon Design Limited

4 High View

Worthing BN13 3DQ

01903 205868

info@horizon-design.co.uk

www.horizon-design.co.uk

Client:

Mr & Mrs Cope-Morgan

Project:

Lucks Mill House
Old Mill Lane
Angmering
West Sussex
BN16 4AQ

Drawing title:

Proposed Plans, Elevations, Location & Block Plans.

Scale:

1:100 / 1:1250 / 1:200 @ A1

Date:

04.02.26

Drawn:

KWF

Drawing number:

3255-02

Revision:

-