


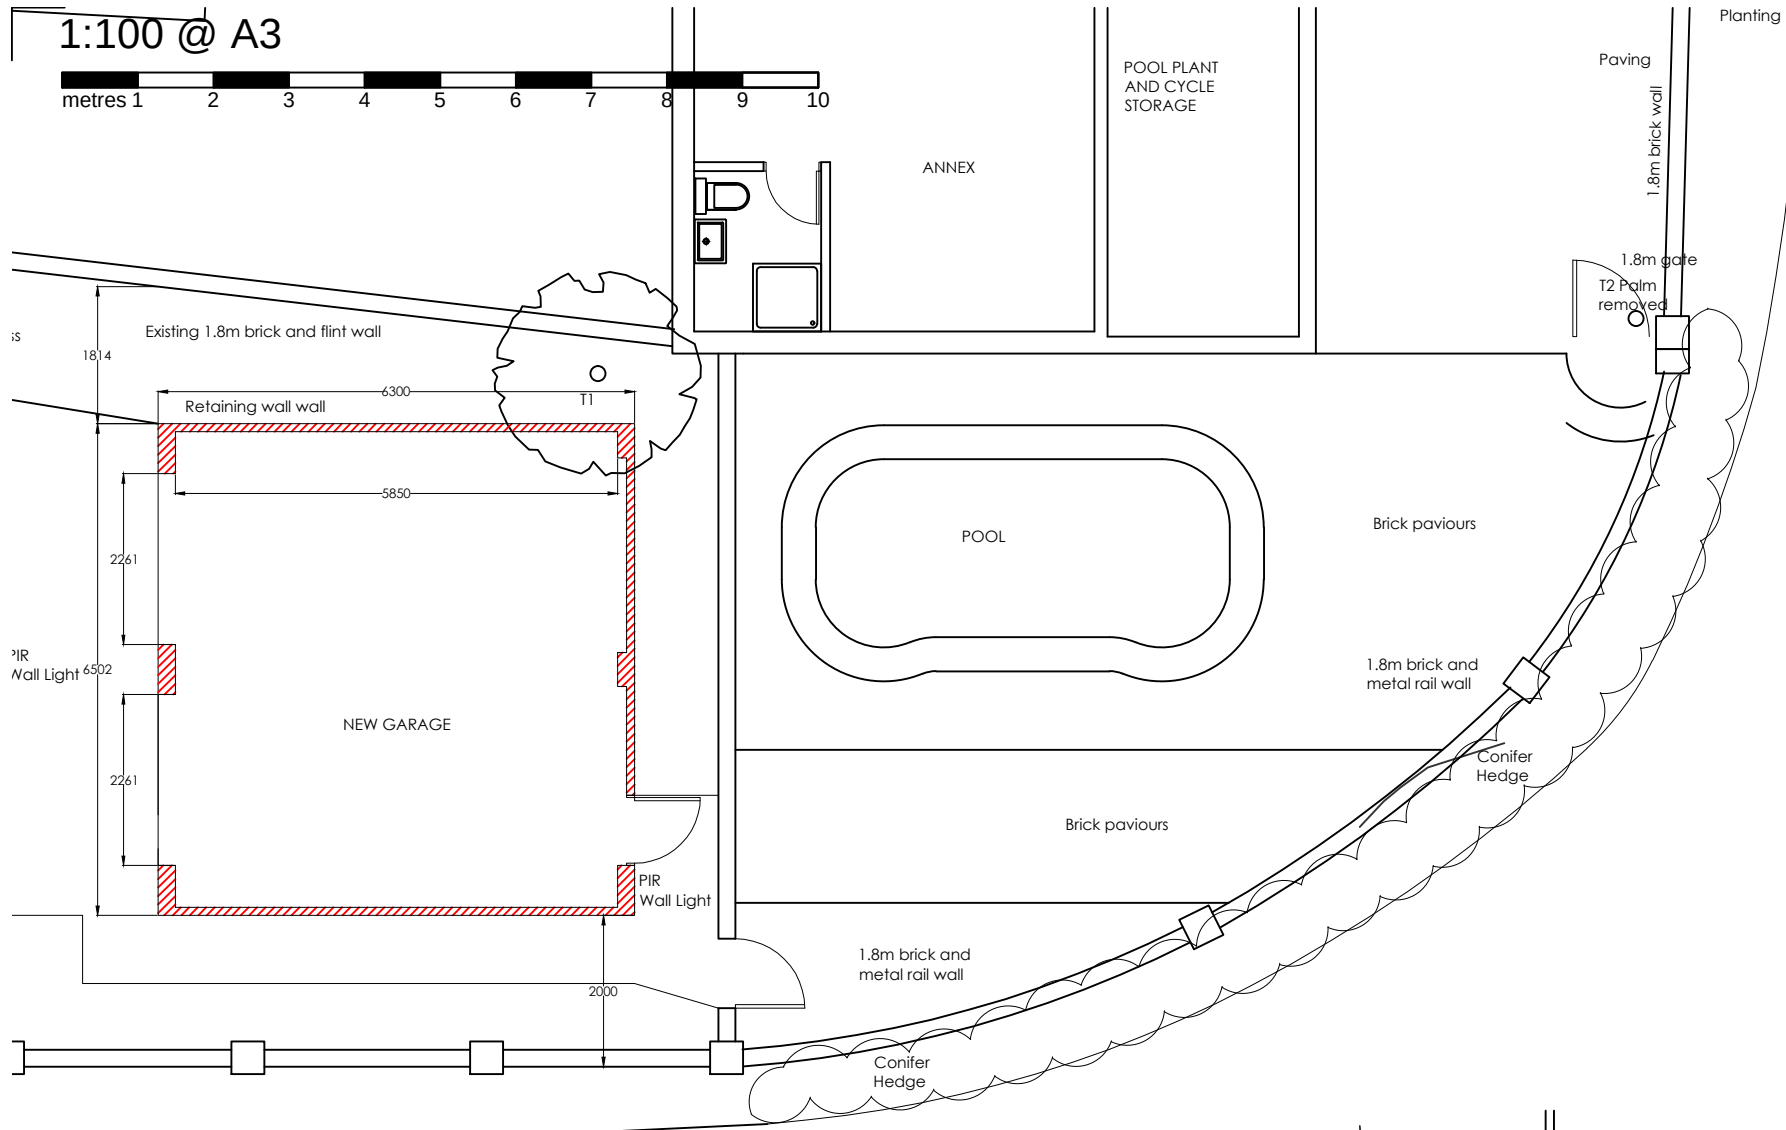
 
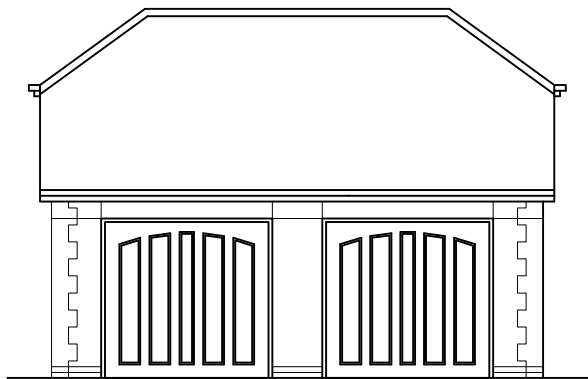


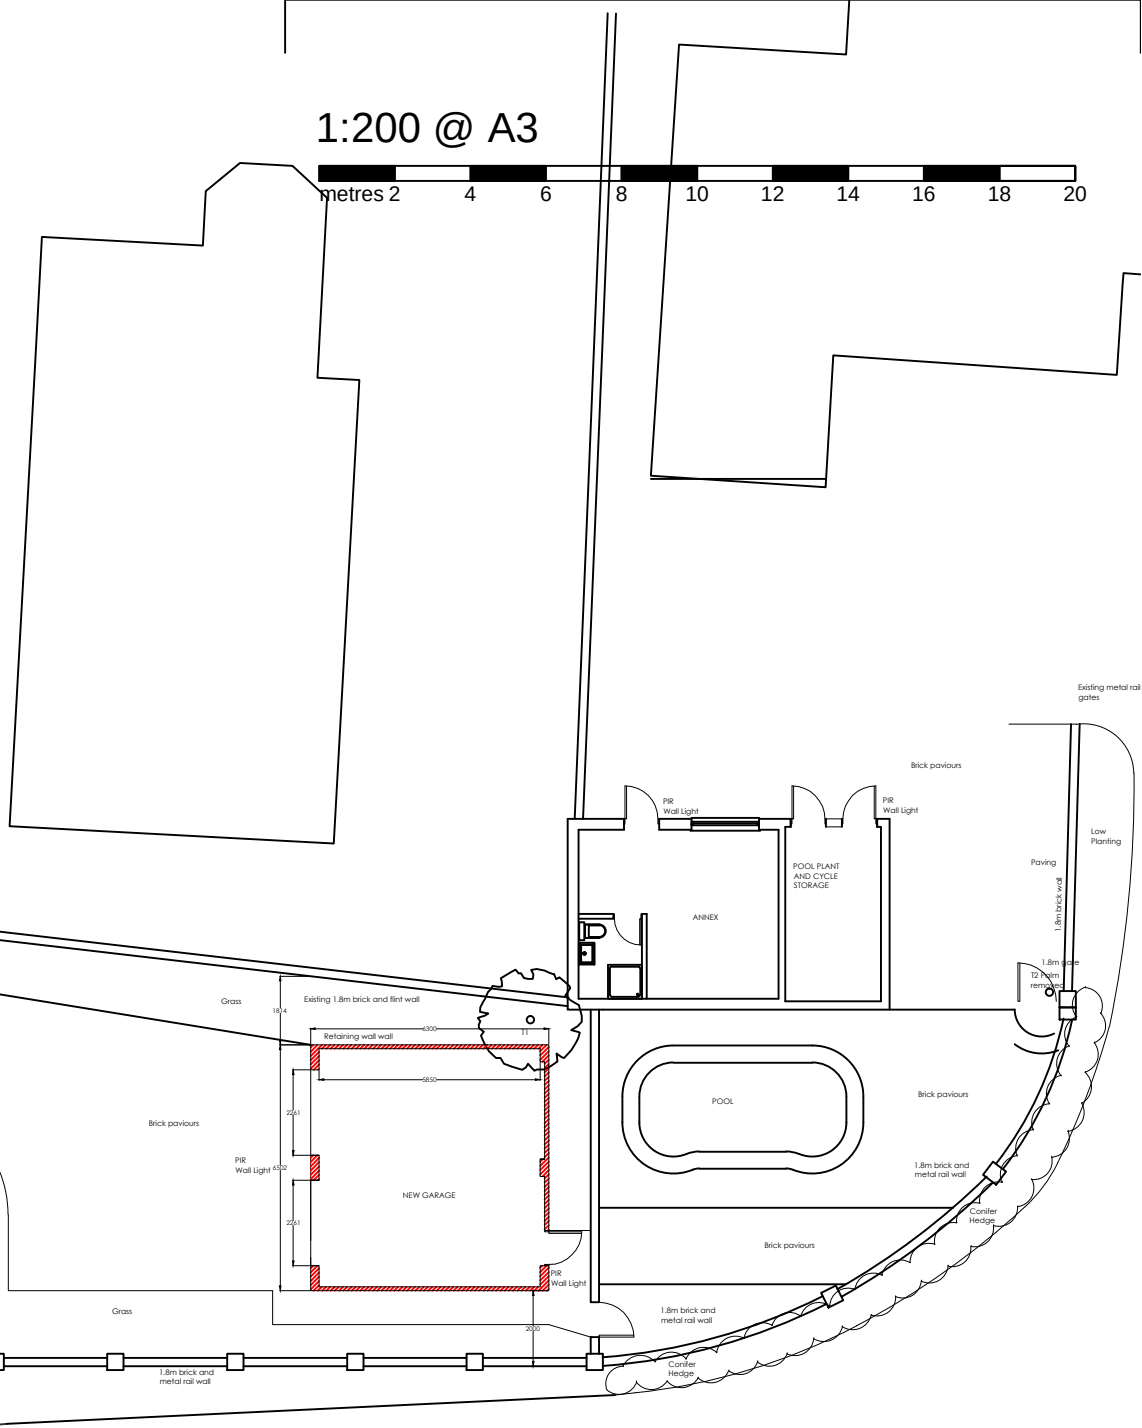


NOTE
THIS DRAWING MAY BE SCALED FOR PLANNING PURPOSES ONLY.
ALL DIMENSIONS TO BE CHECKED ON SITE PRIOR TO COMMENCEMENT OF WORK. ALL DIMENSIONS RELATING TO SUB-CONTRACTORS OR SUPPLIERS WORK MUST BE CHECKED AND AGREED BETWEEN THE GENERAL CONTRACTOR, THE SUB-CONTRACTOR(S) AND / OR SUPPLIER(S). ALL DIMENSIONS ARE IN MILLIMETRES. ALL WORKS OR MATERIALS INDICATED ON THE DRAWING ARE TO BE TO THE LATEST BRITISH STANDARDS AND ARE TO BE CARRIED OUT IN ACCORDANCE WITH THE RELEVANT CODES OF PRACTICE OR RECOGNISED TRADE ASSOCIATION RECOMMENDATIONS AND PUBLICATIONS.
THIS DRAWING TO BE READ IN CONJUNCTION WITH ALL RELEVANT DRAWINGS AND SPECIFICATIONS OF OTHER CONSULTANTS.
ANY DISCREPANCIES TO BE BROUGHT TO THE ATTENTION OF PDK ARCHITECTURE AND SURVEYING . IF IN DOUBT ASK.
© THIS DRAWING IS THE COPYRIGHT OF PDK ARCHITECTURE AND SURVEYING.

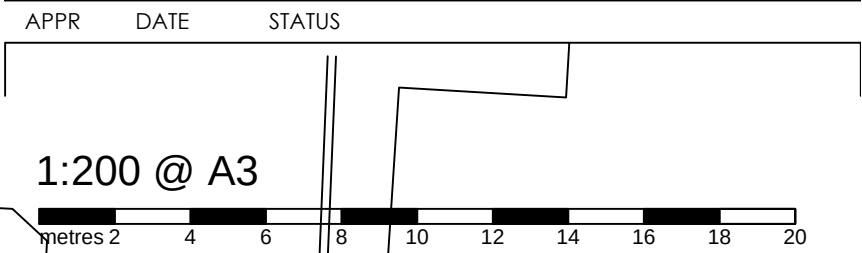


SOUTH

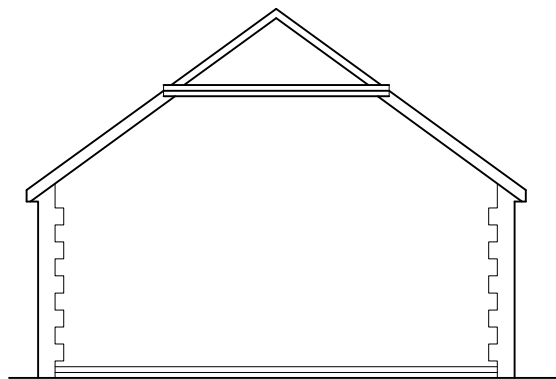

WEST






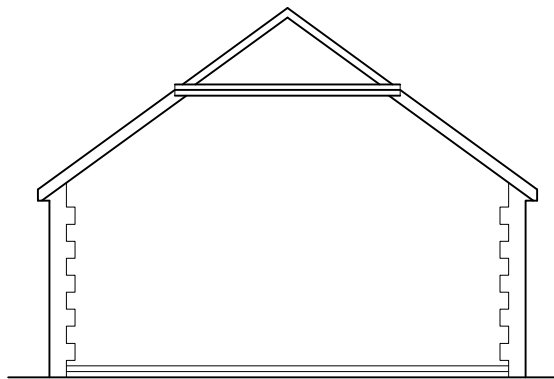


EAST

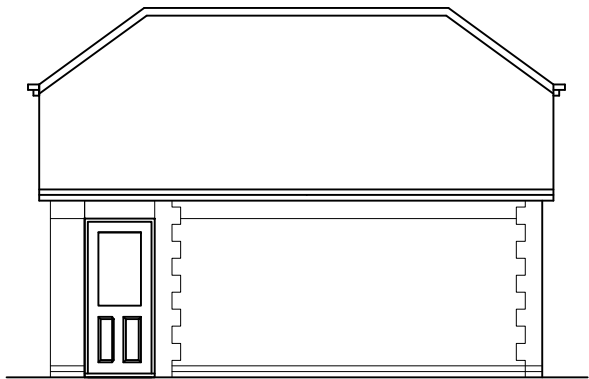

NORTH

Materials
Roof :- Plain clay pitched roof with feature course. to match adjacent garage.
Walls :- Flint with red face brick quins and door / window surrounds and soldier headers and DPC course.
Fascia and Soffit :- Brown stained timber.
Gutter :- Brown plastic.
Windows :- Brown stained timber double glazed.
Doors :- Brown stained timber to match adjacent garage.
All new materials to match existing.

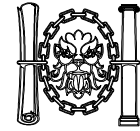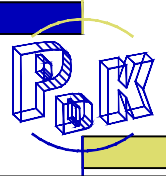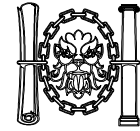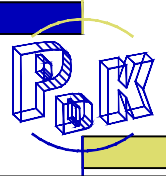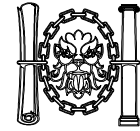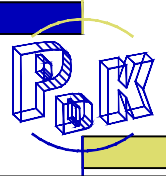REV	DATE	AMENDMENT	BY																				
<table><tr><td>PROJECT</td><td colspan="3">HARCOURT West Drive, Angmering Littlehampton. BN16 4JE</td></tr><tr><td>DRAWING</td><td colspan="3">PROPOSED SITE PLAN AND ELEVATIONS</td></tr><tr><td>Date</td><td>October 2017</td><td>Drawn By</td><td>PJC</td></tr><tr><td>Scale</td><td>1: 200 - 100 @A3</td><td>Iss. App. By</td><td>DKC</td></tr><tr><td>Drawing No</td><td>013</td><td>File Location</td><td>0181</td></tr></table>				PROJECT	HARCOURT West Drive, Angmering Littlehampton. BN16 4JE			DRAWING	PROPOSED SITE PLAN AND ELEVATIONS			Date	October 2017	Drawn By	PJC	Scale	1: 200 - 100 @A3	Iss. App. By	DKC	Drawing No	013	File Location	0181
PROJECT	HARCOURT West Drive, Angmering Littlehampton. BN16 4JE																						
DRAWING	PROPOSED SITE PLAN AND ELEVATIONS																						
Date	October 2017	Drawn By	PJC																				
Scale	1: 200 - 100 @A3	Iss. App. By	DKC																				
Drawing No	013	File Location	0181																				
<table><tr><td> Chartered Institute of Architectural Technologists Registered Practice</td><td></td><td colspan="2">29 Breach Avenue, Southbourne, Emsworth, Hampshire. PO10 8NB T: 01243 697164 M: 07879471666 www.pdkconsulting.co.uk</td></tr><tr><td colspan="2">PDK Architecture and Surveying</td><td colspan="2"></td></tr></table>				 Chartered Institute of Architectural Technologists Registered Practice		29 Breach Avenue, Southbourne, Emsworth, Hampshire. PO10 8NB T: 01243 697164 M: 07879471666 www.pdkconsulting.co.uk		PDK Architecture and Surveying															
 Chartered Institute of Architectural Technologists Registered Practice		29 Breach Avenue, Southbourne, Emsworth, Hampshire. PO10 8NB T: 01243 697164 M: 07879471666 www.pdkconsulting.co.uk																					
PDK Architecture and Surveying																							