



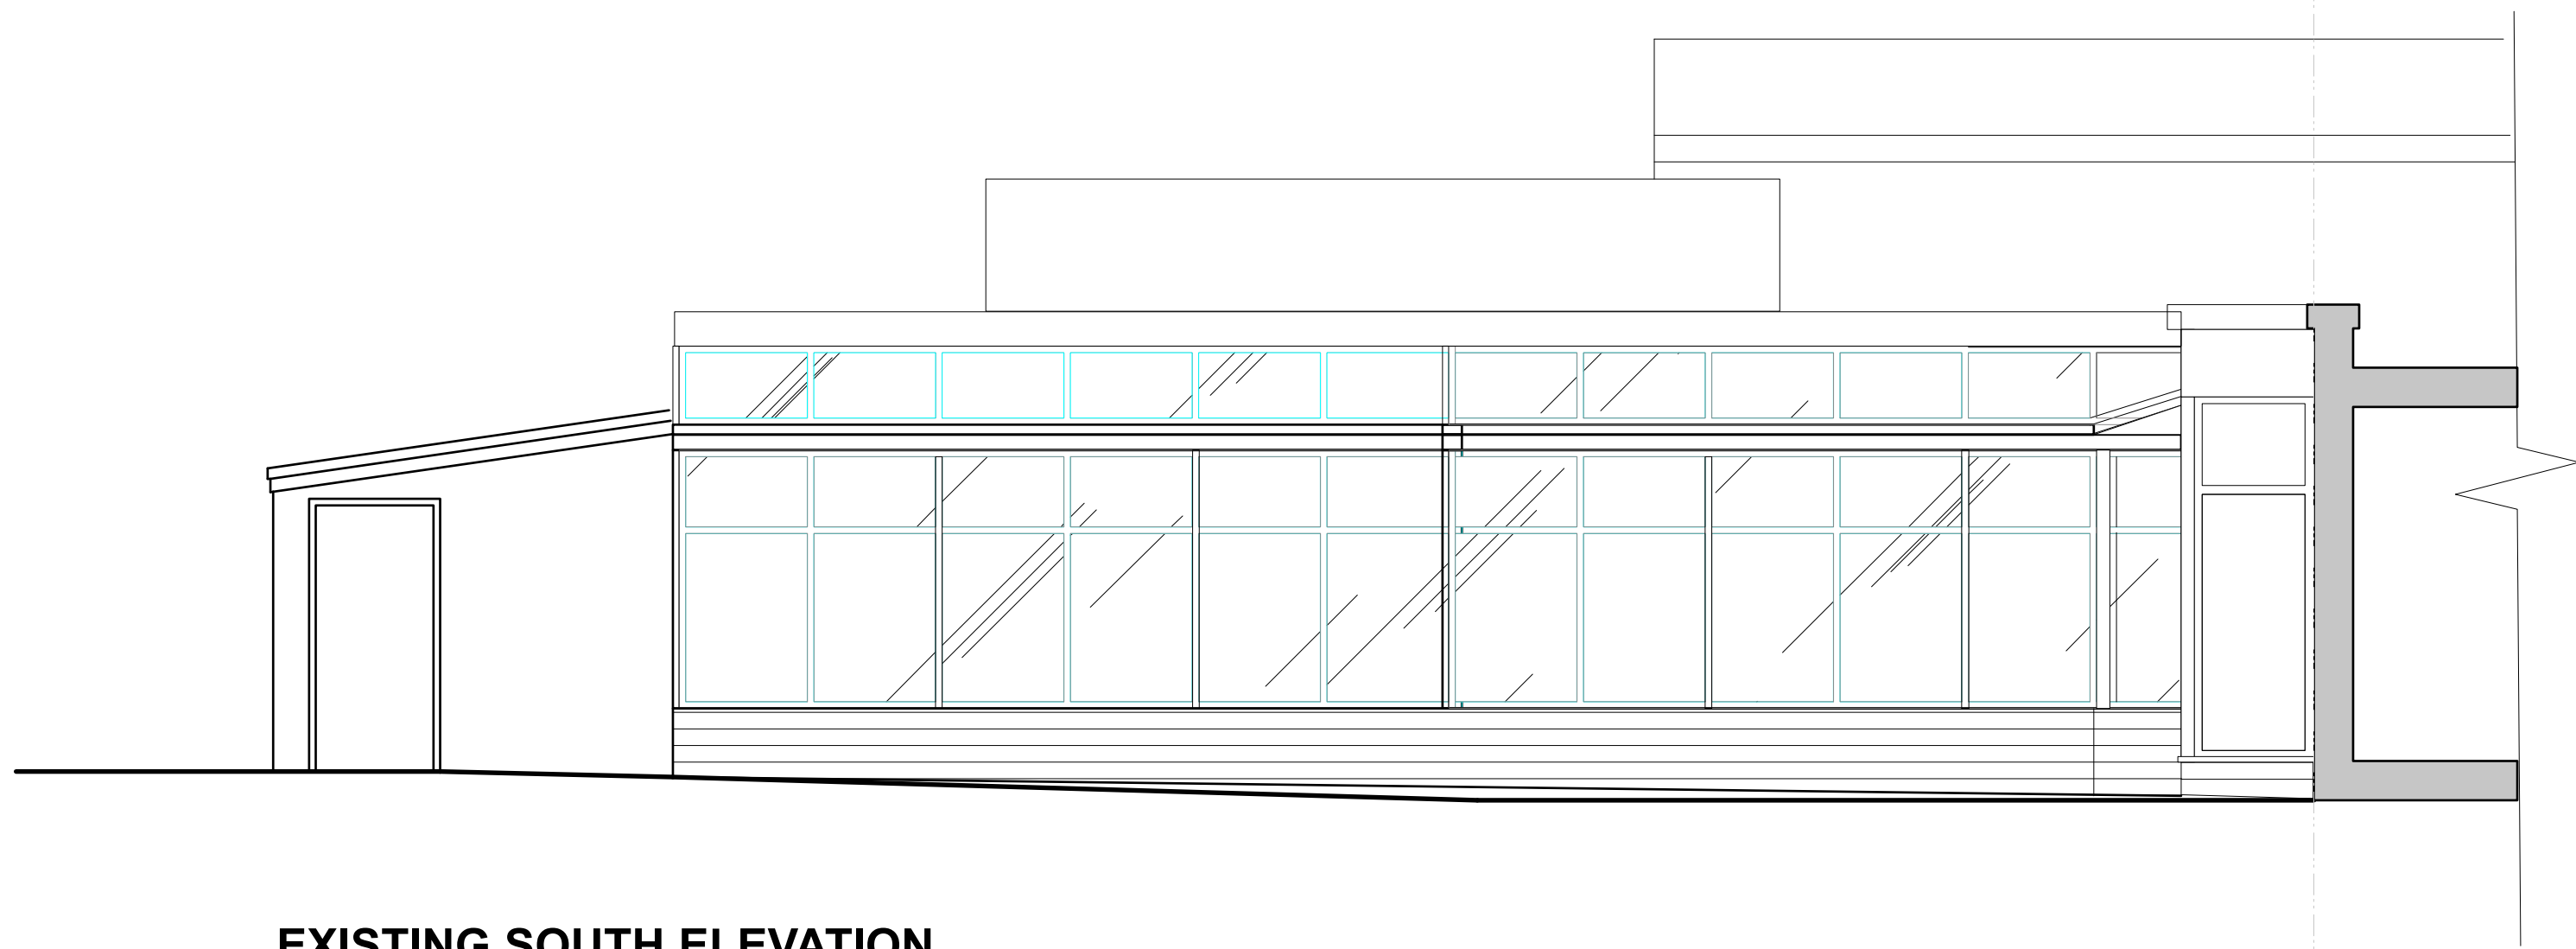


EXISTING SOUTH ELEVATION




EXISTING WEST ELEVATION

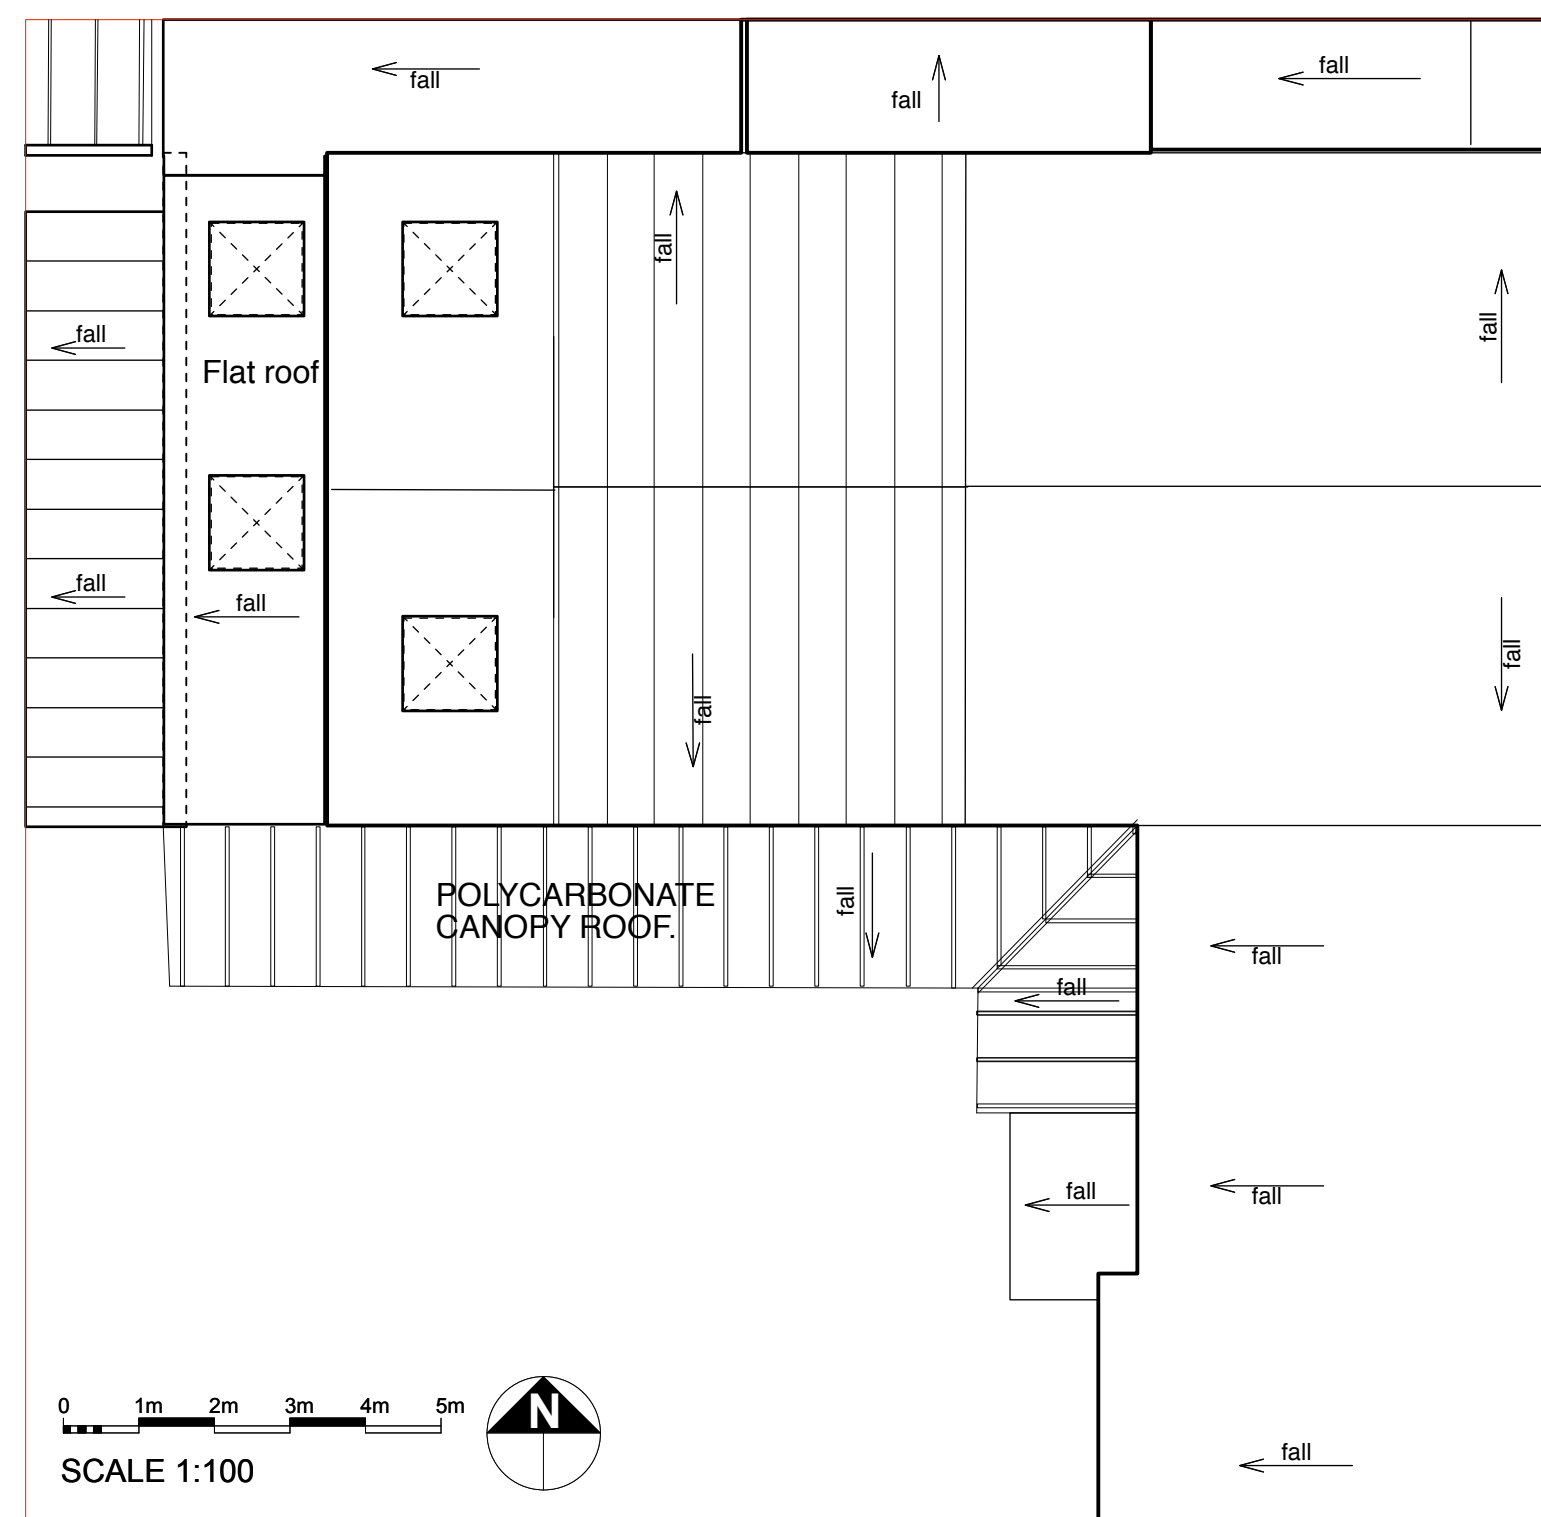

EXISTING PART ROOF PLAN OF MAIN SCHOOL ENTRANCE
1:100 SCALE

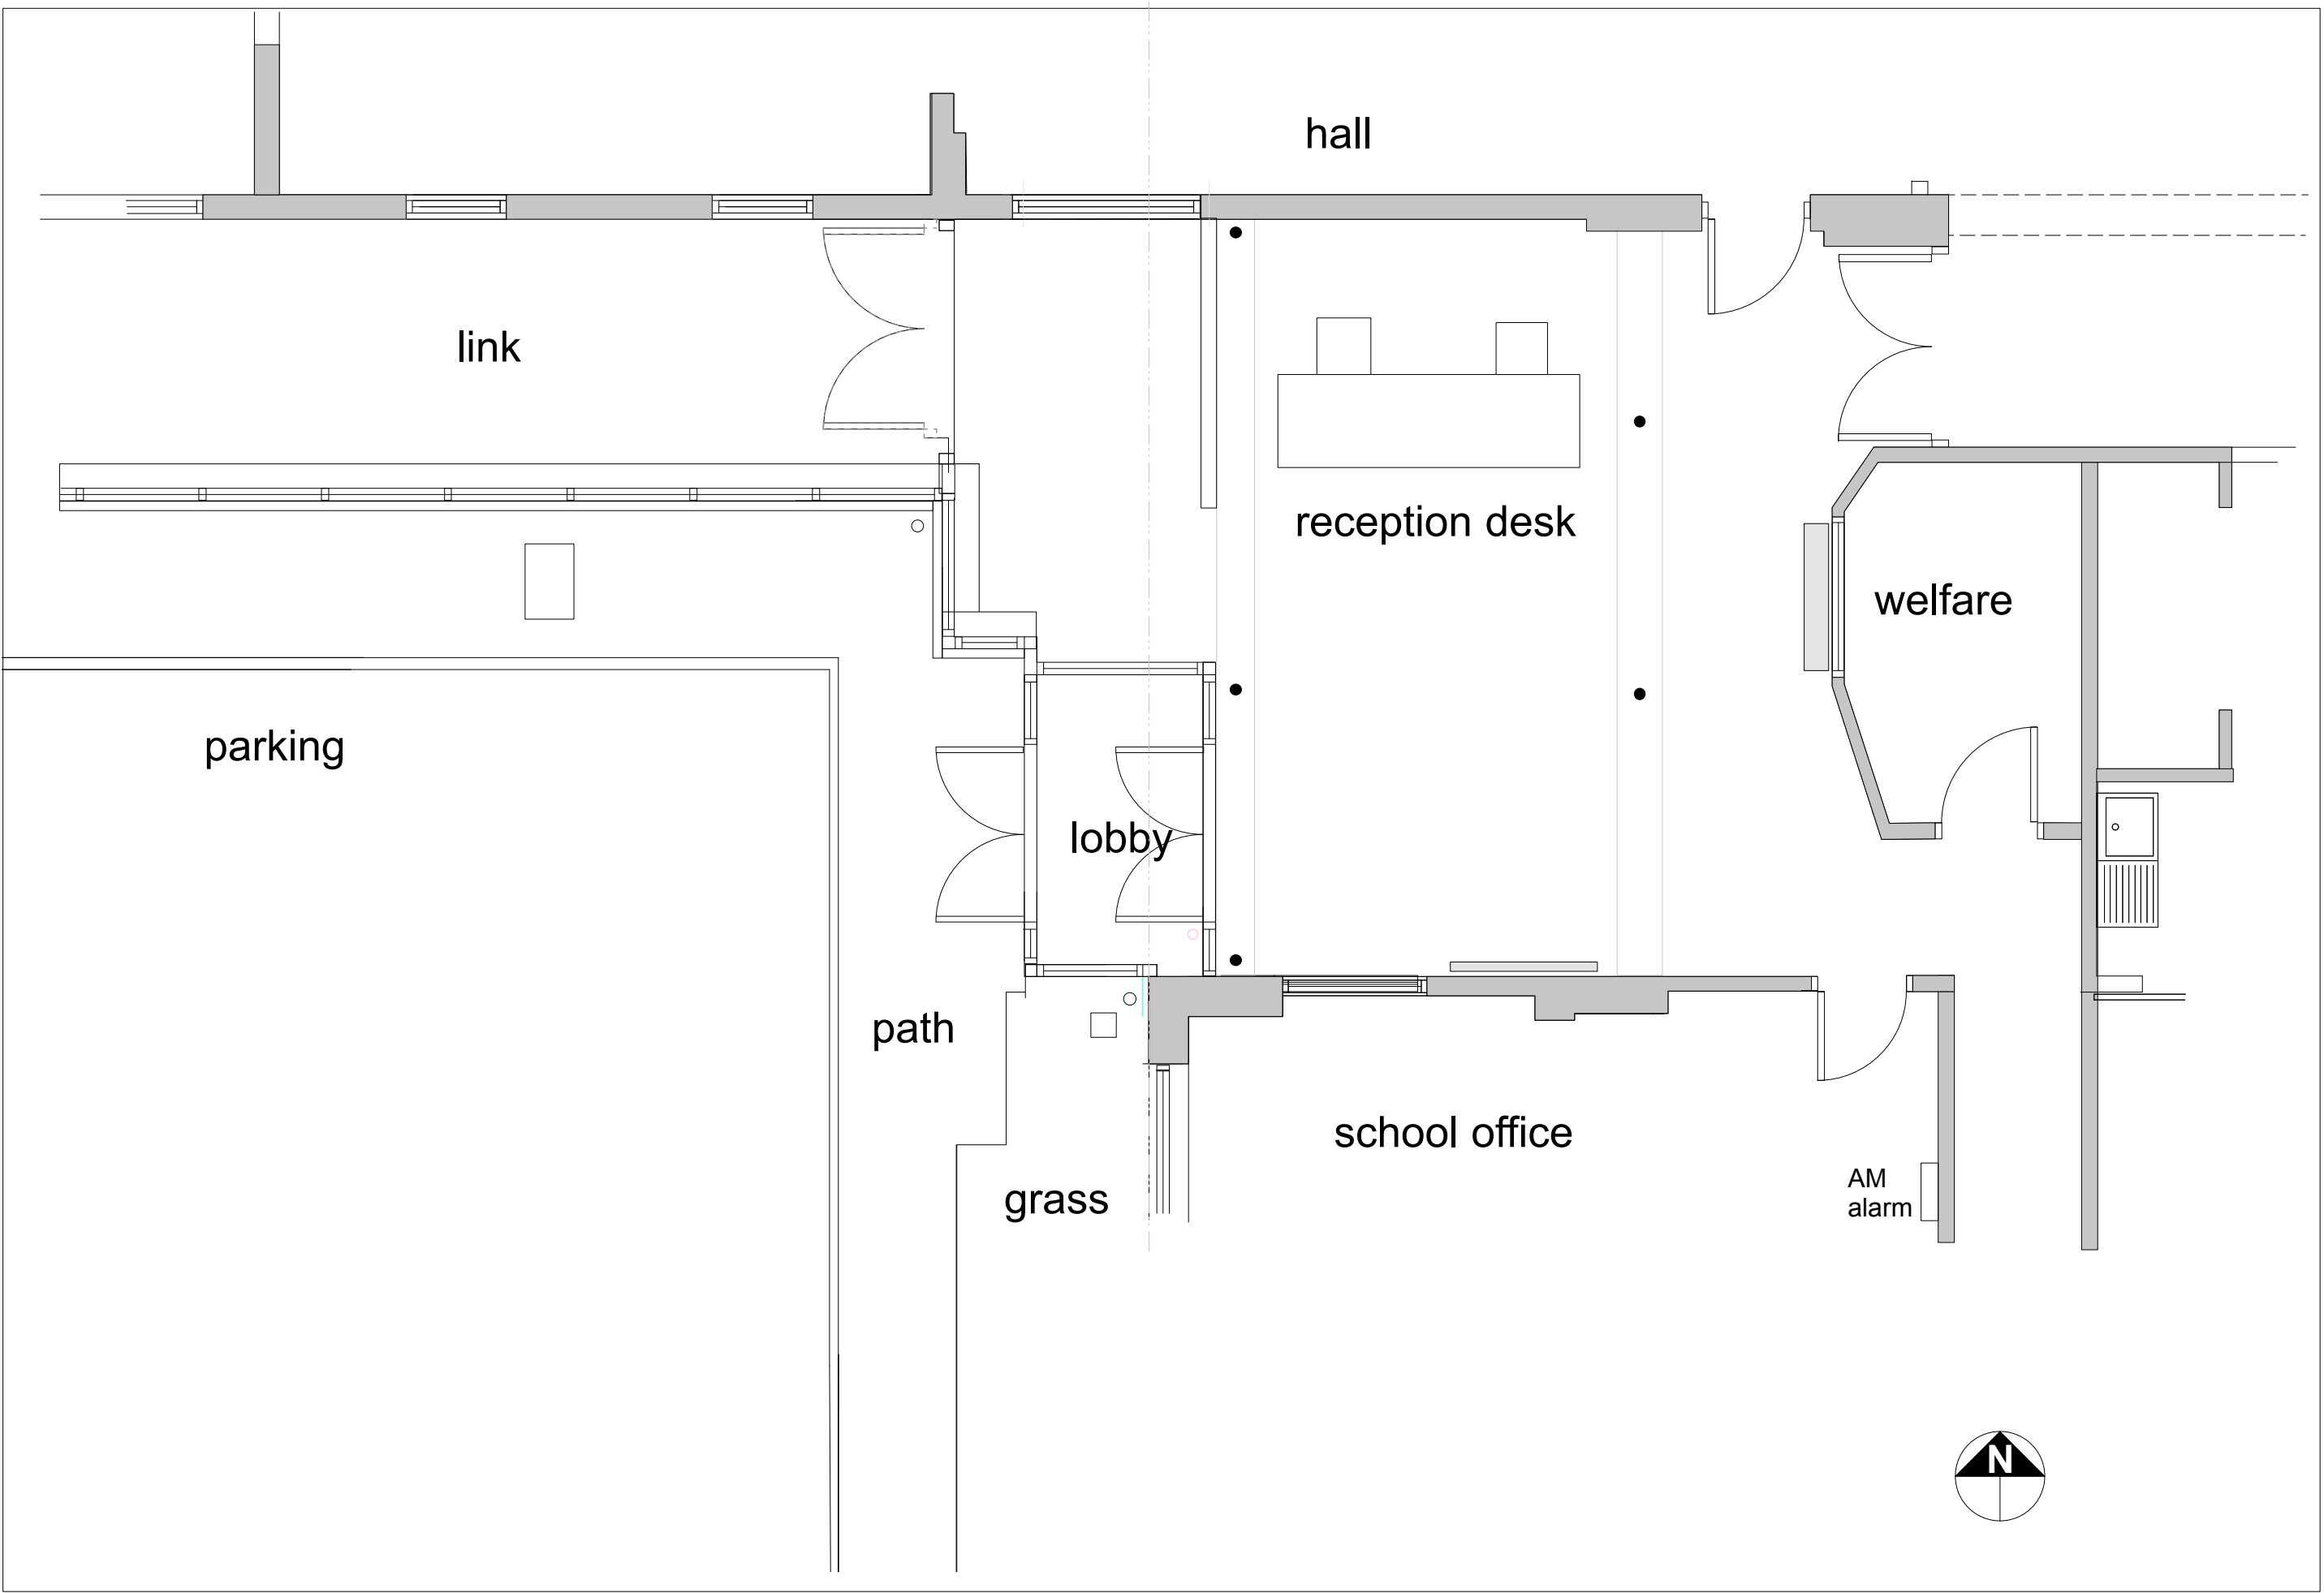

EXISTING PLAN OF MAIN SCHOOL ENTRANCE 1:50 SCALE

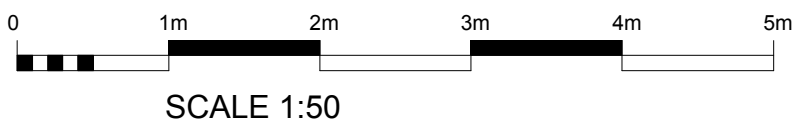

notes:		
amendments:		
Felce & Guy Partnership LLP Architects Studio 5 English Close Hove BN3 7ET T: 01273 736217 E: info@felceandguy.co.uk		
project: MAIN ENTRANCE EXTENSION TO FORM SECURE LOBBY		
location: ST MARGARETS CE PRIMARY SCHOOL, ANGMERING.		
client: THE SCHOOL GOVERNORS		
drawing: EXISTING PLANS & ELEVATIONS		
scale: 1:50	page: A1	
drawn by: AW	checked by:	
date: DEC 20	drawing number: 2220.19/02	revision:
© Felce & Guy Partnership LLP		