




PROPOSED SOUTH ELEVATION


PROPOSED WEST ELEVATION

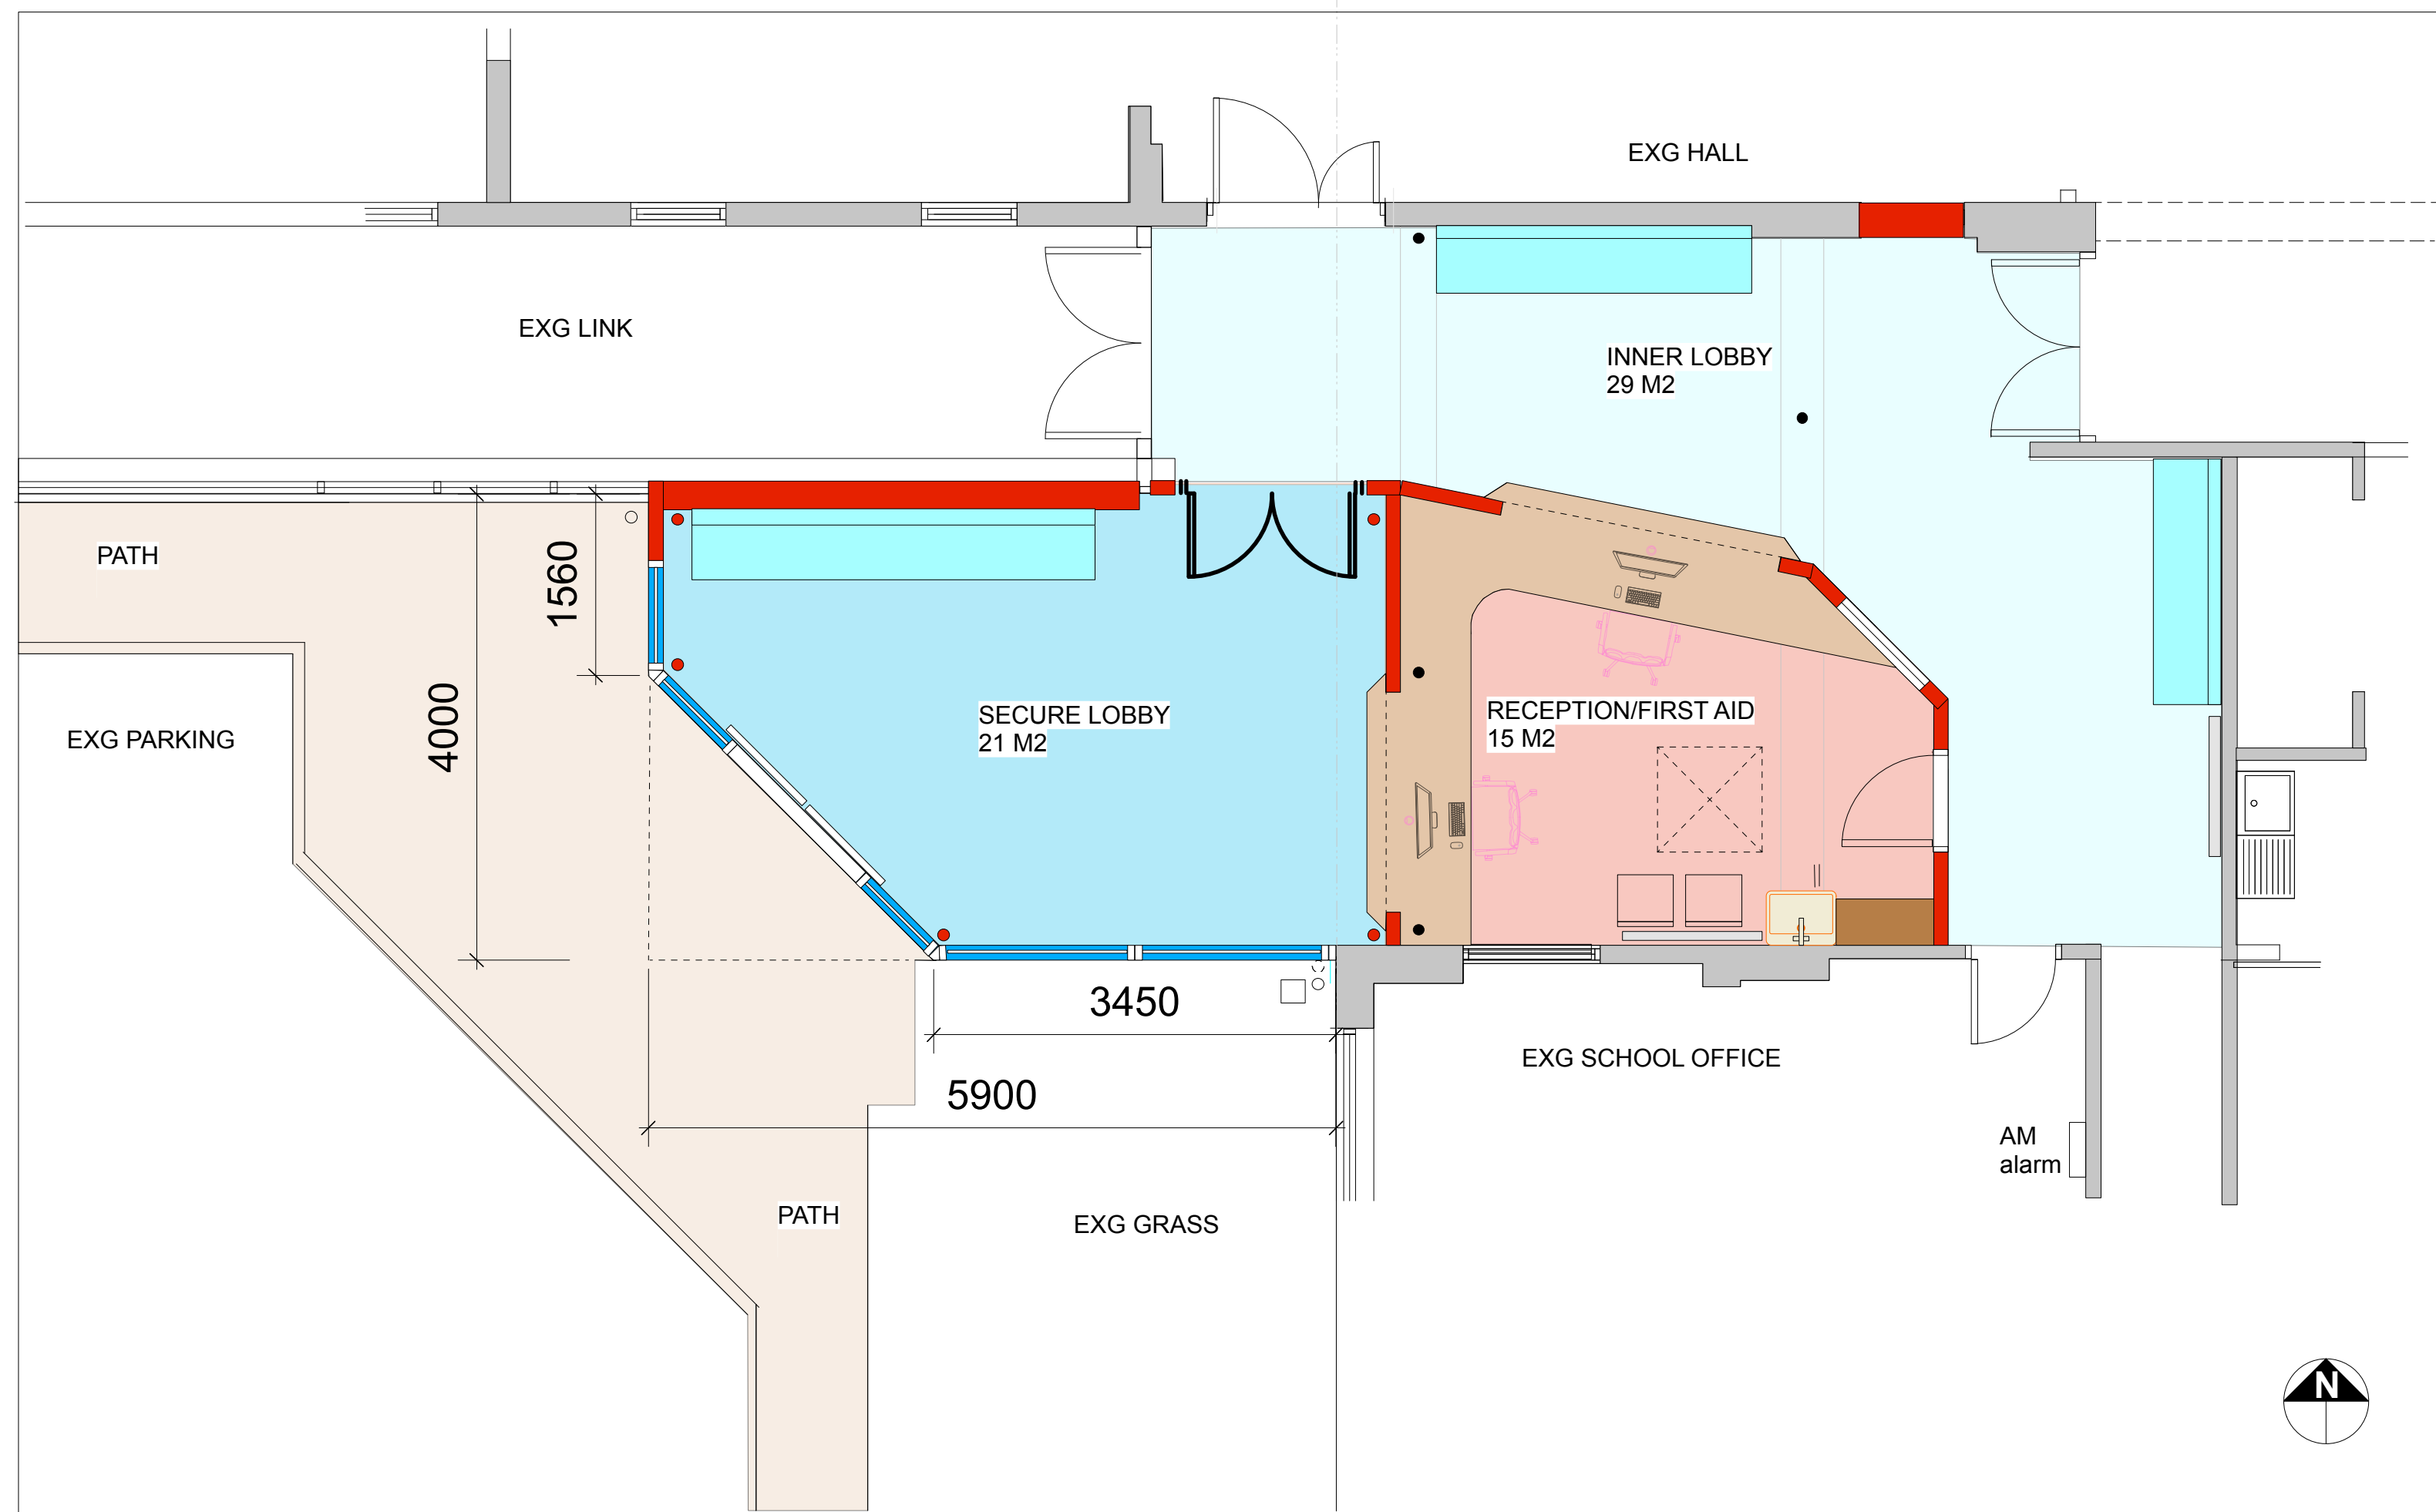

PROPOSED PLAN OF MAIN SCHOOL ENTRANCE 1:50 SCALE

0 1m 2m 3m 4m 5m

1:50 @ A1

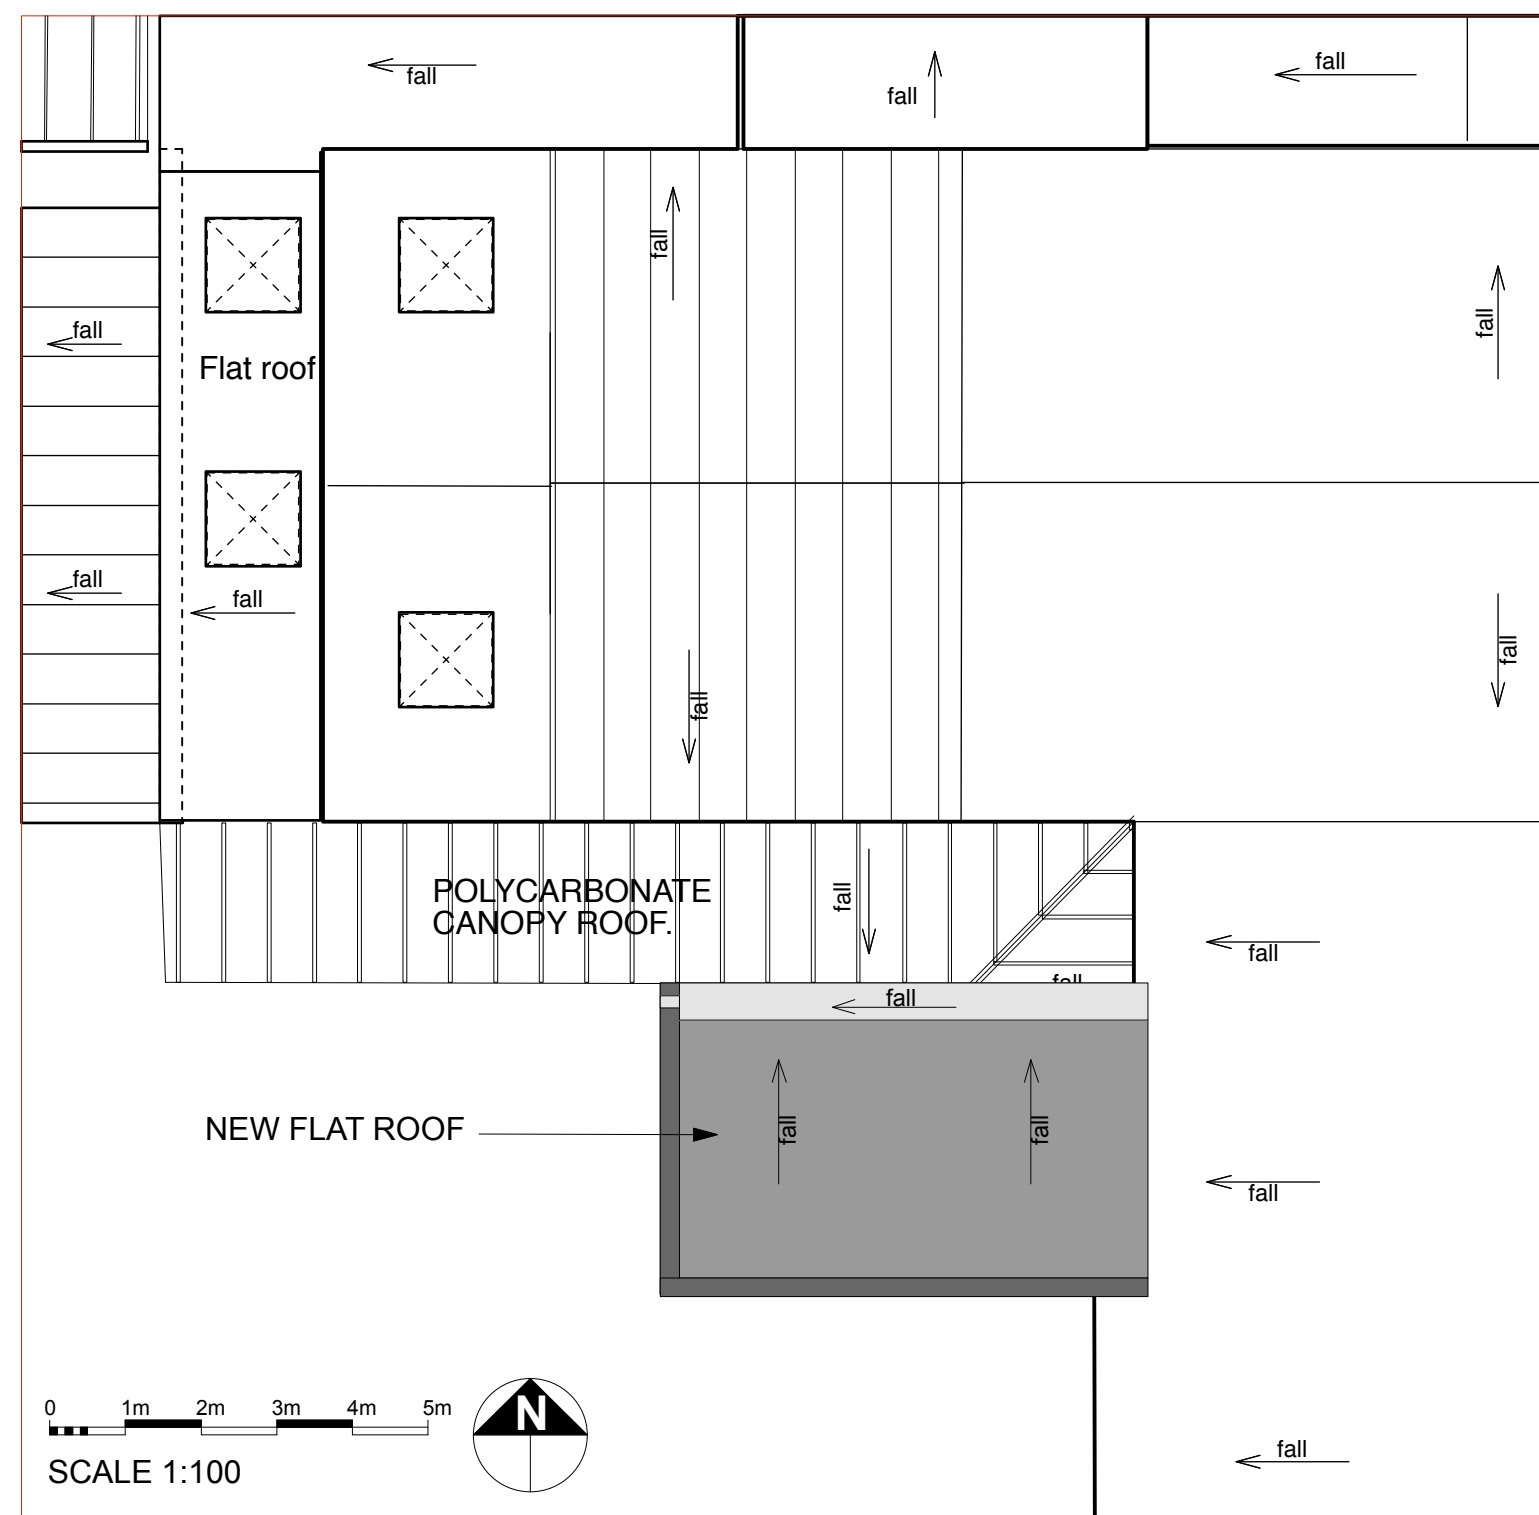

PROPOSED PART ROOF PLAN OF MAIN SCHOOL ENTRANCE
1:100 SCALE

notes:

amendments:

Felce & Guy Partnership LLP
Architects

Studio 5 | English Close | Hove | BN3 7ET
T: 01273 736217 E: info@felceandguy.co.uk

project: MAIN ENTRANCE EXTENSION TO
FORM SECURE LOBBY

location: ST MARGARETS CE PRIMARY
SCHOOL, ANGMERING.

client: THE SCHOOL GOVERNORS

drawing: PROPOSED PLANS & ELEVATIONS

scale: 1:50 page: A1

drawn by: AW checked by:

date: DEC 20 drawing number: 2220.19/03 revision:

© Felce & Guy Partnership LLP