



|                       |   |     |          |
|-----------------------|---|-----|----------|
| ARUN DISTRICT COUNCIL |   |     |          |
| No.                   | A | 196 | 07       |
|                       |   |     | RECEIVED |

Fletchers  
Field

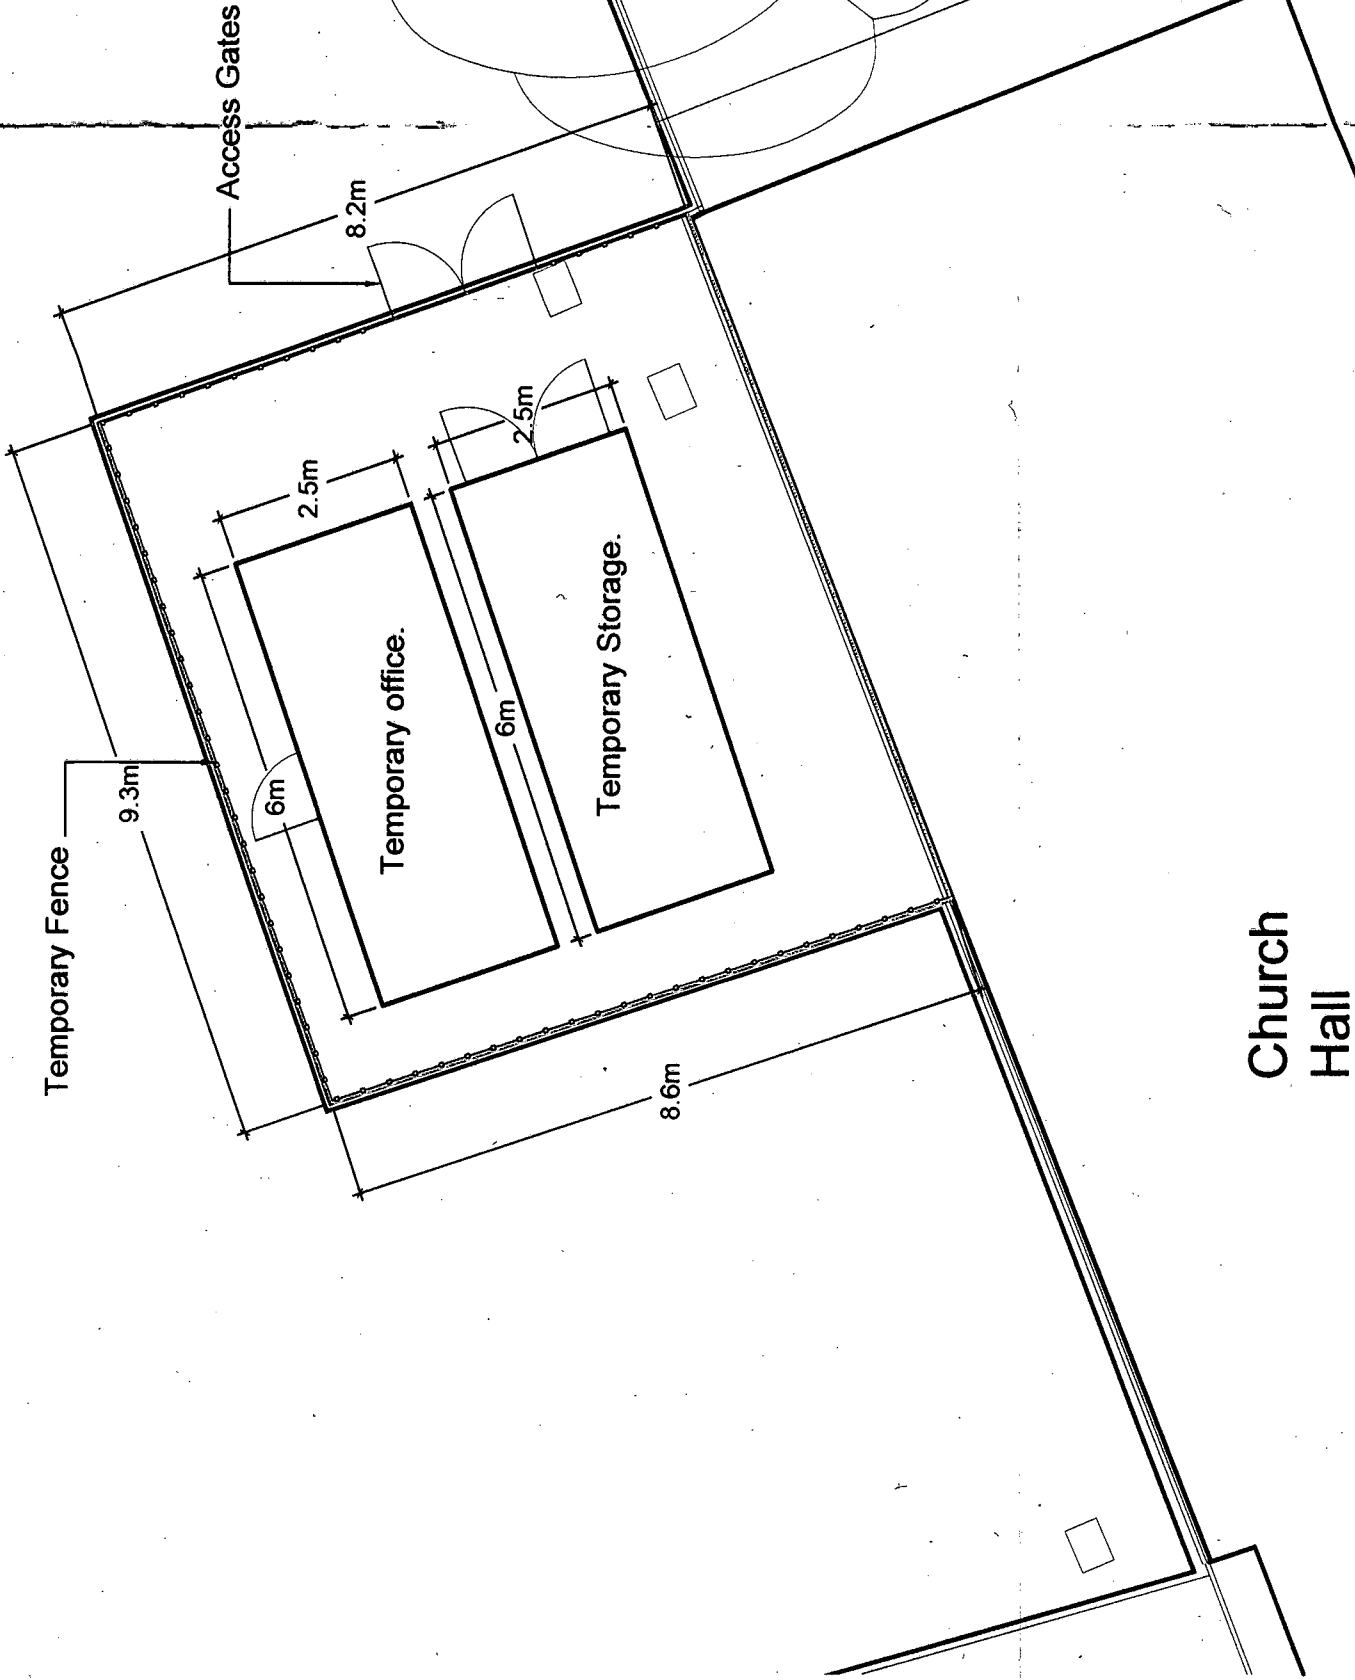

Church  
Hall

St Margarets  
Church

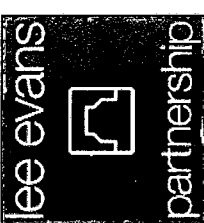

chartered architects  
and planning consultants

Lee Evans Partnership LLP, St Johns Lane, Canterbury, Kent CT1 2QQ  
tel: 01227 784444 fax: 01227 819102  
email: architects@lee-evans.co.uk website: www.lee-evans.co.uk

St Margaret's Church, Angmering  
Alterations and Extensions

|               |               |            |               |
|---------------|---------------|------------|---------------|
| PROJECT       | Angmering PCC | DATE       | November 2007 |
| CLIENT        |               |            |               |
| SITE PLAN     | JW NALE       |            |               |
| DRAWING TITLE |               | DRN + CRD  |               |
| Planning      |               | • A1 1:    |               |
| ISSUE STATUS  |               | • A3 1:100 |               |
| SCALE         |               |            |               |

6396 (03) 102

DRAWING NUMBER

REVISION