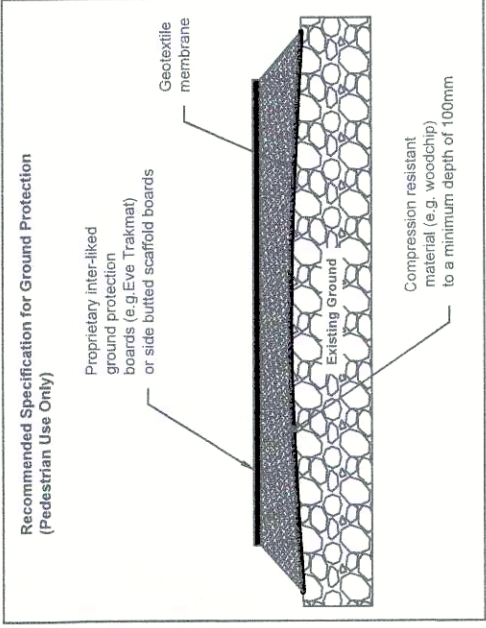
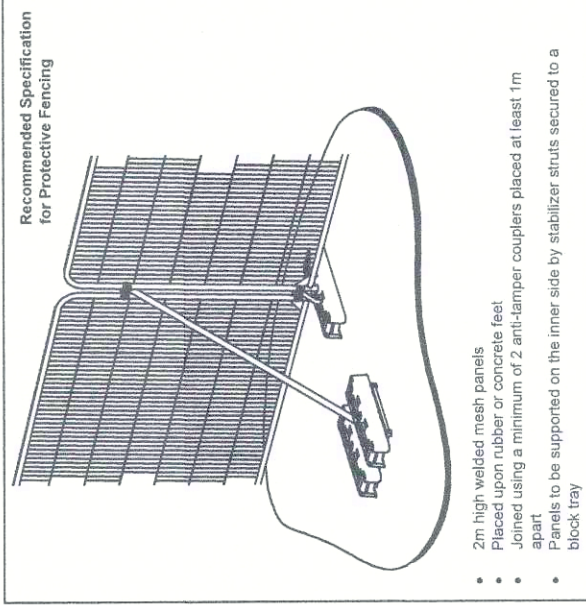


LEGEND

CATEGORY 'A' TREE

CATEGORY 'B' TREE

CATEGORY 'C' TREE

CATEGORY 'YZ' TREE

CATEGORY 'ZA' TREE

CATEGORY 'ZB' TREE

THEORETICAL CIRCULAR ROOT PROTECTION AREA TO BE SET OUT APPROXIMATE AREA SIZE REQUIRED FOR ROOTS

AREA FOR REMOVAL

EXISTING BUILDING/STRUCTURE

OUTLINE OF NEW STRUCTURE / AREA OF HAND SURFACING

NEW PAVING BAY - WITHIN AREA OF EXISTING HAND SURFACING

TREE PROTECTION FENCING

NEW HAND SURFACING - CELLULAR CONCRETE SYSTEM

GROUND PROTECTION

Notes:

Drawing is based upon 13281014 Site Plan

Proposed drawing details taken from Site Plan 1 500 & 1001/13

This drawing must be read in conjunction with Arboricultural Report Ref. 15 956

PRINT IN COLOUR ON A2 PAPER

All measurements in millimeters

© Arb Consultancy Limited

Do not reproduce without prior consent

Arb Consultancy Limited

Edward Cottage
100 High Road
Dorking
Surrey
RH4 1PW

T 01306 500382
M 07971 121948
E info@arbconsultancy.co.uk

Client
Mike Gray

Site
Angmering Manor Hotel, Angmering, West Sussex BN16 4AG

Drawing Title
Tree Protection Plan

Rev. Details
Date

PRINT IN COLOUR ON A2 PAPER

Project No 15 956
Drawn by JM
Date 20/03/2015
Drawing Number TPP 15956 001

Checked by SB
Scale 1:250@A2
Rev -

